



Town of Hilton Head Island

Design Review Board Meeting

Tuesday, July 22, 2025, 2:30 PM

**1 Town Center Court, Hilton Head Island, SC
Benjamin M. Racusin Council Chambers**

The Design Review Board meeting will be held in person at Town Hall in the Benjamin M. Racusin Council Chambers.

- 1. Call to Order**
- 2. Adoption of the Agenda**
- 3. Approval of the Minutes**
 - a. Regular Meeting Minutes of July 8, 2025
- 4. Unfinished Business**
 - a. DRB-000580-2025 - 93 Matthews Drive - Food Lion - Conceptual
 - b. DRB-000481-2025 - 70 Pope Avenue - Conceptual
- 5. New Business**
- 6. Public Comment - Non Agenda Items**
- 7. Board Business**
 - a. Nominations and Election of Officers
 - b. Appointment of the Board Secretary
- 8. Staff Reports**
- 9. Adjournment**

FOIA Compliance: Public notification of this meeting has been published, posted, and distributed in compliance with the South Carolina Freedom of Information Act and the requirements of the Town of Hilton Head Island.

In accordance with the requirements of Title II of the Americans with Disabilities Act of 1990 ("ADA"), the Town of Hilton Head Island will not discriminate against qualified

individuals with disabilities on the basis of disability in its services, programs, or activities. Auditory accommodations are available. Any person requiring further accommodation should contact the Town of Hilton Head Island ADA Coordinator as soon as possible but no later than 48 hours before the scheduled event.

Municipal Association of South Carolina (MASC) Civility Pledge:

“I pledge to build a stronger and more prosperous community by advocating for civil engagement, respecting others and their viewpoints, and finding solutions for the betterment of my city or town.”



Town of Hilton Head Island DESIGN REVIEW BOARD MEETING Tuesday, July 8, 2025, 2:30 PM Minutes

1. Call to Order

This meeting was called to order at 2:31pm.

2. Adoption of the Agenda

Mr. Parker made a motion to adopt the agenda. Vice Chair Lippert seconded, which passed unanimously.

3. Approval of the Minutes

a. Regular Meeting Minutes of June 24, 2025

Ms. Fitzpatrick made a motion to approve the meeting minutes of June 24, 2025. Vice Chair Lippert seconded, and the motion passed. Chair Carstens and Ms. Foss abstained from the vote.

4. Unfinished Business

5. New Business

a. DRB-000605-2025 - Hilton Head Island Old Schoolhouse Park Toilet Facility - Conceptual

Melissa Paul-Leto, Principal Planner, introduced the conceptual review for the Old Schoolhouse Park Toilet Facility. The applicant answered questions from the Board.

After discussion by the Board, Mr. Parker made a motion to approve with the following conditions: adopt Staff comments; review the lighting color temperatures; if light temperatures are listed as 4k, reduce them to 3k; provide a detailed landscape plan, look at adding podocarpus wrapping around the back side of the building; submit the civil plans and indicate utility runs to show they don't impact trees; show the setback buffers; restudy the sidewalk in a more natural way, potentially staying outside of the canopy of the trees; any newly planted trees be indicated so they don't conflict with utility or the building. Ms. Fitzpatrick seconded. The motion passed unanimously.

6. Public Comment - Non Agenda Items

7. Board Business

8. Staff Reports

9. Adjournment

This meeting adjourned at 2:58pm.

The recording of this Meeting can be found on the Town's website at www.hiltonheadislandsc.gov

**Food Lion
93 Matthews Drive
Conceptual
July 22, 2025
DRB-000580-2025**



Town of Hilton Head Island
Community Development Department
One Town Center Court
Hilton Head Island, SC 29928
Phone: 843-341-4757 Fax: 843-842-8908
www.hiltonheadislandsc.gov

FOR OFFICIAL USE ONLY

Date Received: _____
Accepted by: _____
DRB #: _____
Meeting Date: _____

Applicant/Agent Name: PETE DYKEMA Company: RFS ARCHITECTS
Mailing Address: 261 BUTE ST. City: NORFOLK State: VA Zip: 23510
Telephone: 757-627-2791 Fax: 757-627-5774 E-mail: peted@rfsarchitects.com
Project Name: FOOD LIEN # 2269 Project Address: 93 MATHEWS DR.
Parcel Number [PIN]: R5 1 1 0 0 8 0 0 0 1 9 2 A 0 0 0 0
Zoning District: COMMUNITY COMMERCIAL Overlay District(s): ROW ART

**CORRIDOR REVIEW, MAJOR
DESIGN REVIEW BOARD (DRB) SUBMITTAL REQUIREMENTS**

Digital Submissions may be accepted via e-mail by calling 843-341-4757.

Project Category:

☒ Concept Approval – Proposed Development
☐ Final Approval – Proposed Development

☒ Alteration/Addition
☐ Sign

Submittal Requirements for *All* projects:

N/A Private Architectural Review Board (ARB) Notice of Action (if applicable): When a project is within the jurisdiction of an ARB, the applicant shall submit such ARB's written notice of action per LMO Section 16-2-103.I.4.b.iii.01. Submitting an application to the ARB to meet this requirement is the responsibility of the applicant.

 Filing Fee: Concept Approval-Proposed Development \$175, Final Approval – Proposed Development \$175, Alterations/Additions \$100, Signs \$25; cash or check made payable to the Town of Hilton Head Island.

Additional Submittal Requirements:

Concept Approval – Proposed Development

☒ A survey (1"=30' minimum scale) of property lines, existing topography and the location of trees meeting the tree protection regulations of Sec. 16-6-104.C.2, and if applicable, location of bordering streets, marshes and beaches.

N/A A site analysis study to include specimen trees, access, significant topography, wetlands, buffers, setbacks, views, orientation and other site features that may influence design.

☒ A draft written narrative describing the design intent of the project, its goals and objectives and how it reflects the site analysis results.

☒ Context photographs of neighboring uses and architectural styles.

N/A Conceptual site plan (to scale) showing proposed location of new structures, parking areas and landscaping.

☒ Conceptual sketches of primary exterior elevations showing architectural character of the proposed development, materials, colors, shadow lines and landscaping.

Additional Submittal Requirements:

Final Approval – Proposed Development

- _____ A final written narrative describing how the project conforms with the conceptual approval and design review guidelines of Sec. 16-3-106.F.3.
- _____ Final site development plan meeting the requirements of Appendix D: D-6.F.
- _____ Final site lighting and landscaping plans meeting the requirements of Appendix D: D-6.H and D-6.I.
- _____ Final floor plans and elevation drawings (1/8"=1'-0" minimum scale) showing exterior building materials and colors with architectural sections and details to adequately describe the project.
- _____ A color board (11"x17" maximum) containing actual color samples of all exterior finishes, keyed to the elevations, and indicating the manufacturer's name and color designation.
- _____ Any additional information requested by the Design Review Board at the time of concept approval, such as scale model or color renderings, that the Board finds necessary in order to act on a final application.

Additional Submittal Requirements:

Alterations/Additions

- ☒ All of the materials required for final approval of proposed development as listed above, plus the following additional materials.
- ☒ A survey (1"=30' minimum scale) of property lines, existing topography and the location of trees meeting the tree protection regulations of Sec. 16-6-104.C.2, and if applicable, location of bordering streets, marshes and beaches.
- ☒ Photographs of existing structure.

Additional Submittal Requirements:

Signs

- _____ Accurate color rendering of sign showing dimensions, type of lettering, materials and actual color samples.

For freestanding signs:

- _____ Site plan (1"=30' minimum scale) showing location of sign in relation to buildings, parking, existing signs, and property lines.
- _____ Proposed landscaping plan.

For wall signs:

- _____ Photograph or drawing of the building depicting the proposed location of the sign.
- _____ Location, fixture type, and wattage of any proposed lighting.

Note: All application items must be received by the deadline date in order to be reviewed by the DRB per LMO Appendix D: D-23.

A representative for each agenda item is strongly encouraged to attend the meeting.


Are there recorded private covenants and/or restrictions that are contrary to, conflict with, or prohibit the proposed request? If yes, a copy of the private covenants and/or restrictions must be submitted with this application. ☐ YES ☒ NO

To the best of my knowledge, the information on this application and all additional documentation is true, factual, and complete. I hereby agree to abide by all conditions of any approvals granted by the Town of Hilton Head Island. I understand that such conditions shall apply to the subject property only and are a right or obligation transferable by sale.

I further understand that in the event of a State of Emergency due to a Disaster, the review and approval times set forth in the Land Management Ordinance may be suspended.



SIGNATURE

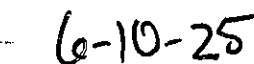

DATE

To Whom It May Concern:

The following is a written narrative describing the proposed improvements to the future Food Lion property located at 95 Matthew Drive for consideration during the pre-application meeting with Hilton Head Island's Development Review and Zoning, Natural Resources, Stormwater and Traffic Engineering, Building Code, Urban Design, Floodplain Management, and Fire Rescue departments.

This narrative focuses on the building and site elements that are directly adjacent to the structure of Food Lion's lease space. Improvements to the rest of the site will be addressed by the landlord's architect and civil engineer under separate cover.

The existing vestibule structure, wood framed canopy, and columns along the front wall of the property will be replaced with a new storefront façade that is an adaptation of Food Lion's new 36-25 Prototype design, which has been massaged to work with the existing to remain structure, and be compatible with and complimentary to the existing architecture of the shopping center.

The massing consists of a central A-frame entrance element with the roof peak located at 30' above grade, flanking shed roofs that step down in elevation on both sides of the entrance, and an exterior shed roof canopy above rectangular columns that runs along the entirety of the storefront. Building materials include Savannah Gray brick veneer above a manufactured stone water table, dark bronze standing seam metal roofs, composite lap siding, and EIFS painted in complementary earth tones that are in keeping with Hilton Head's Island Character Vision Statement.

RFS Architects and Food Lion will work with the landlord's architect to coordinate our improvements with forthcoming design upgrades to the adjacent existing "Dill Dinker's Pickleball" tenant's storefront.

The existing 20' tall screen wall that creates an open-air exterior space to the North of the building will be replaced with a 12' tall wall/fence screen, shielding much of the view from the North and West of the new truck well and loading docks that will run along-side the existing to remain left exterior wall of the building. Four 3' tall x 20' long planters similar in style to the existing planters will be located along this new wall/fence screen. The existing loading docks for the landlord's space further back along the North side of the building will remain.

All new dumpsters, transformer, electrical switchgear, and any other utilities infrastructure will be screened by the new wall/fence.

**Food Lion
93 Matthews Drive
Architectural Photos of Grocery
Stores within Shopping Centers
June 24, 2025
DRB-000580-2025**












**Food Lion
93 Matthews Drive
Plan Set
June 24, 2025
DRB-000580-2025**

Applicant's revisions based on DRB Comments:

1. Addition of new columns below canopy on the left side of entrance and adjustments to spacing of other columns below canopy
2. Breaking up of ribbon window at e-commerce room with a new engaged column at the front wall
3. Addition of 4' tall architectural louvered screen wall on 2' tall concrete retaining wall on both sides of truck well
4. Change of material from split-face CMU to textured hard stucco at dumpster screen wall and planters
5. Additional information about landscaping in planters and at existing grade in front of dumpster screen wall
6. Addition of architectural screen wall at rooftop to block view of gas cooler for refrigeration system
7. Addition of lap siding and trim board at existing wall above canopy broken up by new EIFS/stucco with rhythm matching columns below canopy and continuation of material treatment on existing wall below canopy to match what is happening above
8. Extension of concrete walk at front of store to opposite side of fire lane

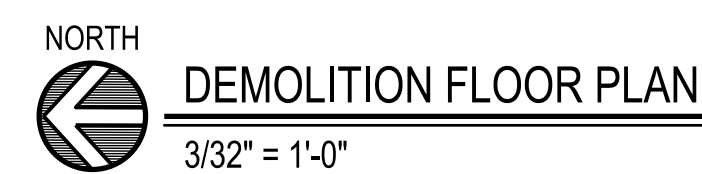

2. THE GENERAL CONTRACTOR SHALL COORDINATE THE REMOVAL AND RELOCATION OF COOLER AND FREEZER COMPONENTS WITH COOLER/FREEZER MANUFACTURER FIELD PERSONNEL, AND WFOOD LION CONSTRUCTION MANAGEMENT.
3. FOR NEW DERESSED SLAB LOCATIONS AND DIMENSIONS, IF APPLICABLE, SEE SHEET A1.02.
4. CONTRACTOR SHALL VERIFY LOCATION OF ALL UTILITIES AND RELOCATE UTILITIES AS NEEDED. ALL RELOCATION OF UTILITIES SHALL BE COORDINATED WITH THE FOOD LION CONSTRUCTION MANAGEMENT AND/OR LOCAL UTILITIES.
5. GENERAL CONTRACTOR SHALL PATCH AND REPAIR FLOOR, CEILING, ADJOINING WALLS AND OPENINGS WHERE WALLS, DOORS & FRAMES AND EQUIPMENT HAVE BEEN REMOVED. WORK WILL BE DONE IN A PROFESSIONAL MANNER WITH MATCHING MATERIALS.
6. GENERAL CONTRACTOR SHALL BE RESPONSIBLE FOR REPAIRING ALL ROOF OPENINGS/PENETRATIONS CAUSED BY STRUCTURAL, PLUMBING, ELECTRICAL, MECHANICAL, AND REFRIGERATION MATERIALS OR EQUIPMENT. COORDINATE REPAIRS WITH LANDSCAPING CONTRACTOR (NOT TO VOID CURRENT WARRANTY).
7. GENERAL CONTRACTOR SHALL BE RESPONSIBLE FOR REMOVING AND CAPPING ALL ELECTRICAL, STUB-UPS, DRAINS AND PITS THAT CANNOT BE REUSED, PATCH AND REPAIR FLOORS AS NEEDED.
8. GENERAL CONTRACTOR SHALL COORDINATE ALL DEMOLITION, EXPANSION, RENOVATION AND REMOVAL OF MATERIALS, ETC. OF THE FRONT BUILDING ELEVATION WITH SHEET A2.01 AND FOOD LION CONSTRUCTION MANAGEMENT.
9. CONTRACTOR TO REMOVE ALL EXISTING DECOR UNLESS NOTED TO REMAIN AND REPAIR DRYWALL AS NEEDED. COORDINATE WITH SHEETS A2.02 AND A6.01, COORDINATE WITH DECOR PLANS.

10. GENERAL CONTRACTOR TO REMOVE VINYL TILE/CARPET FROM NEWLY SPECIFIED FLOORS AND GRIND CONCRETE FLAT, SMOOTH AND FREE OF MASTIC. REFER TO SHEET A1.05 AND CURRENT ASBESTOS SURVEY.
11. THE GENERAL CONTRACTOR SHALL REMOVE THE EXISTING PARCEL PICK-UP BELL AND ITS RELATED EQUIPMENT AS REQUIRED. PATCH AND REPAIR ALL FINISHES, (IF APPLICABLE).
12. GENERAL CONTRACTOR SHALL COORDINATE THE REMOVAL OF EXTERIOR WINDOWS, WALLS & DOORS WITH THE FOOD LION CONSTRUCTION MANAGER IN ORDER TO MAINTAIN STORE SECURITY & SAFE BUILDING.
13. THE GENERAL CONTRACTOR SHALL COORDINATE THE REMOVAL OF ALL H.V.A.C. EQUIPMENT AND ANY APPLICABLE CEILING TILE/GRID WITH THE MECHANICAL CONTRACTOR.
14. PLUMBING CONTRACTOR AND GENERAL CONTRACTOR SHALL COORDINATE THE REMOVAL OF PLUMBING FIXTURES WITH THE FOOD LION CONSTRUCTION MANAGER. PLUMBING DEMOLITION WILL NOT BE ALLOWED UNTIL THIS COORDINATION MEETING IS COMPLETED.
15. THE GENERAL CONTRACTOR SHALL REMOVE ANY EXISTING WOOD BASEBOARD THAT IS ATTACHED TO MASONRY WALLS. PATCH ALL WALLS WHERE NEEDED AND CAULK THE JOINT WHERE WALL ADJOINS FLOOR.
16. THE EXISTING CONDITIONS ON THIS SHEET ARE INTENDED TO CONVEY THE APPROXIMATE CONDITION OF THE BUILDING. ALL DATA SHALL BE VERIFIED BY THE GENERAL CONTRACTOR PRIOR TO SUBMISSION OF BIDS AND/OR THE COMMENCEMENT OF WORK. ANY CONDITIONS WHICH DIFFER SUBSTANTIALLY FROM THAT INDICATED ON THE EXISTING FIXTURE PLAN OR IN THE CONSTRUCTION DOCUMENTS, SHALL BE IMMEDIATELY BROUGHT TO THE ATTENTION OF THE FOOD LION CONSTRUCTION MANAGER/ENGINEERING DEPARTMENT.
17. THE DEMOLITION PLAN DENTRIES GENERAL AGREEMENTS TO BE DEMOLISHED ONLY AND IS NOT INTENDED TO ILLUSTRATE EACH AND EVERY ITEM REQUIRING DEMOLITION. THE GENERAL CONTRACTOR SHALL FAMILIARIZE HIMSELF/HERSELF WITH ALL EXISTING CONDITIONS IN ORDER TO ASCERTAIN THE FULL EXTENT OF DEMOLITION TO BE PERFORMED. CLOSE COORDINATION WITH THE FOOD LION CONSTRUCTION MANAGER IS CRITICAL DURING ALL PHASES OF DEMOLITION AND CONSTRUCTION.

19. THE GENERAL CONTRACTOR SHALL MAINTAIN ALL UTILITIES AND SERVICES TO EXISTING TENANTS (SUCH AS VACANT OR OCCUPIED) DURING DEMOLITION AND CONSTRUCTION. UTILITIES AND SERVICES SHALL INCLUDE, BUT NOT BE LIMITED TO ELECTRICAL, PLUMBING, GAS, WATER, FIRE SPRINKLER, FIRE ALARM SYSTEMS, ETC. ANY SCHEDULED INTERRUPTION OF SERVICES REQUIRED DURING DEMOLITION OR CONSTRUCTION SHALL BE COORDINATED WITH THE FOOD LOUN CONSTRUCTION MANAGER AND TENANTS AT LEAST SEVEN (7) DAYS PRIOR TO THE INTERRUPTION.
20. THE GENERAL CONTRACTOR SHALL BE RESPONSIBLE FOR ENSURING THAT ALL SUBCONTRACTORS PLACE ALL CONSTRUCTION DEBRIS DIRECTLY INTO THE DUMPSTER PROVIDED BY THE FOOD LOUN CONSTRUCTION MANAGER. THE USE OF THE DUMPSTER IS NOT ALLOWED. NO CONSTRUCTION DEBRIS WILL BE ALLOWED INTO THE STORE OR IN SIGHT OF THE CUSTOMER.
21. THE GENERAL CONTRACTOR MUST COORDINATE WITH THE CONSTRUCTION MANAGER AND THE STORE MANAGER ON THE NIGHT OF FRONT END CHANGE OUT TO INSURE THERE IS ADEQUATE ROOM TO UNLOAD THE FRONT END EQUIPMENT IN THE STORE. IF SPACE IS LIMITED, THE GENERAL CONTRACTOR WILL BE REQUIRED TO PROVIDE A STORAGE TRAILER ON SITE. THE GENERAL CONTRACTOR MUST PROVIDE A FORKLIFT FOR THE FRONT END EQUIPMENT REMOVAL.
22. THE GENERAL CONTRACTOR WILL BE RESPONSIBLE FOR ALL DUMPSTERS DUMPS INCLUDING THOSE FOR THE REFRIGERATION CONTRACTOR AND GROCERY STORE. THE REFRIGERATION CONTRACTOR WILL BE RESPONSIBLE FOR BRANDING EVERYTHING DOWN BEFORE PUTTING IN THE DUMPSTER. THE GROCERY STORE WILL BE RESPONSIBLE FOR BRANDING EVERYTHING DOWN BEFORE PUTTING IN THE GROCERY STORE. THE GROCERY STORE TEAM/PALETTE THE SHELVING AND LOADED TO THE DOCK. ALL STORES REQUIRE A GROCERY STORE. MAKE SURE THIS IS ACCOUNTED FOR. GROCERY STORE MAY BE COMPLETED PRIOR TO START OF CONSTRUCTION. IF THIS OCCURS, FOOD LOUN CORPORATE PROVIDES DUMPSTERS.
23. THE GENERAL CONTRACTOR MUST HAVE PROFESSIONAL, SIGNING AND LETTERLY INSTALLED GROUND FENCING FOR ANY DETOURS REQUIRED DURING THE COURSE OF THE REMODEL. USE PLYWOOD DUST SCREENS WITH TYVEK (EATING TOWEL TUNED INWARD) AROUND PREP AREAS. ETC. DUST SCREENS SHOULD BE BUILT WHEN ANY JACK HAMMING, SAWING, DEMOLITIONS, ETC. IS TAKING PLACE INSIDE THE STORE. ALL JACK-HAMMERS SHOULD BE DONE OUTSIDE THE STORE. ALL OPERATING TOOLS SHOULD SCREENS NEED TO BE STRUCTURAL AND ISOLATED WHERE APPROPRIATE. TURN OFF HAD WHEN HEAVY DEMOLITION OR EXCESSIVE DUST IS BEING CREATED. FOOD LOUN GROCERY CARTS OR WET SIGNS ARE NOT ALLOWED TO BE USED AS FENCING SUPPORTS.

23. ELECTRICAL CONTRACTOR SHALL NOT UNPLUG AT ANY POINT FOR ANY REASON. NO ONE IS ALLOWED TO USE THE ELECTRICAL OUTLET OR PHONE LINE JACK OR FOR ANY REASON TO ATTACH ANY DEVICE TO THE AT- LINE FOR ANY REASON. THE ONLY PEOPLE ALLOWED TO UNPLUG THE AT- ARE THE AT- COORDINATOR AND THE AT- COORDINATOR. NO ONE IS ALLOWED TO USE THE AT- COORDINATOR AND ALL WORK ASSOCIATED WITH THE AT- WITH FOOD CONSTRUCTION MANAGER AND NATIONWIDE SERVICE OTHER THAN THE COMPANY THAT REFINISHES CASH.
- SLAB WORK**
24. FLOOR CUTTING IS APPROXIMATE. WORK SHALL COORDINATE WITH THE FOOD LUN CONSTRUCTION MANAGER AND APPROPRIATE TRADE. FLOOR SLAB CUTS SHALL BE LAID OUT TO MINIMIZE SLAB, SHARP CORNER EDGES OF FLOOR SLAB TO REMAIN AND RACK CRACKING. SQUARE OFF CUTS WHERE POSSIBLE. COORDINATE WITH THE APPROPRIATE TRADES.
25. COORDINATE ALL FLOOR CUTS WITH AT 02 & PLUMBING DRAWINGS.
- TRENCH WORK**
26. ALL DIRT SHALL BE REMOVED FROM THE STORE AND IT SHOULD NEVER HIT THE FLOOR. TRENCHES SHALL BE BACKFILLED WITH AGGREGATE NO LARGER THAN #57, DOWELS IN CONCRETE AND PROPER VAPOR BARRIER. OPEN TRENCHES ARE TO BE COVERED WITH 1/4" MIN. METAL PLATE AND MATCHING CASSETTE MATS, AND CUT TO THE TAIL DURING OPERATING HOURS. ALL FITS SHOULD BE PHOTOGRAPHED WITH CURRENT DATE TO SHOW INTERIOR BEFORE AND AFTER VAPOR BARRIER INSTALL AND TRENCH COMPLETE AND SEND TO CONSTRUCTION MANAGER.

26. ALL DIRT SHALL BE REMOVED FROM THE STORE AND IT SHOULD NEVER HIT THE FLOOR. TRENCHES SHALL BE BACKFILLED WITH AGGREGATE NO LARGER THAN #57, DOWELS IN CONCRETE AND PROPER VAPOR BARRIER. OPEN TRENCHES ARE TO BE COVERED WITH 1/4" MIN. METAL PLATE AND MATCHING CARPET MATS AND DUCT TAPED TO THE FLOOR DURING OPERATING HOURS. ALL PITS SHOULD BE PHOTOGRAPHED WITH CURRENT DATE TO SHOW INTERIOR BEFORE AND AFTER VAPOR BARRIER INSTALL AND TRENCH COMPLETION AND SEND TO CONSTRUCTION MANAGER.

No.	Description	Date
-----	-------------	------

FOOD LION
APPROVAL
APPROVED
APPROVED AS NOTED
NOT APPROVED
DATE _____
BY _____

RFS Architects
ARCHITECTURE = PLANNING = INTERIORS

281 West Bute St.
Norfolk, VA 23510
757.627.2791

PROGRESS
PRINT
07/12/25

FOOD LION 2269
93 MATHEWS DR.

DEMOLITION FLOOR PLAN


DRAWING FILE NAME
2269A0.03_00

RFS JOB #
2025-058

DATE
XX/XX/25

A0.03

06 OF 39

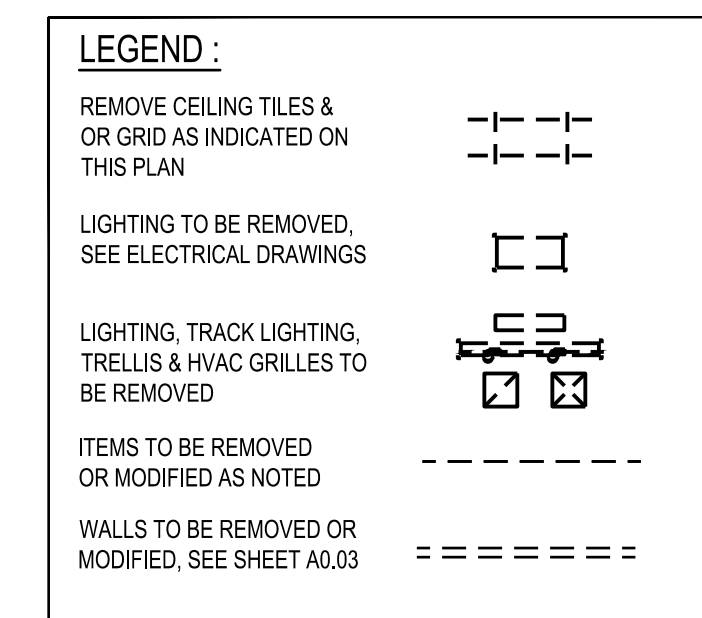

REVISIONS	
No. Description	Date

FOOD LION
APPROVAL
☐ APPROVED
☐ APPROVED AS NOTED
☐ NOT APPROVED
 DATE _____
 BY _____

RFS Architects
ARCHITECTURE • PLANNING • INTERIORS

261 West Bubs St.
Norfolk VA 23510
757.627.2791

PROGRESS
PRINT
07/12/25

FOOD LION 2269
93 MATHEWS DR.
HILTON HEAD ISLAND, SC


DRAWING FILE NAME
2269A0.04_00
RFS JOB #
2025-058
DATE
XX/XX/25
A0.04
07 OF 39

FOOD LION
APPROVAL
☐ APPROVED
☐ APPROVED AS NOTED
☐ NOT APPROVED
 DATE _____
 BY _____

PROGRESS
PRINT
07/12/25

DRAWING FILE NAME
2269A0.06_00
RFS JOB #
2025-058
DATE
XX/XX/25
A0.06
08 OF 39



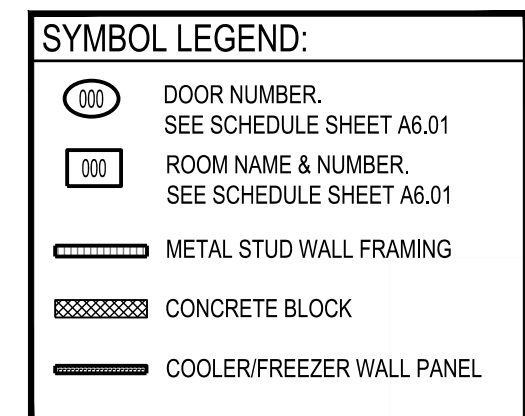

GC SHALL COORDINATE WITH
FOOD LION CONSTRUCTION
MANAGER TO MODIFY
ASPHALT AS REQUIRED TO
ENSURE POSITIVE DRAINAGE
AWAY FROM ENTRANCE TO
TRUCK WELL IS MAINTAINED.

- NOTE:
- SEE SHEET A1.01 FOR MORE INFORMATION REGARDING CASES, DISPLAY TABLES, & MISC. EQUIPMENT
 - COORDINATE ALL NECESSARY PLUMBING & ELECTRICAL REQUIREMENTS WITH APPROPRIATE TRADE DRAWINGS.



1. FOOD LION WILL BE SUPPLYING THE NECESSARY AUTOMATIC DOORS, CONTROL PANELS, INTERIOR LIGHTING, IMPACT DOORS, SINKS, WATER FOUNTAINS, WATER HEATERS, ADJUSTABLE STANDS, HAND DRYERS AND HVAC EQUIPMENT FOR THIS PROJECT. THE GENERAL CONTRACTOR SHALL BE RESPONSIBLE FOR THE PROTECTION OF ALL ITEMS SUPPLIED BY THE GENERAL CONTRACTOR. THE GENERAL CONTRACTOR IS RESPONSIBLE FOR PLACING THE RACK FOR ITEMS DIRECTLY FROM THE SUPPLIER AS SOON AS THE CONTRACT IS AWARDED. THE ITEMS MUST BE STORED ON SITE IN STORAGE TRAILERS. A COMPLETE PACKAGE WITH THE INFORMATION WILL BE SENT TO THE AWARDING GENERAL CONTRACTOR. THESE ITEMS, WITH THE EXCEPTION OF INSTALLATION AND WARRANTY, MUST BE EXCLUDED FROM THE BID.
2. METAL FLASHING BETWEEN ALL WALK-IN COOLERS/FREEZERS AND ADJACENT WALLS TO BE FURNISHED BY THE WALK-IN MANUFACTURER AND INSTALLED BY THE GENERAL CONTRACTOR. GC SHALL FURNISH AND INSTALL A CONTINUOUS BATTEN STRIP AND #16 MESH SCREENING ALONG TOP OF WALK-IN PANELS AND ADJACENT WALLS AND/OR WALK-IN PANELS. FASTENERS SPACED 18" O.C.
3. ALL CONTRACTORS SHALL HAVE A STORAGE TRAILER FOR STORAGE OF MATERIALS AND EQUIPMENT WHEN NOT IN USE. ANY MATERIALS LEFT IN AN AREA THAT HINDERS STORE OPERATIONS WILL BE DISCARDED. COORDINATE WITH FOOD LION CONSTRUCTION MANAGER.
4. GENERAL CONTRACTORS SHALL GROUT THE GAP BETWEEN WALK-IN FREEZERS AND EDGE OF DEPRESSION SLAB IF APPLICABLE.
5. GENERAL CONTRACTOR SHALL BE RESPONSIBLE FOR FINAL CLEANING AND SANITIZING ALL PREPS, RESTROOMS AND DELIBRARY. THE WORK MUST BE APPROVED BY FOOD LION CONSTRUCTION MANAGER.
6. GENERAL CONTRACTOR TO VERIFY ALL EXISTING DIMENSIONS.
7. GENERAL CONTRACTOR IS TO ENCLOSE THE AREAS ABOVE ALL REPAIRS AND EXPOSED WALK-IN COOLERS/FREEZERS IN GROCERY STAINING/RECEIVING AREAS (IF NOT EXISTING OR REPAIR IF DAMAGED) WITH 24 WELDED WIRE ON 3/8" METAL STUDS.

ON 24" C-10. RUN STUDS TO THE ROOF DECKING. GENERAL CONTRACTOR TO PROVIDE 30"x48" ACCESS DOORS IN WIRE ABOVE AS REQUIRED FOR MAINTENANCE ACCESS.

8. CONTRACTOR SHALL VERIFY LOCATION OF ALL UTILITIES. ALL RELOCATION OF UTILITIES SHALL BE COORDINATED WITH THE FOOD LOON CONSTRUCTION MANAGER AND/OR LOCAL UTILITIES.

9. GENERAL CONTRACTOR IS RESPONSIBLE FOR SEALING ALL OPENINGS/PENETRATIONS IN THE MECHANICAL ROOM AIR-TIGHT.

10. GENERAL CONTRACTOR SHALL BE RESPONSIBLE FOR SUPPLYING AND INSTALLING THE MINIMUM AMOUNT OF FIRE EXTINGUISHERS AS FOLLOWS:

8 - 5 LBS. ABC (BARI)
1 - 10 LBS. ABC (BALER)
1 - 10 LBS. BC (DELIBAKERY)

(PROVIDE ADDITIONAL EXTINGUISHERS IF INDICATED ON PLAN)

THE ACCEPTABLE MANUFACTURERS ARE SENTRY, ANSUL, AND BADOER. THE GENERAL CONTRACTOR SHALL COORDINATE LOCATIONS OF FIRE EXTINGUISHERS WITH THE FOOD LOON CONSTRUCTION MANAGER. FIVE-POUND ABC RATED PORTABLE FIRE EXTINGUISHERS WILL BE REQUIRED SO THAT THERE IS NO MORE THAN 50 FEET OF EXPOSURE TO ANY FIRE EXTINGUISHER. THE GENERAL CONTRACTOR SHALL ALSO BE RESPONSIBLE FOR SUPPLYING AND INSTALLING ANY ADDITIONAL FIRE EXTINGUISHERS THAT MAY BE REQUIRED BY LOCAL FIRE CODES. THE GENERAL CONTRACTOR SHALL BE RESPONSIBLE FOR RECHARGING AND UPDATING OF EXISTING EXTINGUISHERS.

11. THE GENERAL CONTRACTOR SHALL INSTALL EXTERIOR MOUNTED GUARD POSTS AS INDICATED ON SITE-SPECIFIC A.01A AND THE FOOD LOON CONSTRUCTION MANAGER.

12. GENERAL CONTRACTOR SHALL SUPPLY AND INSTALL TOILET PARTITIONS AS DESCRIBED ON SHEET A4.03A AND IN THE SPECIFICATIONS.

13. THE GENERAL CONTRACTOR SHALL PRESSURE WASH JANITOR'S ROOM/PEP CLOSET FLOORS, WALLS AND CAN WASH.
14. THE GENERAL CONTRACTOR SHALL CAULK THE TOP AND BOTTOM OF ALL WOOD BASEBOARDS IN WALK-IN COOLERS AFTER REPAIRING. REMOVE WOOD BASEBOARDS AT ALL CMU WALLS.
15. THE GENERAL CONTRACTOR SHALL CAULK AROUND ALL FIXTURES/WALL-FASTENED ACCESSORIES IN RESTROOMS/ALL CORRIDOR/PEP ROOMS AND OFFICES THROUGHOUT THE ENTIRE STORE (WATER FOUNTAINS, SINKS, PAPER TOWEL HOLDER, ELECTRICAL PLATE COVERS, PLUMBING FIXTURES, PLUMBING ESCUTCHEONS, ELECTRICAL OUTLETS, SPRINKLER ESCUTCHEON AND WALL MOUNTED FIXTURES, ETC.) CAULK COLOR TO MATCH FIXTURES.
16. GENERAL CONTRACTOR SHALL INSTALL CONTROL JOINTS IN NEW GYPSUM BOARD WALL FINISH IN SALES AREA AS REQUIRED BY MANUFACTURER. SEE DETAIL 131 A5.02. AT A MINIMUM, SPACING SHALL BE 30" O.C.
17. ALL NEW PLYWOOD WORK IS TO BE FIRE RETARDANT TREATED PLYWOOD.
18. THE REFRIGERATION CONTRACTOR SHALL BE RESPONSIBLE FOR INSTALLATION OF ALL NEW RETROFIT DOORS.
19. THE INTENTION OF FOOD LIGN IS TO COMPLY WITH ALL REQUIREMENTS SET FORTH IN THE AMERICANS WITH DISABILITIES ACT.
20. ALL CONTRACTORS AND SUBCONTRACTORS SHALL COMPLY WITH ALL FEDERAL, STATE AND LOCAL CODES.
21. IF NEW SIGNAGE IS REQUIRED, THE GENERAL CONTRACTOR SHALL VERIFY WITH LOCAL SIGN ORDINANCE THAT THE "FOOD LIGN SIGN MEETS ALL REQUIREMENTS OF THE ORDINANCE.
22. THE GENERAL CONTRACTOR SHALL SUPPLY ALL SIGNS THAT DENOTE HAZARDOUS AREAS AROUND THE CONSTRUCTION.
23. GENERAL CONTRACTOR TO ACCEPT, STORE, ASSEMBLE & SET OR RELOCATE SMALL EQUIPMENT SHELVED TO, BUT NOT LIMITED TO, CART CORRALS BENCHES BACKROOM EQUIPMENT, BIKE RACKS, EQUIPMENT FURNITURE, CHAIRS, SHELVS, LAUNDRY CABINET, ETC.

24. GENERAL: CONTRACTOR SHALL BE INSTALLING A SPRINKLER SYSTEM UNDER THE FRONT GALLERY. SPRINKLER SYSTEM IS PREFERRED BUT CHECK FOR LOCAL REQUIREMENTS. IF ANTY-FIRE SYSTEM IS NOT ALLOWED, THEN INSTALL A DRY-LOOSE SYSTEM. COORDINATE WITH THE CONSTRUCTION MANAGER ON THE COMPRESSOR LOCATION AND POWER REQUIREMENTS. THE SPRINKLER CONTRACTOR MUST INSTALL A TAMPER SWITCH ON THE BALL VALVE FOR THE ANTY-FIRE SYSTEM.

25. THE WALK-IN MANUFACTURER SHALL BE RESPONSIBLE FOR INSTALLATION OF THE GLASS DOORS AT THE DAIRY COOLER AND BEER COOLER.

26. THE GENERAL CONTRACTOR SHALL CONSTRUCT A PLATFORM FOR THE WATER HEATER ABOVE THE MEN'S RESTROOM. SEE SHEET P-10.

27. INSULATE THE CELLS OF THE MASONRY WALLS WITH A MINIMUM R" VALUE OF 13.7.

28. ALL STAINLESS STEEL THRESHOLDS SHALL BE 304 S/S WITH #28 FINISH AND PROTECTIVE FILM. THRESHOLDS SHALL BE 5" WIDE 11" HIGH (8" THICK) STAINLESS STEEL WITH COUNTERSUNK SCREWS AND SET IN A FULL BED OF SILICONE TO FLOOR. ALL STAINLESS STEEL SURF. SHALL BE 304 WITH #28 FINISH AND PROTECTIVE FILM. COLUMN VARNISH SHALL BE 20 GAUGE STAINLESS STEEL SET ON TOP OF THE FINISH FLOOR TO 4'-6" AFF. FOR ROUND COLUMN PROVIDE 1/4" FORD OVER SILICONE BEAM FOR SQUARE COLUMNS. PROVIDE 1" x 1" LAP SEAM WITH HEIMED EDGE. INSTALL VARN WITH STAINLESS STEEL RIVETS. 1/2" FROM THE BOTTOM AND APPROXIMATELY 102" INTERMEDIATE. RAFTER 1/4" CAULK TOP AND BOTTOM OF VARN WITH STAINLESS STEEL SEAM WITH CLEAR SILICONE SEALANT. CAULK AFTER COLUMN PAINTING IS COMPLETED. OVERHEAD FLASHING AND BACK-SLASH SHALL BE 20 GAUGE. ALL OTHER TRIM, DOOR FRAMES, DOOR PLATES, CORNER GROUND (NON-HEIMED EDGES), ETC. SHALL BE 18 GAUGE STAINLESS STEEL. ALL EDGES SHALL BE DEBURRED AND HAVE RADIOUS CORNERS.

29. THE GENERAL CONTRACTOR SHALL PATCH ALL OPENINGS IN MASONRY WALLS, GROUT OR CAULK ALL PENETRATIONS, HOLES OR CRACKS IN ALL EXISTING AND EXISTING, THE VOIDS ON TOP OF ALL MASONRY WALLS MUST BE FILLED AND SEAL WITH A CEMENTITIOUS MATERIAL.

EXTERIOR

30. GENERAL CONTRACTOR SHALL SAND, CLEAN AND REPAINT ANY NEW & EXISTING EXTERIOR GUARD POSTS WITH TRAFFIC YELLOW PAINT.

31. GENERAL CONTRACTOR SHALL SAND, CLEAN, AND REPAINT (MIN. 2 COATS) ALL EXTERIOR METAL INCLUDING BUT NOT LIMITED TO STAIRS, CANOPY SUPPORTS, DOORS AND FRAMES, CANT CORRELS, ROOF PITCH, ETC., AS DEPICTED IN THESE DRAWINGS OR AS DIRECTED BY THE FOOD LION CONSTRUCTION MANAGER.

32. ANTI-RDOR COATING - APPLY (1) ONE COAT OF SHERWIN WILLIAMS FT910 SURFACING COMPOUND (PRIMER) AND (2) COATS OF ACRYLOLONITRILE URETHANE (FINISH COAT), COLOR TO MATCH EXISTING EXTERIOR COLOR. COORDINATE WITH FOOD LION CONSTRUCTION MANAGER.

33. GENERAL CONTRACTOR SHALL BE RESPONSIBLE FOR HANGING OR REMOVING ENFORCABLE "NO PARKING" SIGNS ON FRONT CORNERS. THE BOTTOM OF EACH SIGN SHALL BE MOUNTED 6'-0" ABOVE THE FINISHED CONCRETE WALK. SIGNS TO BE PROVIDED BY CC.

34. GENERAL CONTRACTOR IS TO PRESSURE WASH FRONT SIDEWALKS, STORE FRONT MASONRY, VINYL CEILINGS, AND DUMMPSTER PADS ONE WEEK PRIOR TO RE-GRAND. MUST USE HOT WATER AND GENERAL CONTRACTOR IS TO HAVE ALL STOREFRONT GLASS PROPERLY CLEANED AFTER PRESSURE WASHING THE SIDEWALK DURING THE WEEK PRIOR TO GRAND OPENING.

35. ALL NEW EXTERIOR ALUMINUM CANOPIES SHALL BE A MINIMUM OF 24 GAUGE DECKING. REFER TO SPECIFICATIONS FOR REQUIREMENTS.

No.	Description	Date
	REVISIONS	

FOOD LION

 APPROVAL
☐ APPROVED
☐ APPROVED AS NOTED
☐ NOT APPROVED
 DATE _____
 BY _____

RFS Architects
ARCHITECTURE ■ PLANNING ■ INTERIORS

261 West Bure St.
Norfolk, VA 23510
757.627.2791

PROGRESS
PRINT
07/12/25

FOOD LION 2269
93 MATHEWS DR.
HILTON HEAD ISLAND, SC

DRAWING FILE NAME
2269A1.03_00
RFS JOB #
2025-058
DATE
XX/XX/25
A1.03
11 OF 39

FOOD LION
APPROVAL
☐ APPROVED
☐ APPROVED AS NOTED
☐ NOT APPROVED
 DATE _____
 BY _____

RFS Architects
ARCHITECTURE ■ PLANNING ■ INTERIORS

FOOD LION 2269
93 MATHEWS DR.
HILTON HEAD ISLAND, SC

ENLARGED ROOF PLANS

Page 23 of 96




GENERAL CONTRACTOR SHALL COVER ALL EXISTING PENETRATIONS IN METAL ROOF DECK WHERE MECHANICAL EQUIPMENT AND CURBS WERE REMOVED WITH NEW METAL ROOF DECK OF DEPTH, THICKNESS, AND PROFILE TO MATCH EXISTING. ALL NEW ROOF DECK SHALL EXTEND 6" MINIMUM OVER EXISTING. PROVIDE NEW RIGID INSULATION OF TYPE AND THICKNESS TO MATCH EXISTING OVER ROOF DECK. PROVIDE NEW ROOF MEMBRANE TO MATCH EXISTING, TIE INTO EXISTING ROOF PER MANUFACTURERS RECOMMENDATION TO CREATE WATERTIGHT SEAL, TYP.


FOOD LION
APPROVAL
☐ APPROVED
☐ APPROVED AS NOTED
☐ NOT APPROVED
DATE _____
BY _____

PROGRESS
PRINT
07/12/25


DRAWING FILE NAME
2269A1.06_00
RFS JOB #
2025-058
DATE
XX/XX/25
A1.06
14 OF 39

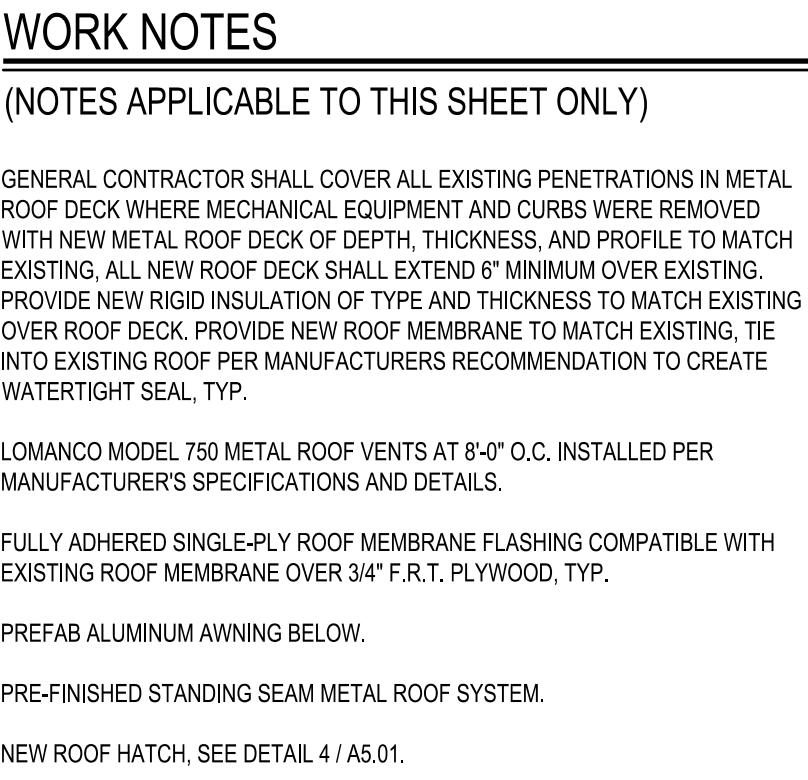


$$3/32'' = 1'-0''$$

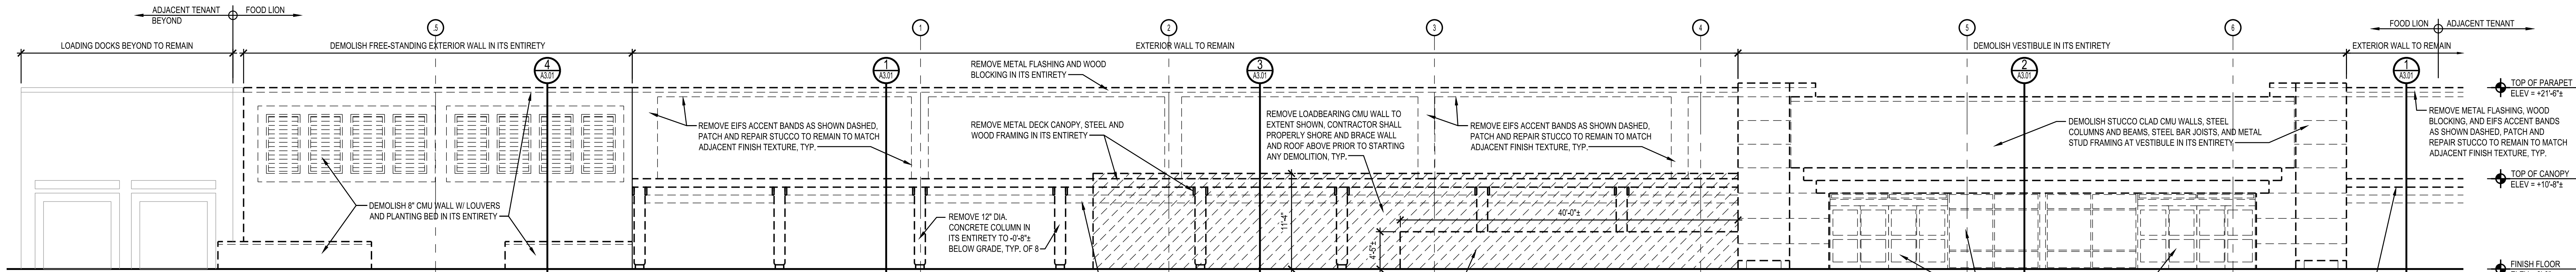


A
DEMOLITION FRONT EXTERIOR ELEVATION
1/8" = 1'-0"

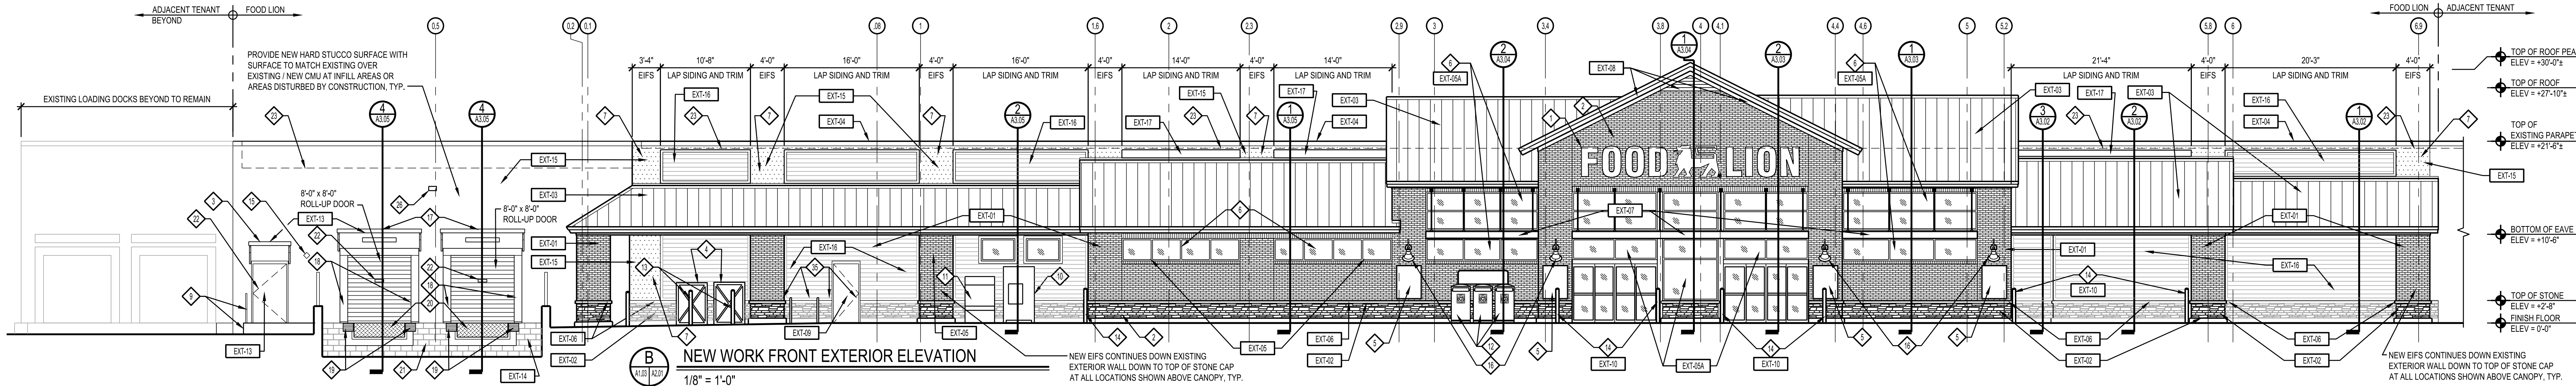


B
NEW WORK FRONT EXTERIOR ELEVATION
1/8" = 1'-0"

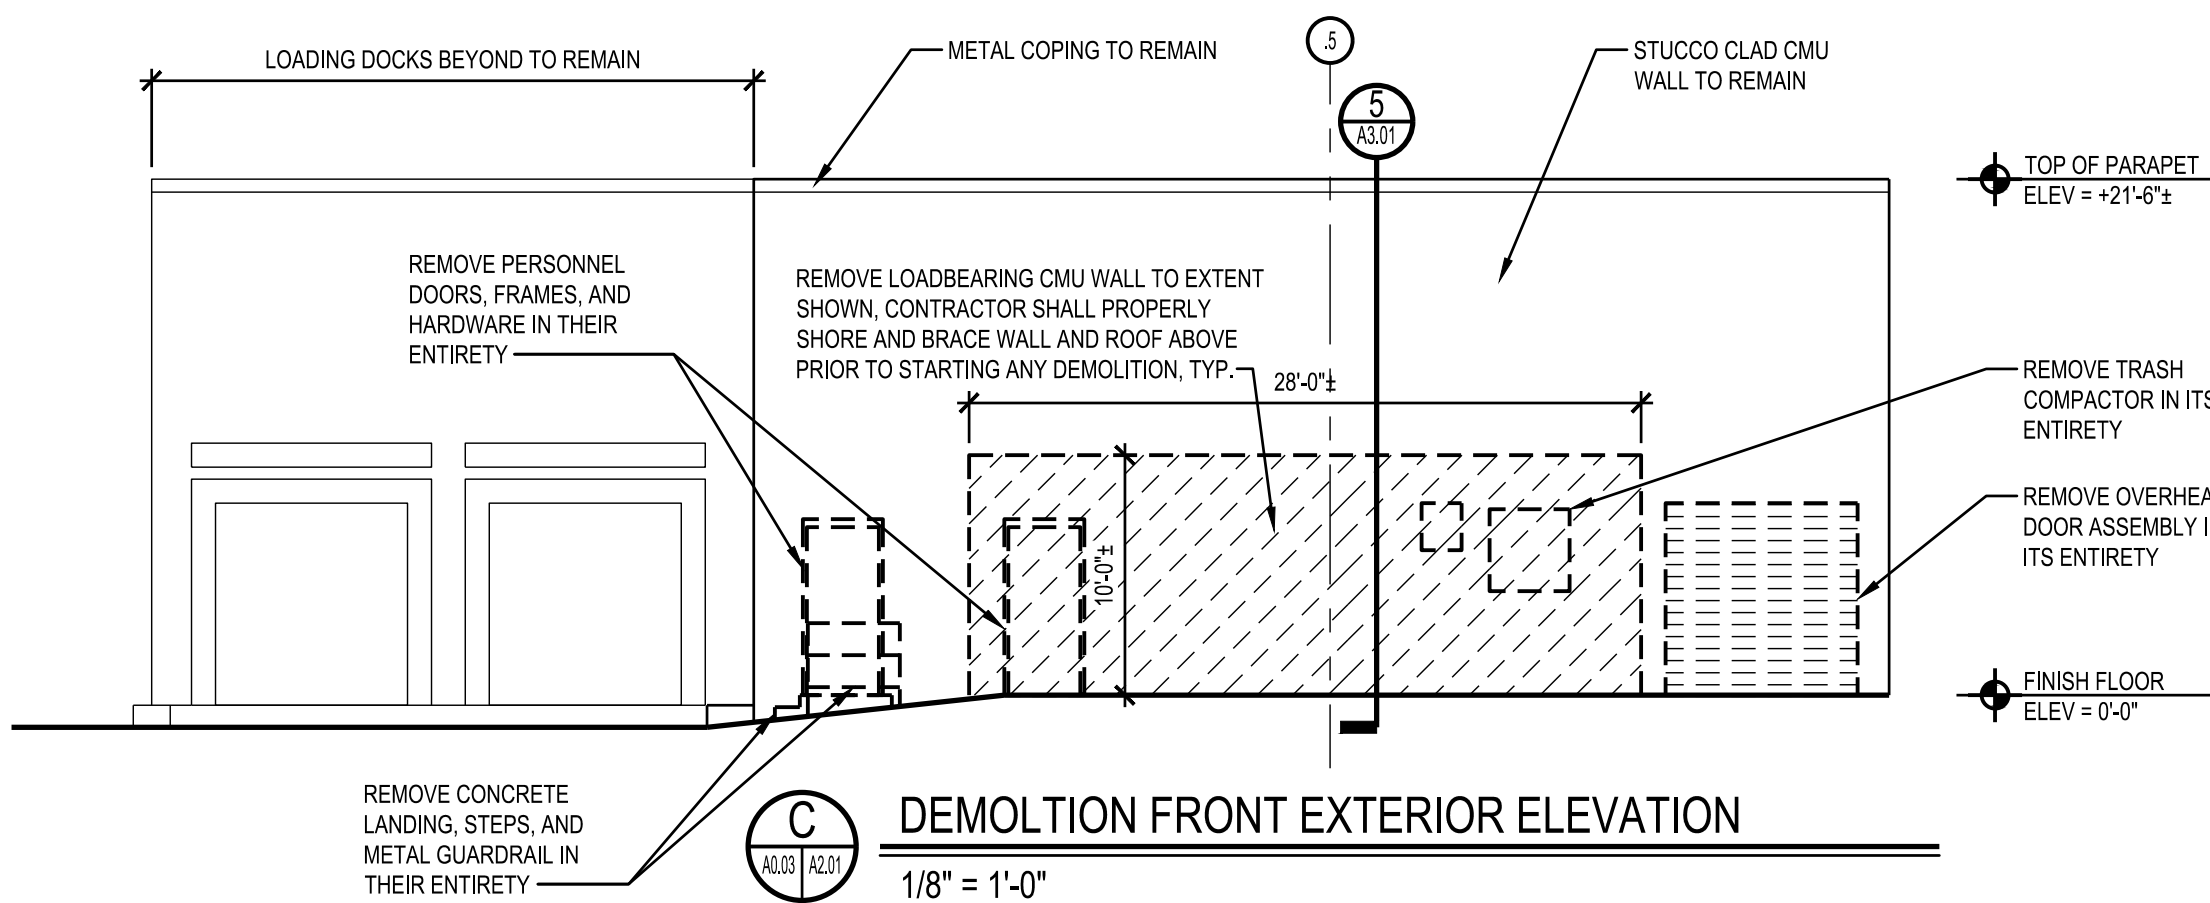


C
DEMOLITION FRONT EXTERIOR ELEVATION
1/8" = 1'-0"

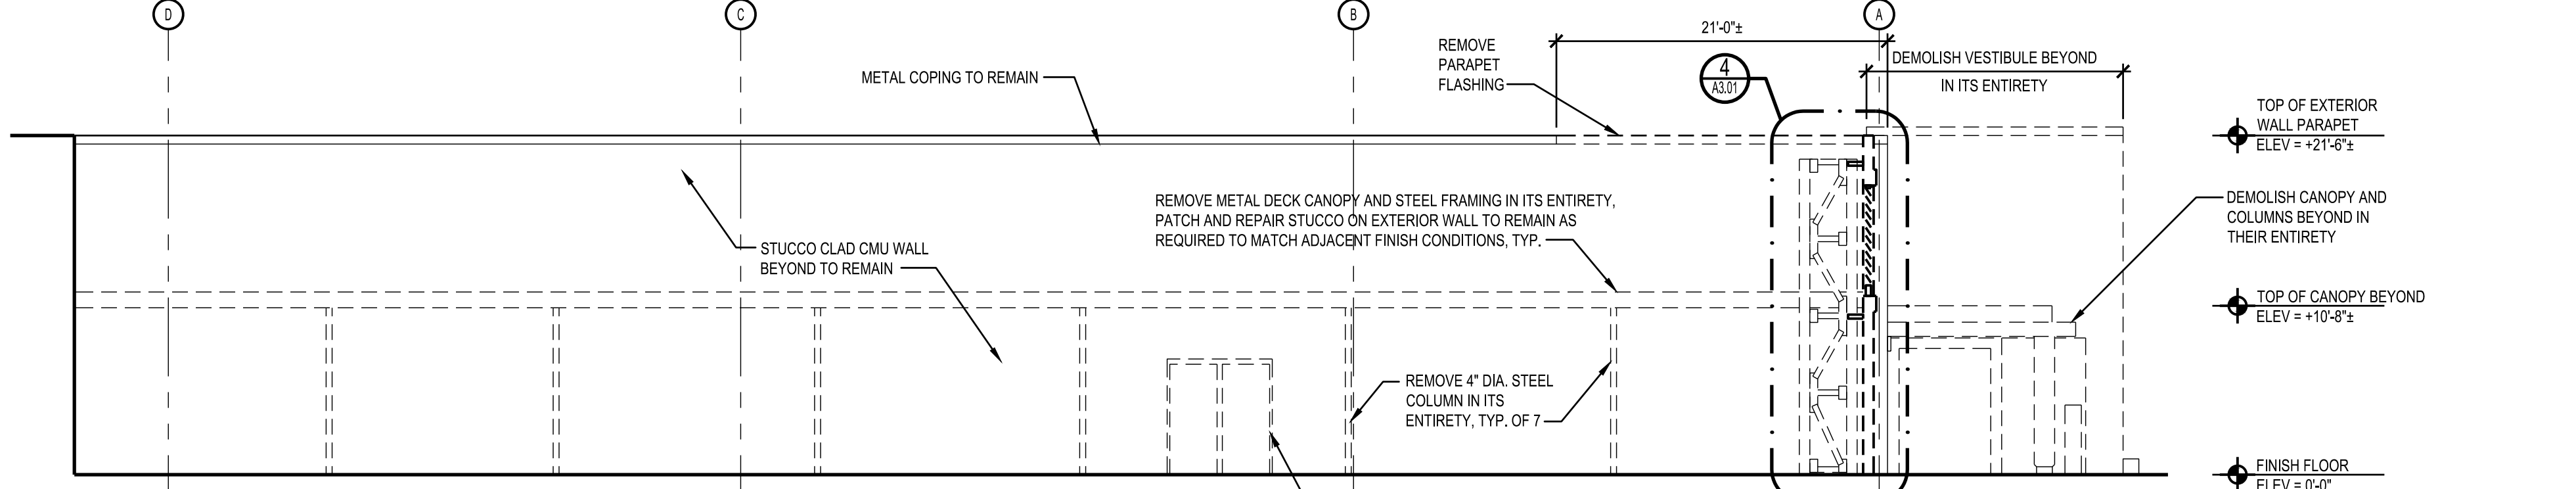

D
DEMOLITION SIDE EXTERIOR ELEVATION
1/8" = 1'-0"

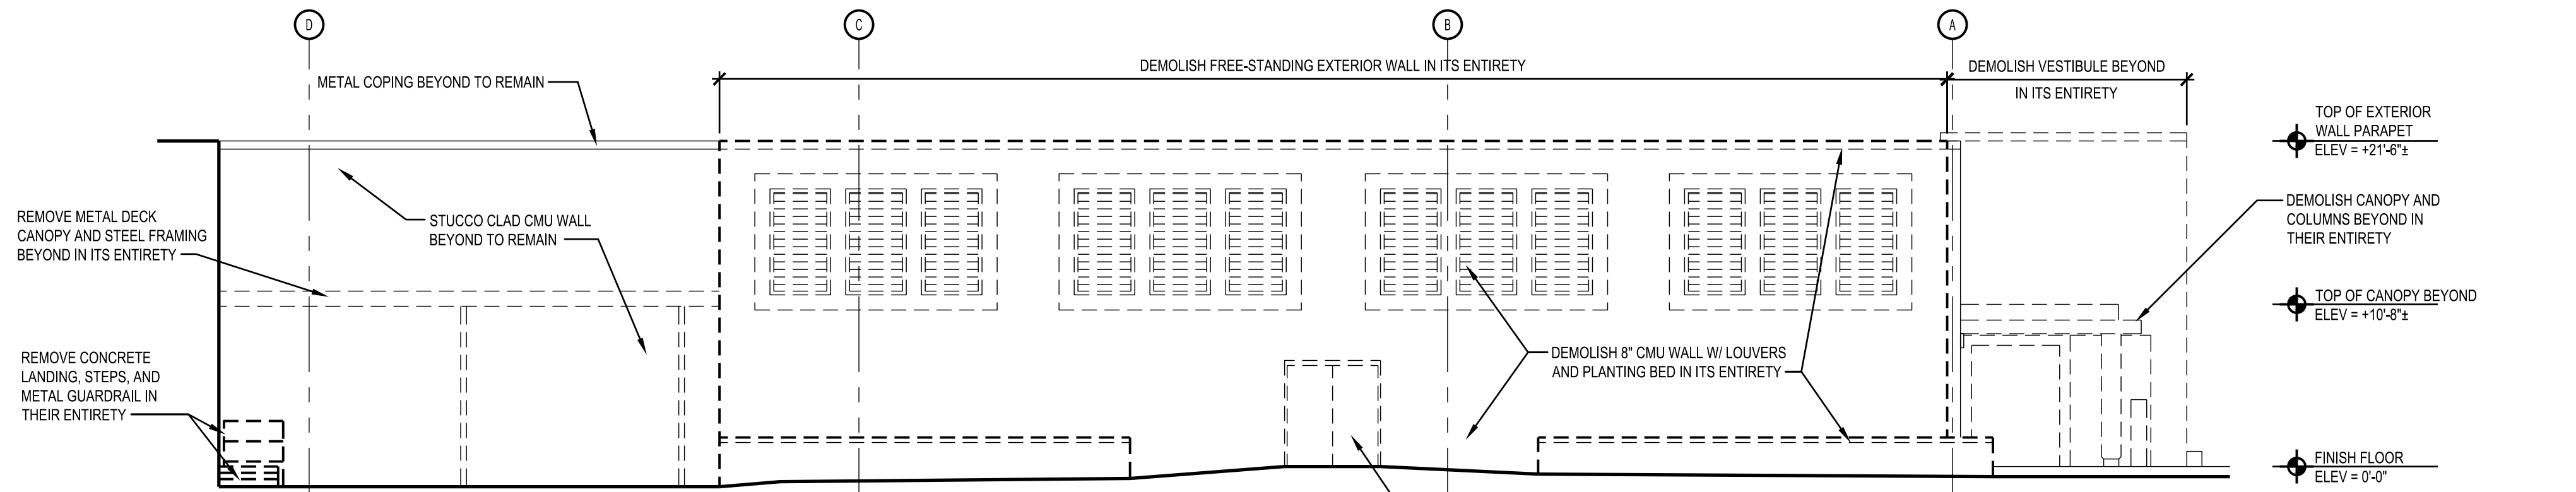

E
DEMOLITION SIDE EXTERIOR ELEVATION
1/8" = 1'-0"

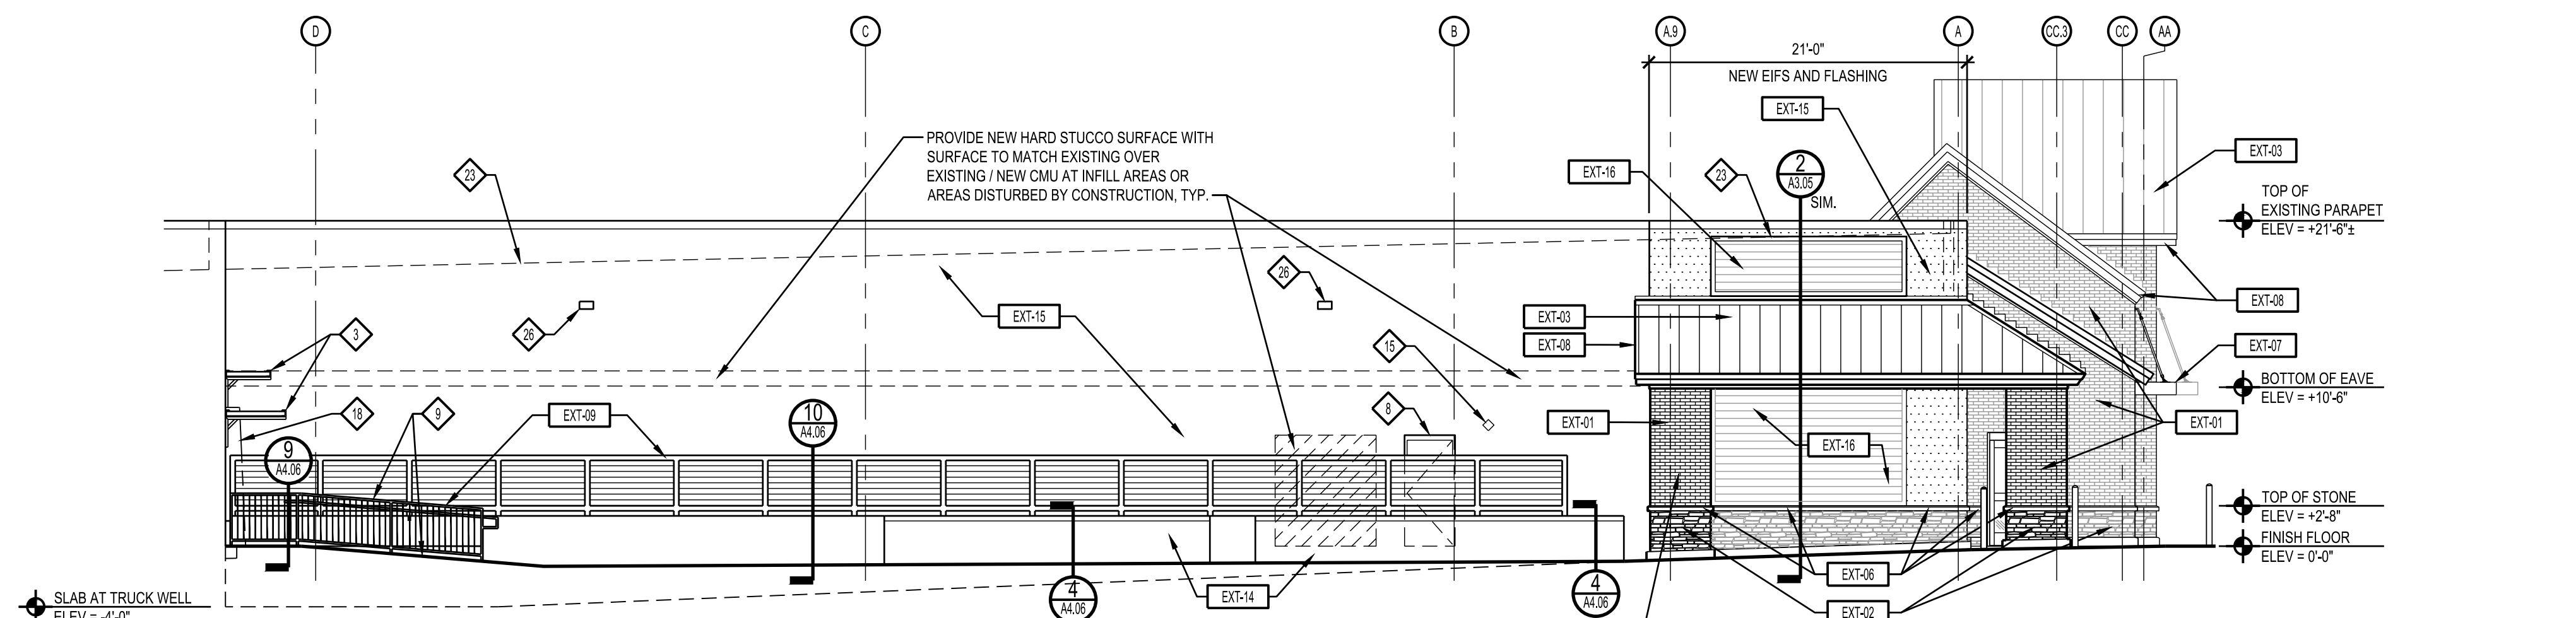

F
NEW WORK SIDE EXTERIOR ELEVATION
1/8" = 1'-0"

NOTE:
IF THE INSTALLATION OF THE FOOD LION SIGNAGE REQUIRES THE PENETRATION OF THE ROOFING MEMBRANE, THE GENERAL CONTRACTOR SHALL BE RESPONSIBLE FOR THE PROPER REPAIR OF THESE PENETRATIONS. ONE PENETRATION PER LETTER FOR ELECTRICAL CONDUIT ONLY. NO MOUNTING PENETRATIONS ALLOWED.

LEGEND:
(NOTES APPLICABLE TO THIS SHEET ONLY)
1. REFER TO SHEET A6.01 FOR THE EXTERIOR FINISH MATERIALS AND COLOR LEGEND.

GENERAL NOTES:
(NOTES APPLICABLE TO THIS SHEET ONLY)
1. SIDEWALK MUST BE LEVEL ACROSS ENTIRE STORE FRONT. NO RAMPING ALLOWED.
2. ASPHALT SHALL BE FLUSH WITH CONCRETE SIDEWALK ACROSS ENTIRE STOREFRONT.
3. ALL COPING, FLASHING, GRAVEL STOPS, ETC. MUST BE PRE FINISHED SEE SPECIFICATIONS.
4. ALL GUTTERS AND DOWNSPOUTS SHALL BE PRE FINISHED SEE SPECIFICATIONS.
5. FRONT FACADE DOWN SPOUTS TO BE ROUTED INTERNALLY AND CONNECTED TO STORM DRAIN. REAR FACADE DOWN SPOUTS CAN BE ROUTED EXTERNALLY, UNLESS SPECIFIED BY AHJ. IF REAR FACADE DOWN SPOUTS ARE NOT CONNECTED TO STORM DRAINAGE SYSTEM, G.C. TO PROVIDE 1'-0" x 2'-0" CONCRETE SPLASH BLOCK AT EACH DOWNSPOUT.

WORK NOTES:
(NOTES APPLICABLE TO THIS SHEET ONLY)
1. 3/4" HIGH LETTER BY SIGNAGE VENDOR.
2. NOT USED.
3. 4'-0" x 8'-0" ALUMINUM CANOPY AT 9'-0" AFF. SEE DETAIL 6 / A5.01.
4. PROPANE EXCHANGE STATION.
5. SIGNAGE BOARD. TYP.
6. SPANDREL WINDOW.
7. NEW DRAINABLE EIFS OVER EXISTING STUCCO OR NEW EXTERIOR GYPSUM SHEATHING.
8. PROVIDE METAL DRIP OVER DOOR.
9. G.C. TO BUILD AND INSTALL DSD RAMP WITH HANDRAILS TO MEET LOCAL CODE. SLOPE TO BE 1:12.
10. GLACIER WATER.
11. PRIMO WATER RETURN.
12. RECYCLABLE BIN.
13. GUARD POST BY OTHERS.
14. GUARD POSTS.
15. EMERGENCY LIGHT AT 8'-0" AFF. SEE ELECTRICAL DWGS.
16. ENTRY LIGHTS MOUNTED AT 9'-0" TYP. SEE ELECTRICAL DWGS.
17. 3'-0" x 10'-0" ALUMINUM CANOPY. SEE DETAIL 6 / A5.01.
18. CUSHIONED DOOR SEAL. TYP. SEE DETAIL 4 / A3.05.
19. BUMPER TYP. SEE DETAIL 4 / A3.05.
20. DOCK LEVELER TYP. SEE DETAIL 4 / A3.05.
21. ANTI-RIGIDENT COATING ON FACE OF DOCK WALL FROM BOTTOM OF TRUCK WELL UP TO FINISH FLOOR. APPLY (1) ONE COAT OF SHERWIN WILLIAMS FT910 SURFACING COMPOUND (PRIMER) AND (2) COATS OF ACRYLONITRILE URETHANE (FINISH COAT). COLOR PT-08.
22. GENERAL CONTRACTOR IS TO STENCIL THE STORE NUMBER ON DSD DOOR AND ROLL-UP DOORS WITH 4" TALL NUMBERS, USING CONTRASTING PAINT. SEE GENERAL NOTE #6, SHEET A2.01.
23. ROOF LINE BEHIND PARAPET.
24. NOT USED.
25. NOT USED.
26. ELECTRICAL WALL PACKS. SEE ELECTRICAL DWG.
27. NOT USED.
28. NOT USED.
29. NOT USED.
30. NOT USED.
31. NOT USED.
32. NOT USED.
33. NOT USED.
34. NOT USED.
35. BICYCLE RACK PROVIDED BY FOOD LION AND INSTALLED BY GENERAL CONTRACTOR.

AWINGS:
GENERAL CONTRACTOR SHALL SINGLE SOURCE THE DESIGN AND INSTALLATION OF THESE THREE AWINGS TO A ALLEN INDUSTRIES, INC. GENERAL CONTRACTOR TO PROVIDE SHOP DRAWINGS FOR AWINGS AND THEIR ATTACHMENTS.

REVISIONS

No.	Description
-----	-------------

FOOD LION

APPROVAL

☐ APPROVED

☐ APPROVED AS NOTED

☐ NOT APPROVED

DATE _____

BY _____

281 West Bule St.
Norfolk, VA 23510
757.627.2781

RFS Architects

ARCHITECTURE • PLANNING • INTERIORS

PROGRESS PRINT

07/12/25

FOOD LION 2269
93 MATHEWS DR.
HILTON HEAD ISLAND, SC

EXTERIOR ELEVATIONS

DRAWING FILE NAME

2269A2.01_00

RFS JOB #

2025-058

DATE

XX/XX/25

A2.01

16 OF 39

FOOD LION
APPROVAL
☐ APPROVED
☐ APPROVED AS NOTED
☐ NOT APPROVED
 DATE _____
 BY _____

RFS Architects
ARCHITECTURE ■ PLANNING ■ INTERIORS


FOOD LION 2269
93 MATHEWS DR.
HILTON HEAD ISLAND, SC

DEMOLITION WALL SECTIONS


DRAWING FILE NAME
2269A3.01_00
RFS JOB #
2025-058
DATE
XX/XX/25
A3.01
19 OF 39




2025-05-28 10:00 AM R:\Projects\2025\2269\2269A3.02_00.dwg (R:\Projects\2025\2269\2269A3.02_00.dwg) User: RFS-JOB# 2025-058 DATE XX/XX/25 A3.02 20 OF 39

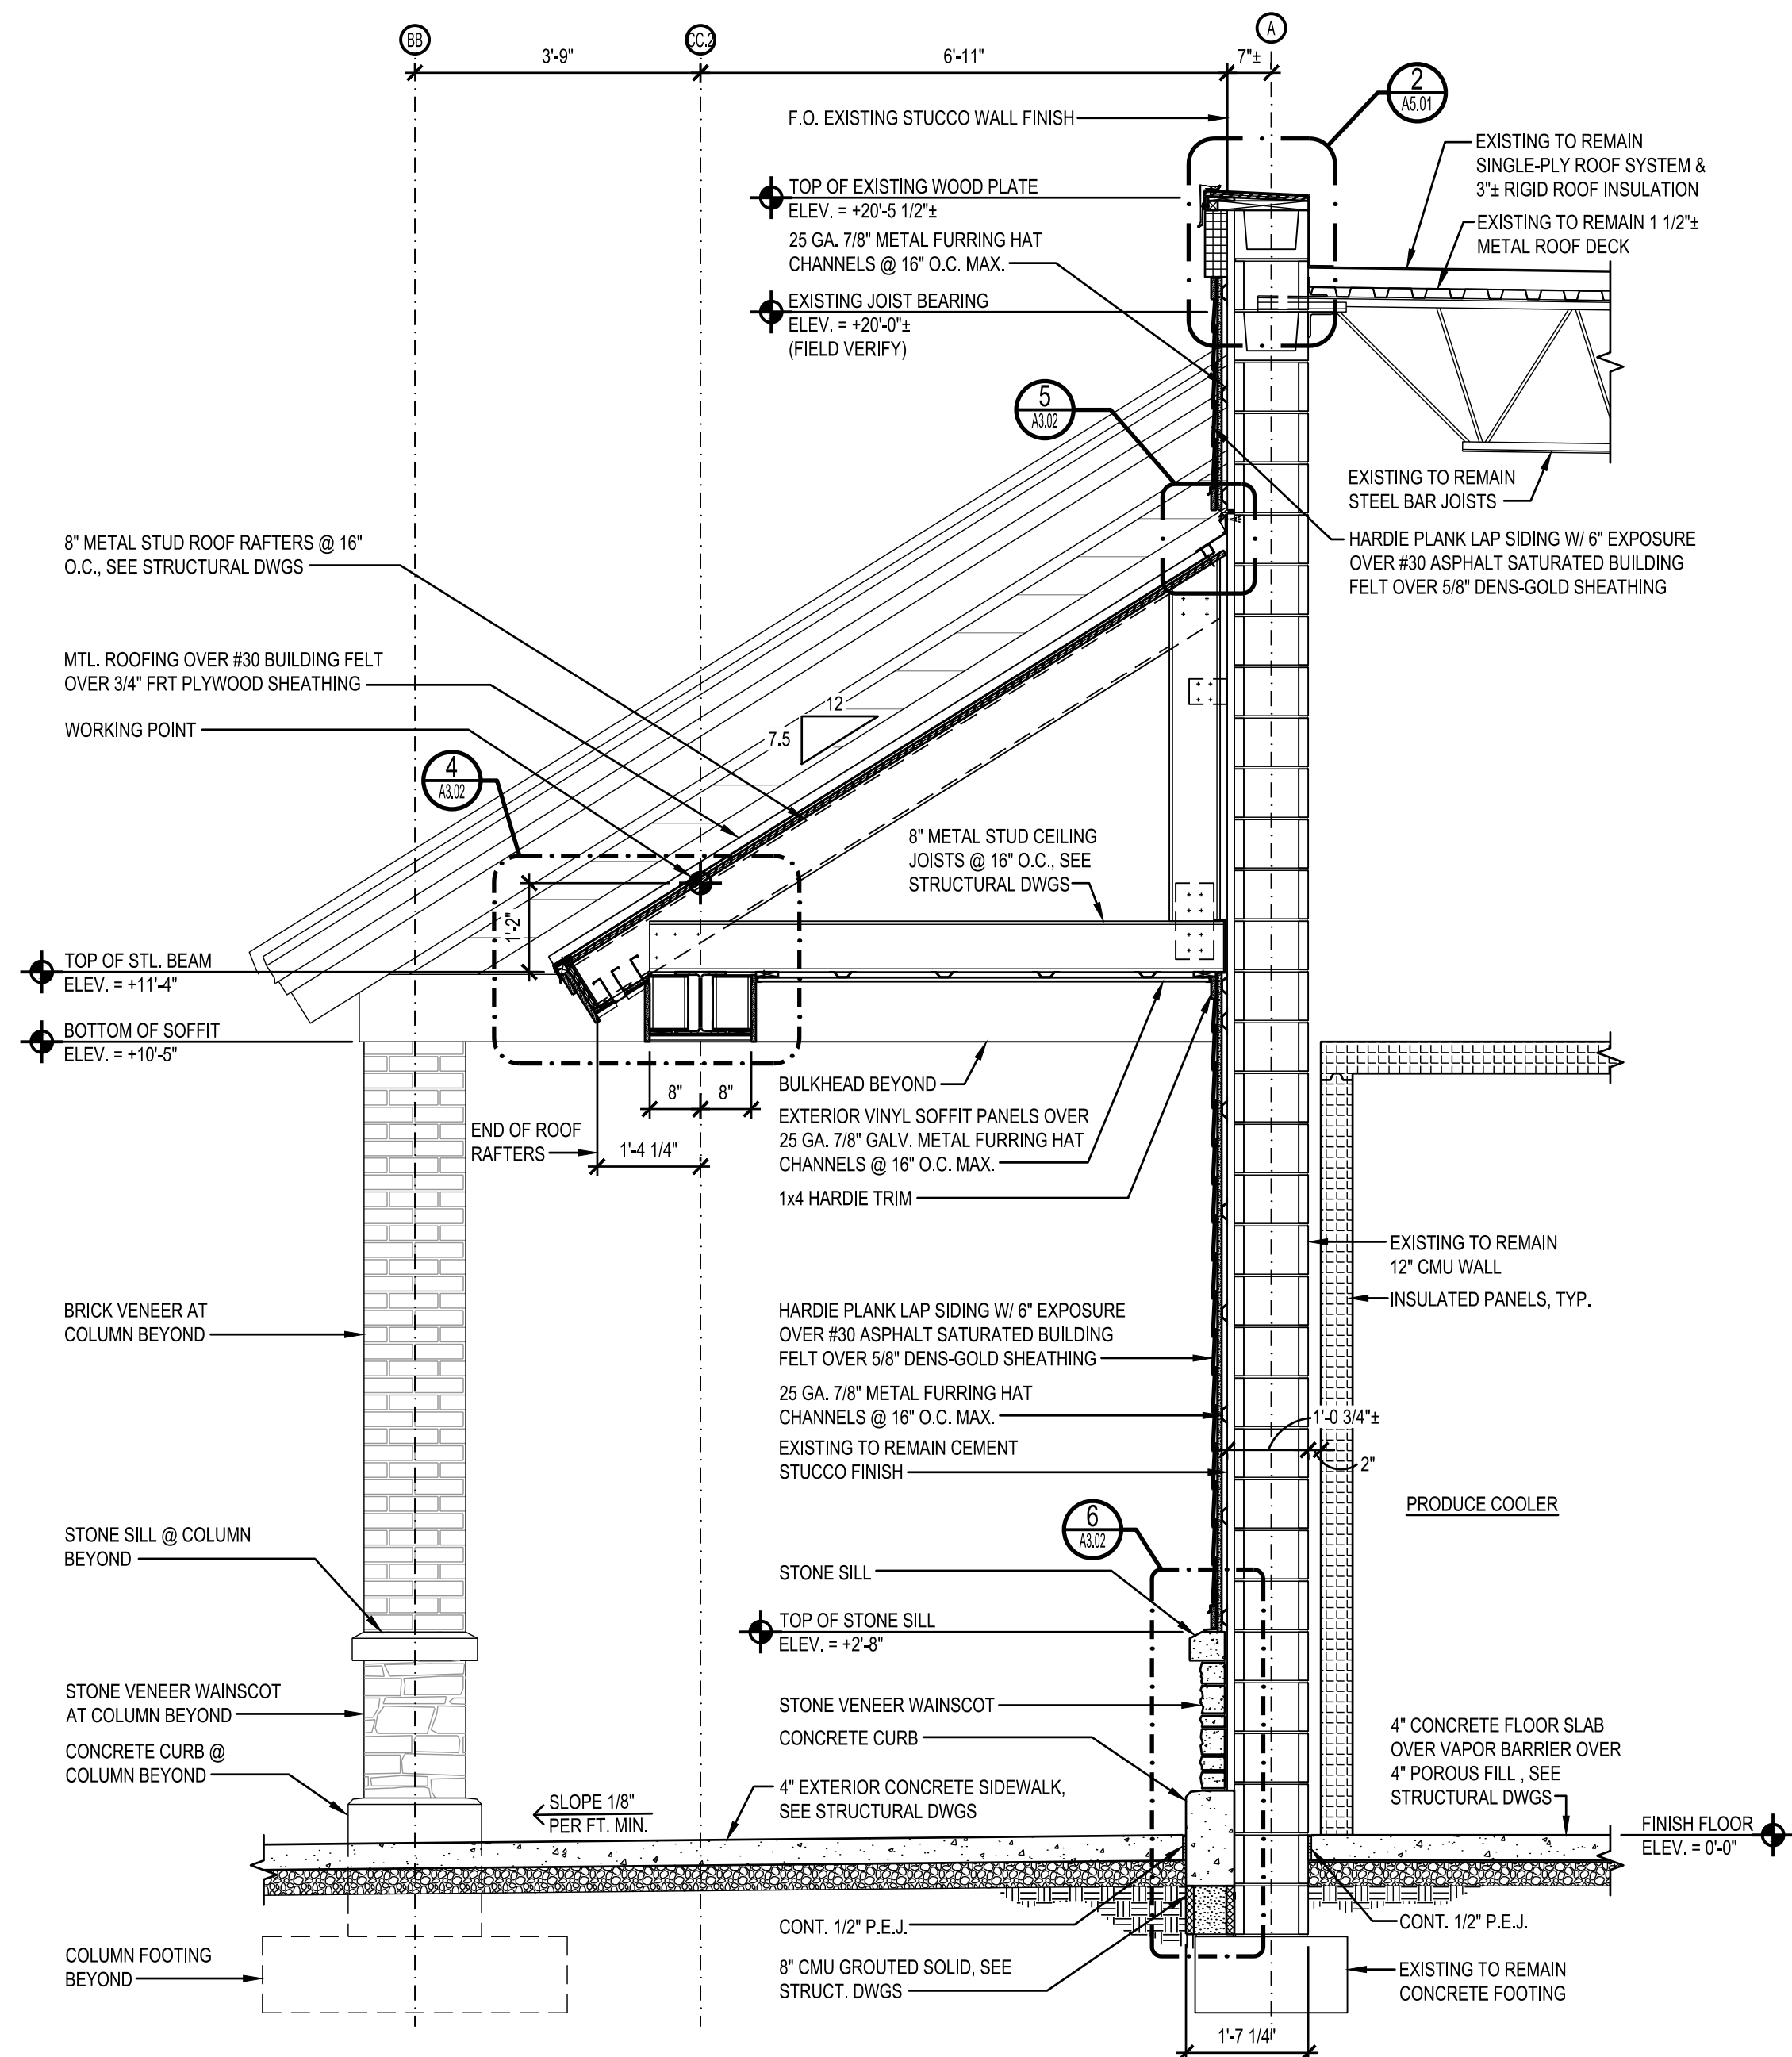


1 FRONT WALL SECTION
1/2" = 1'-0"

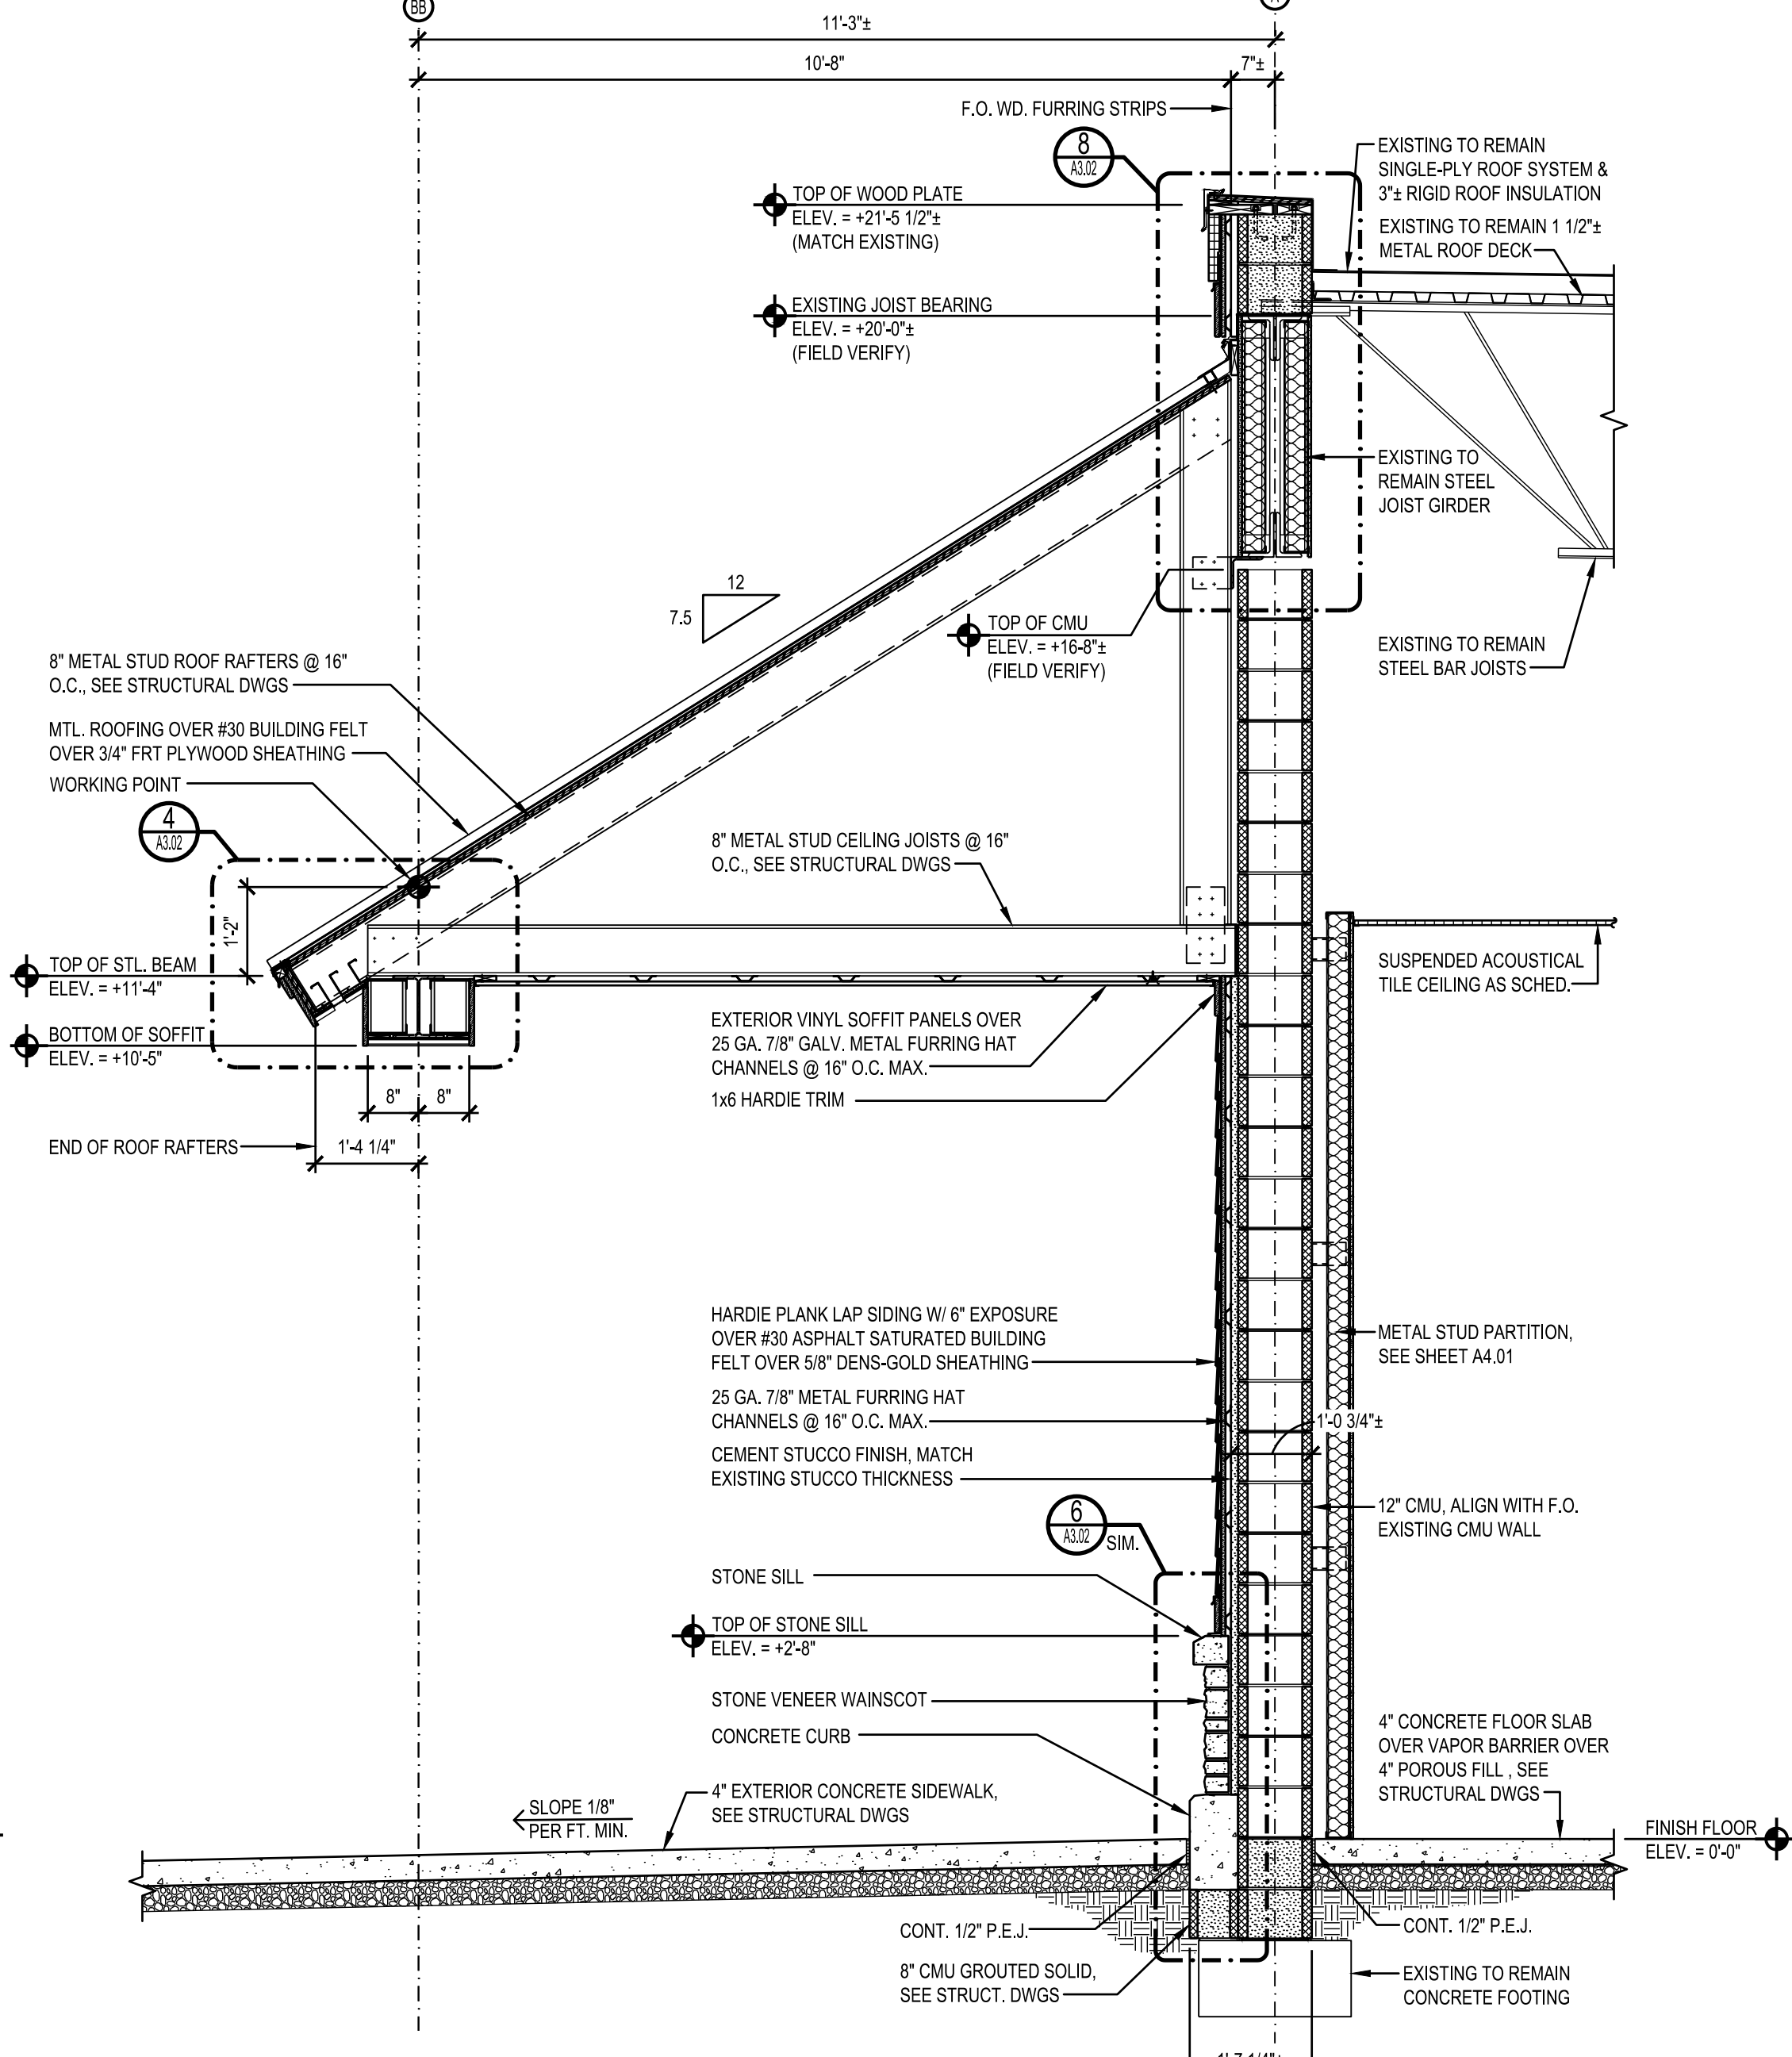


2 FRONT WALL SECTION
1/2" = 1'-0"

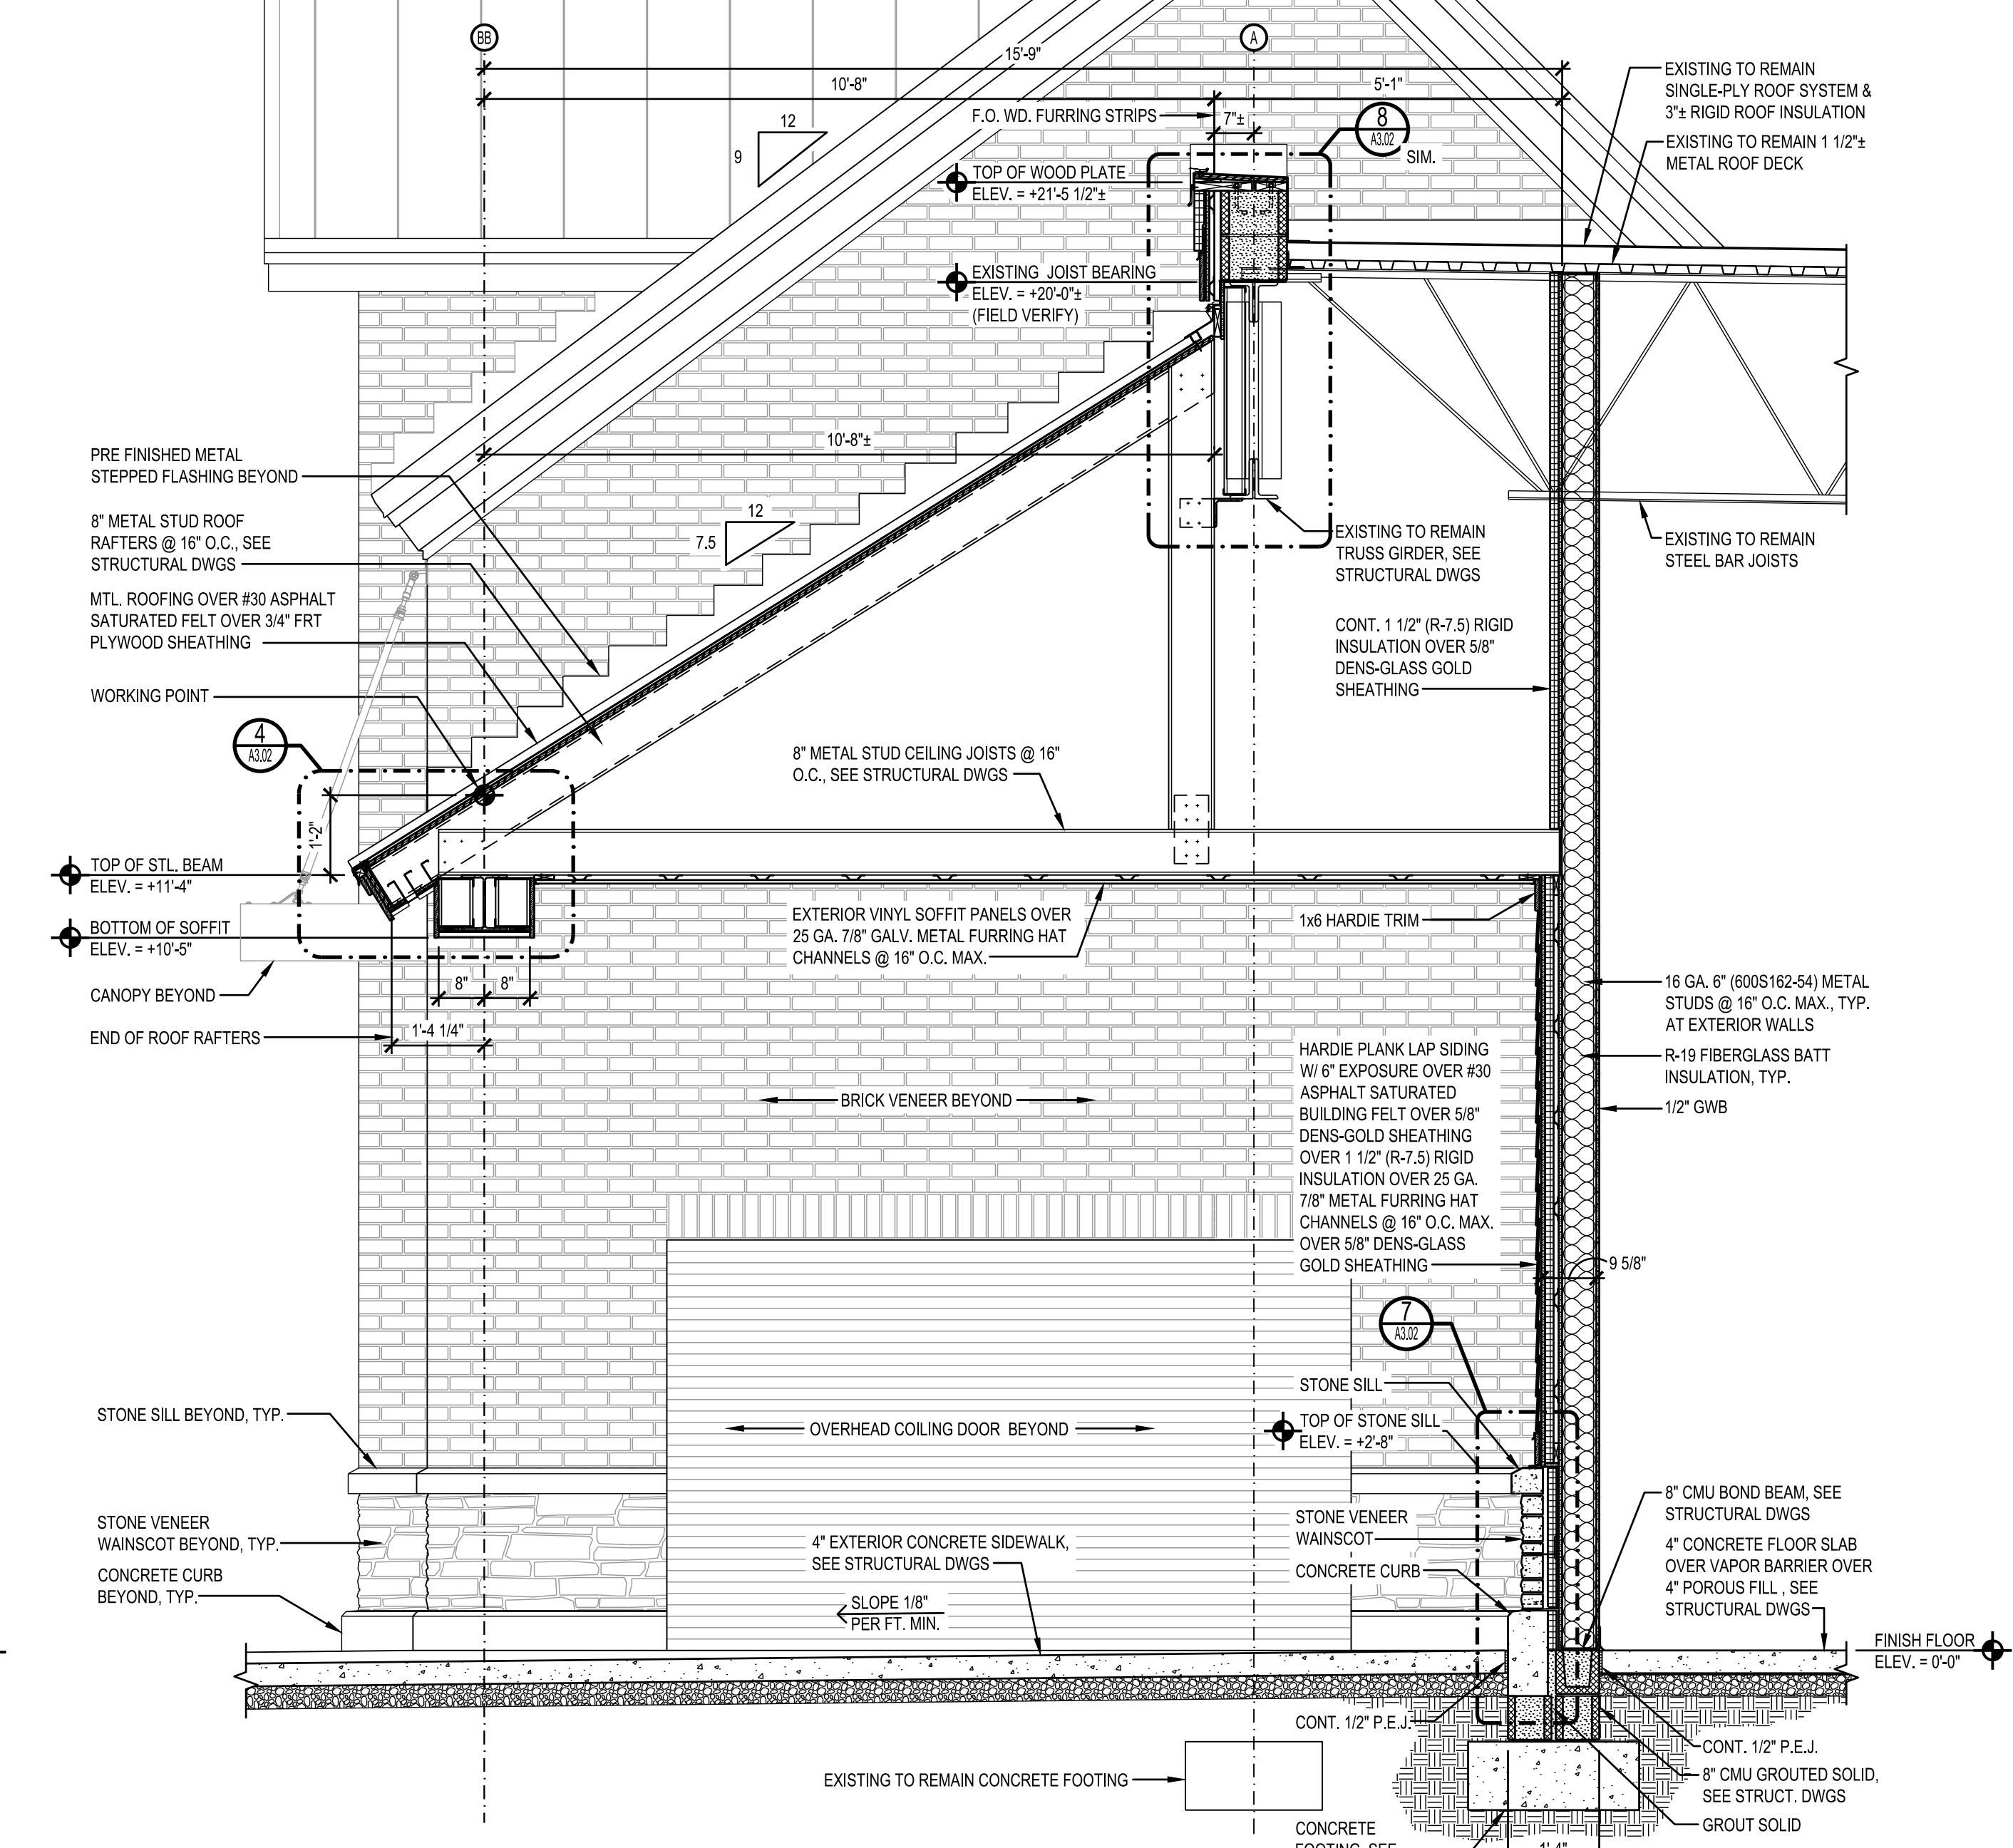


3 FRONT WALL SECTION
1/2" = 1'-0"

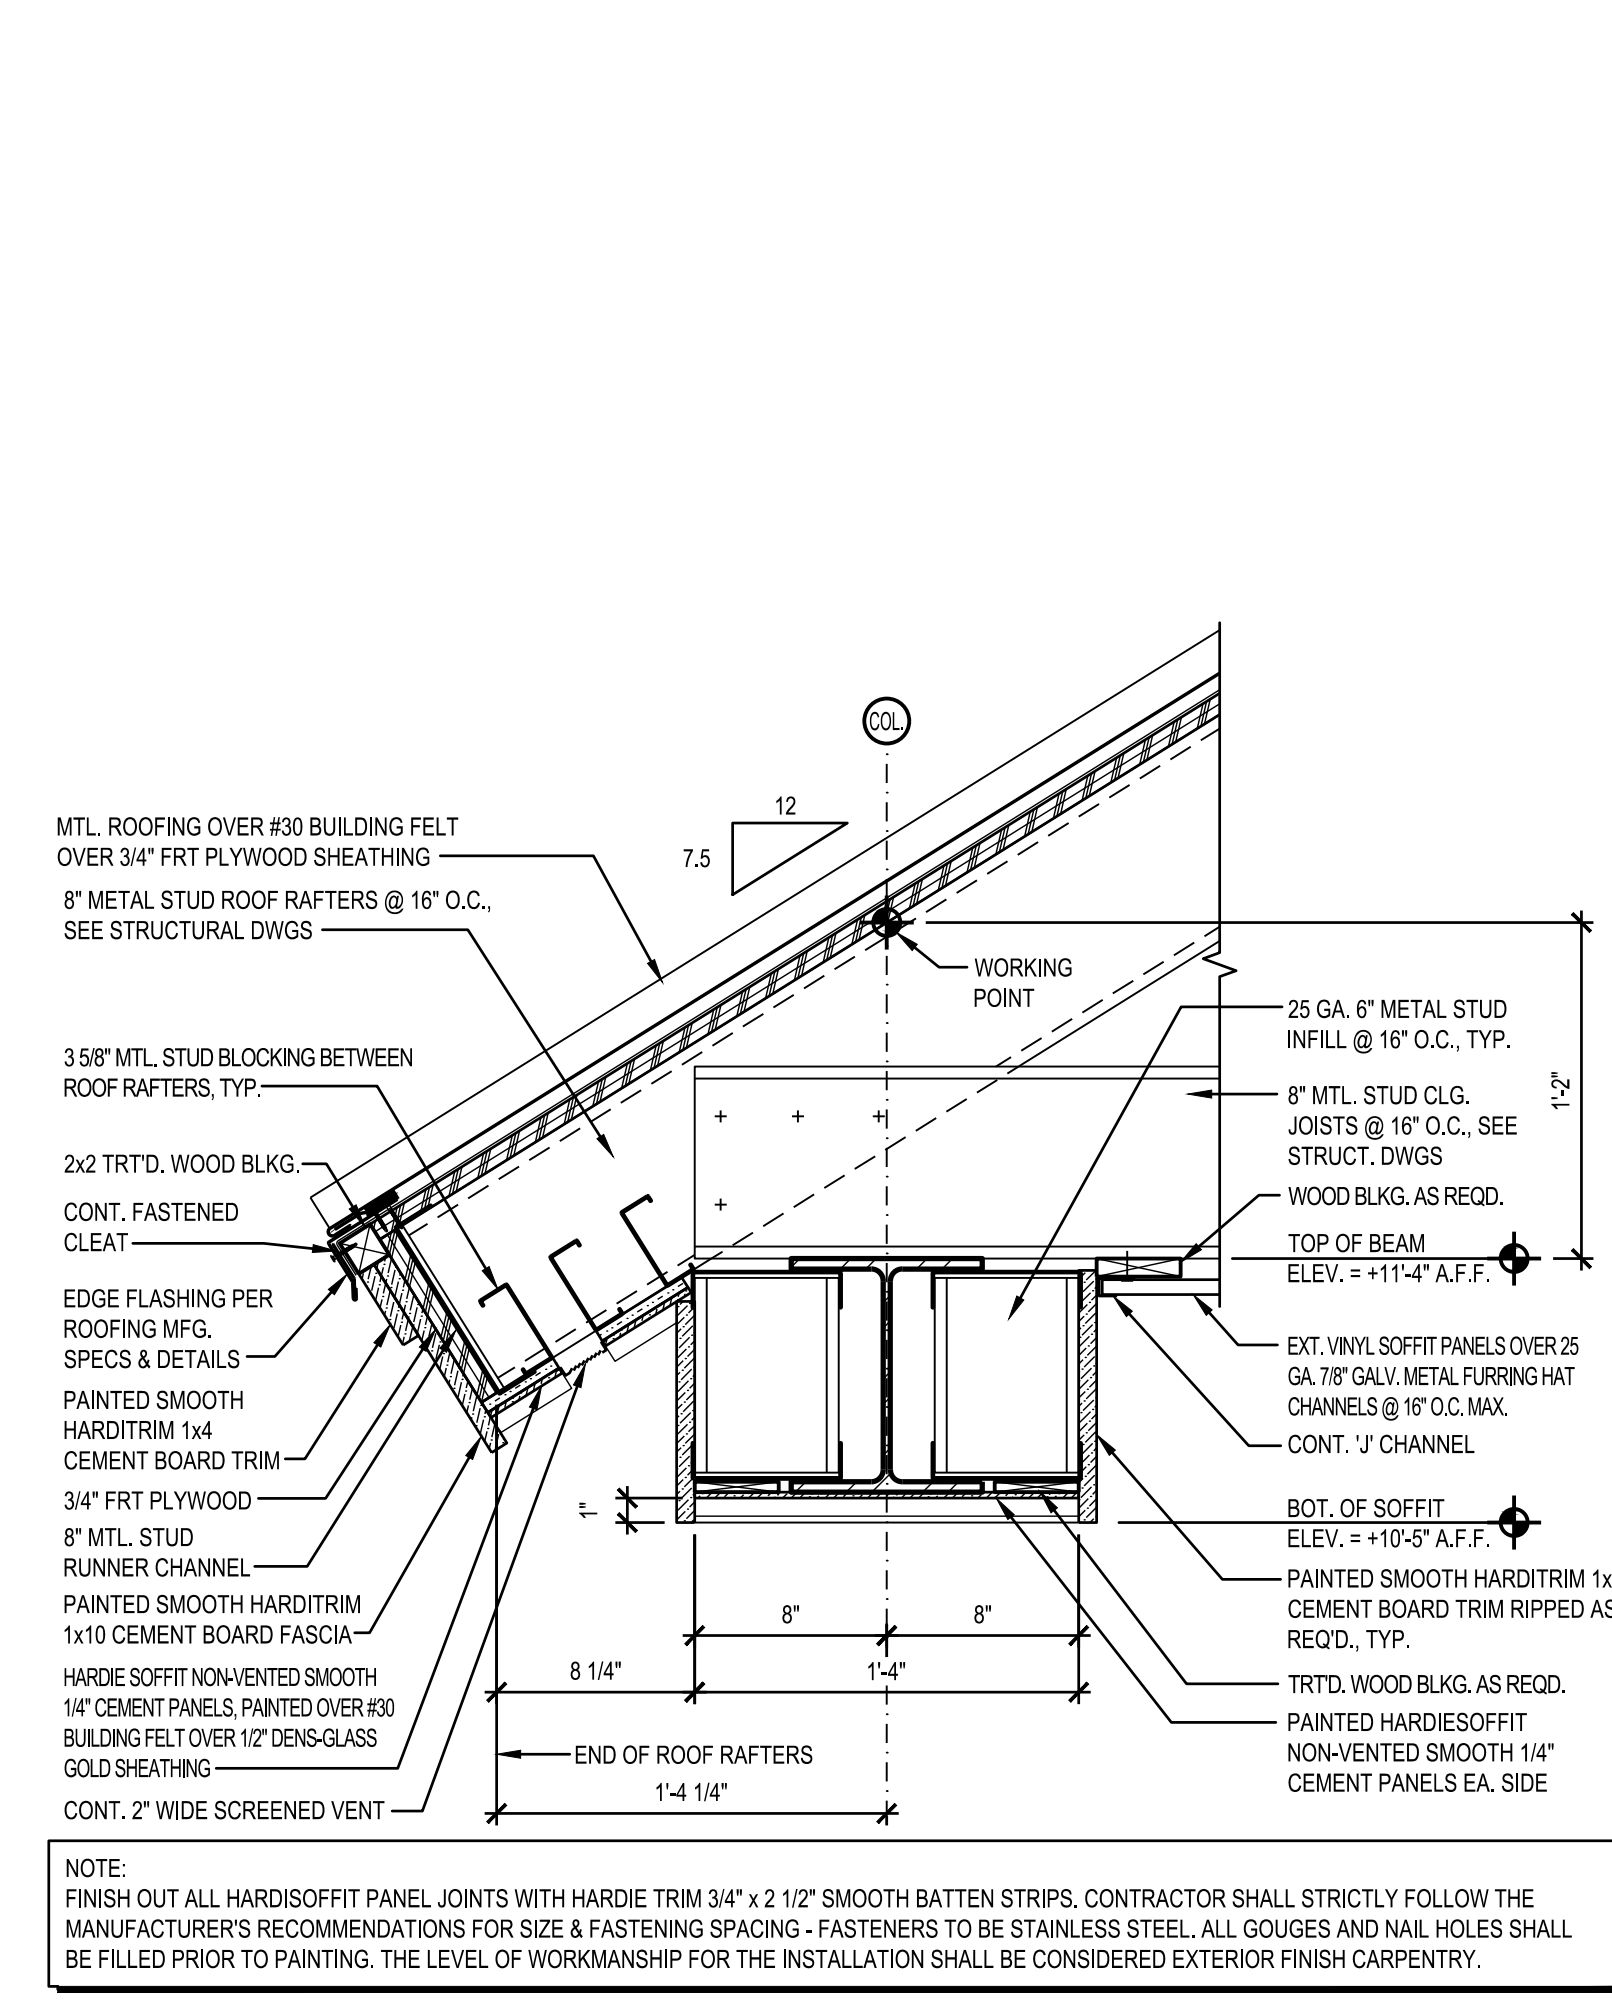


4 CANOPY ROOF EAVE DETAIL
1 1/2" = 1'-0"

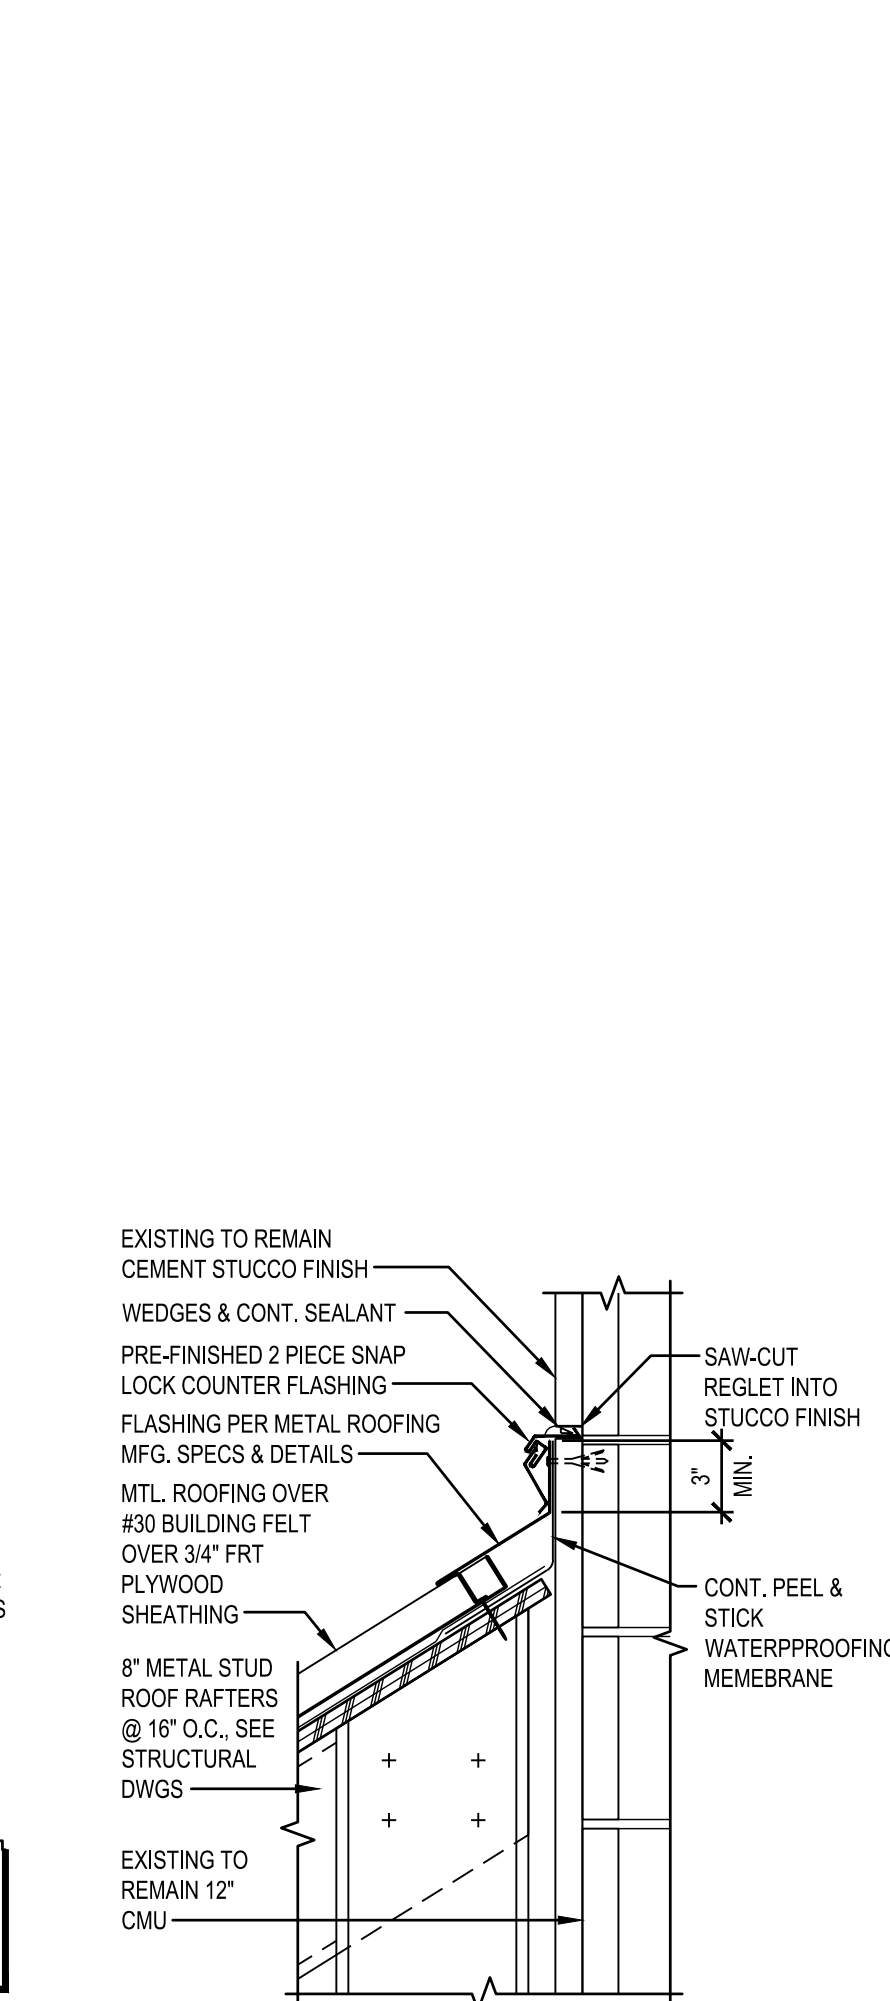


5 ROOF DETAIL
1 1/2" = 1'-0"

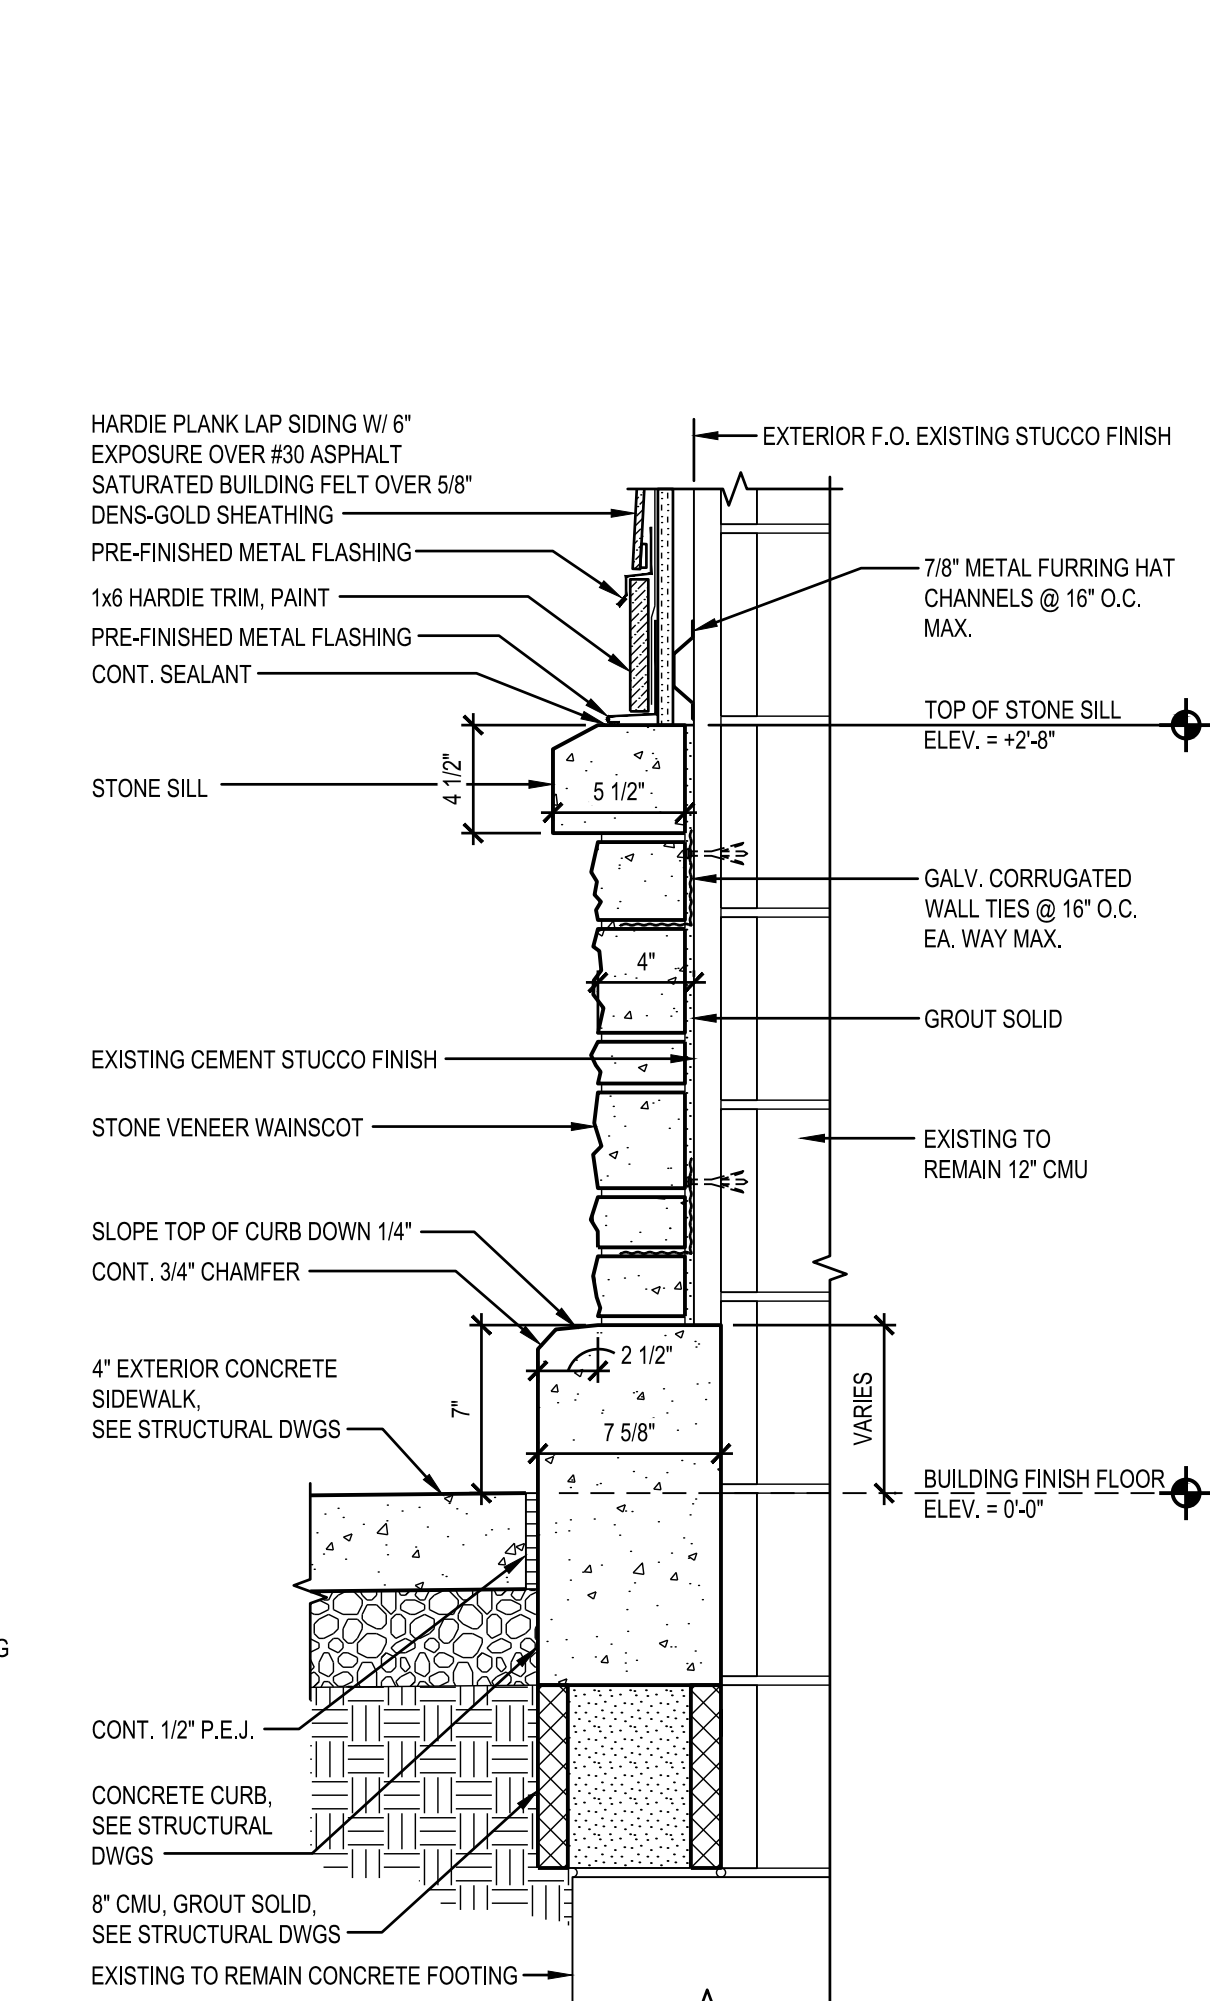

6 WALL DETAIL
1 1/2" = 1'-0"

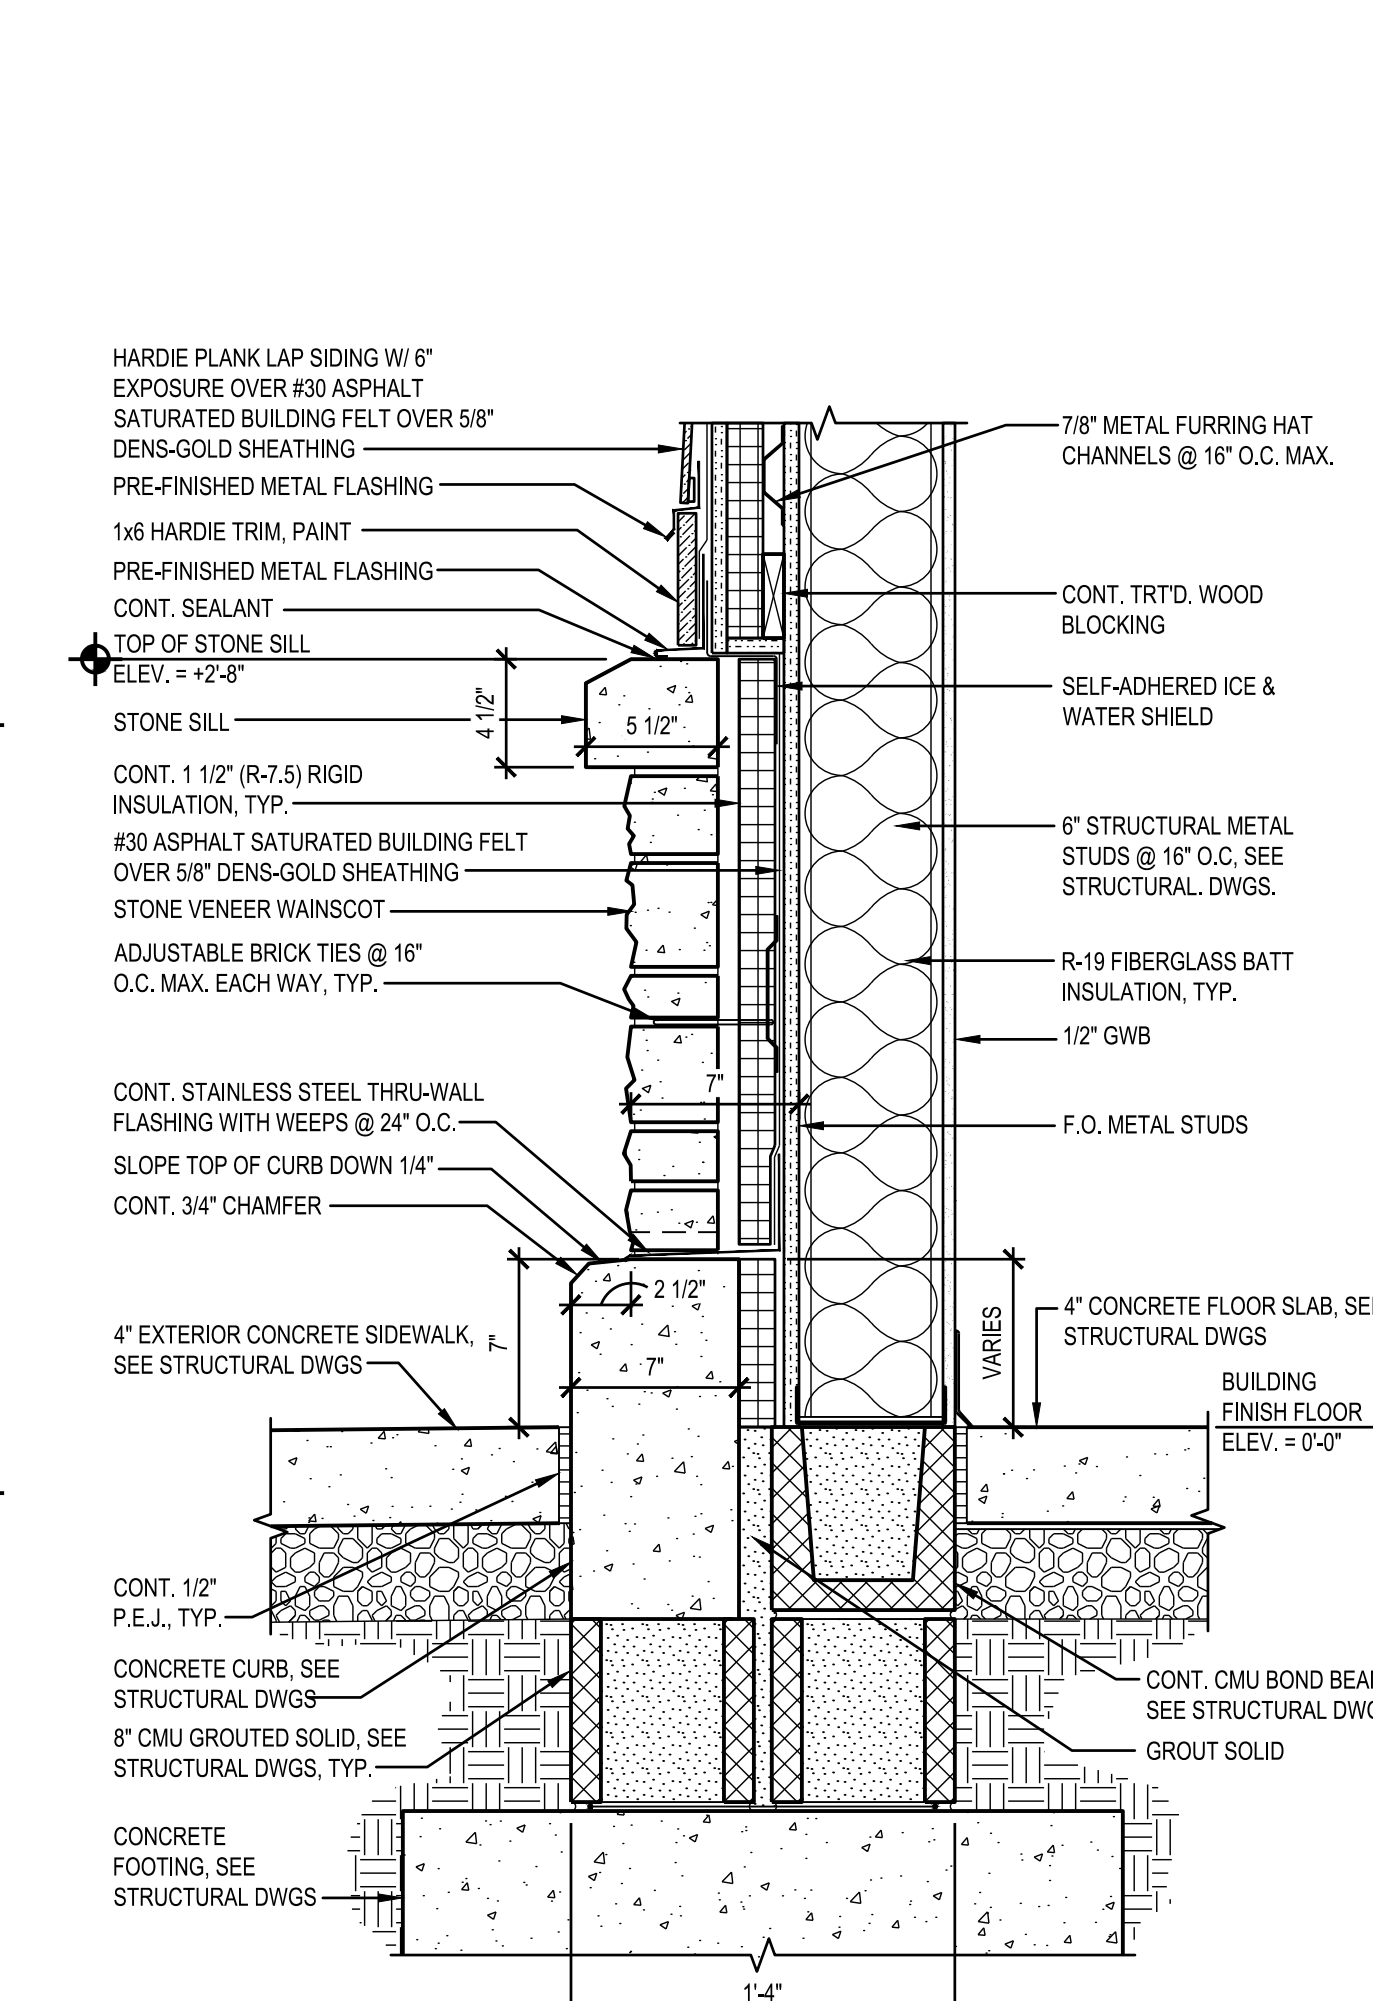

7 WALL DETAIL
1 1/2" = 1'-0"

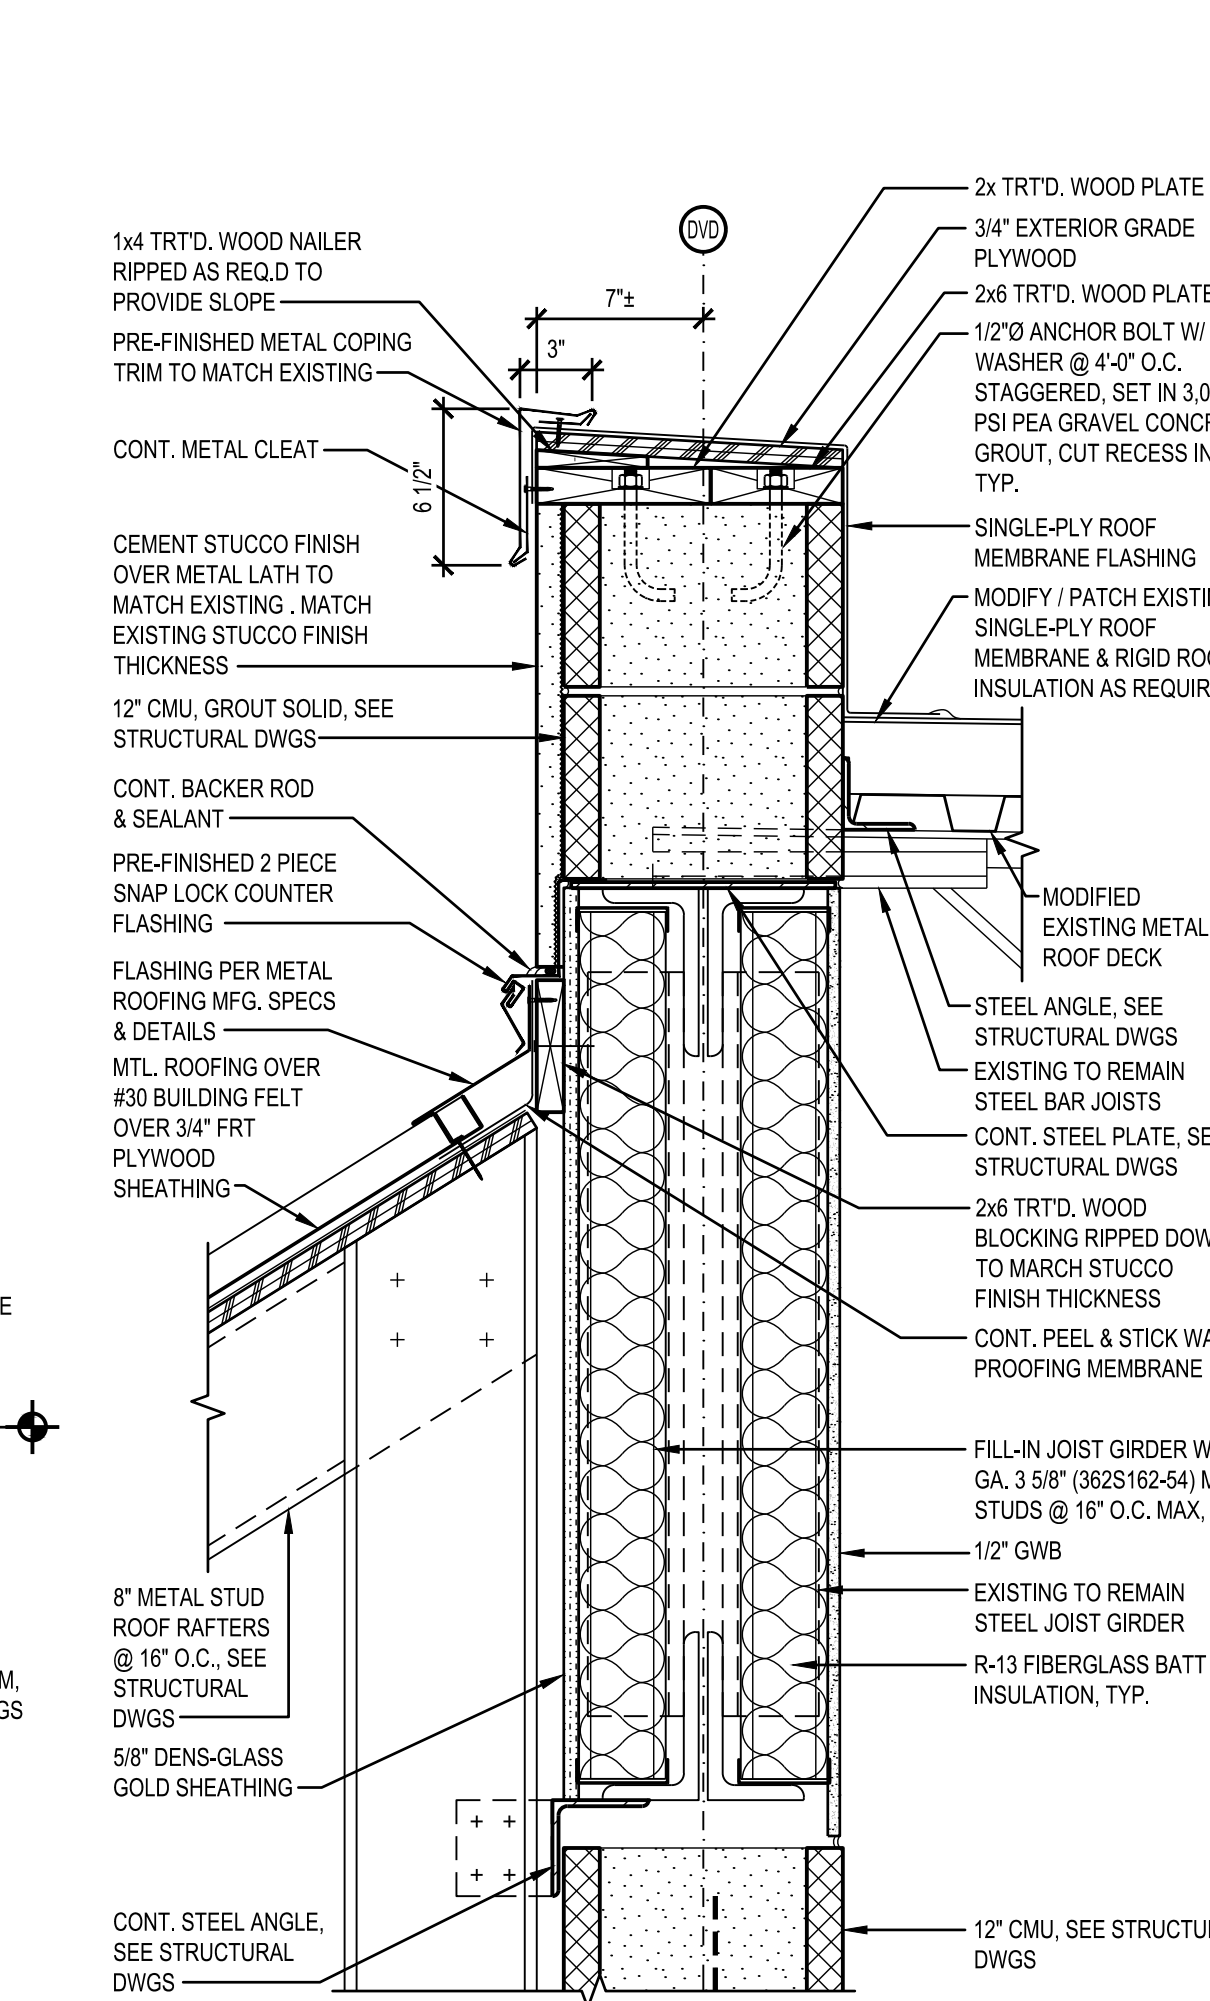

8 DETAIL
1 1/2" = 1'-0"

REVISIONS	No.	Description	Date

FOOD LION
APPROVAL
☐ APPROVED AS NOTED
☐ NOT APPROVED
DATE _____
BY _____


RFS Architects
ARCHITECTURE • PLANNING • INTERIORS
281 West Bule St.
Norfolk, VA 23510
757.627.2781

PROGRESS PRINT
07/12/25

FOOD LION 2269
93 MATHEWS DR.
HILTON HEAD ISLAND, SC
NEW WORK FRONT WALL SECTIONS

DRAWING FILE NAME
2269A3.02_00
RFS JOB #
2025-058
DATE
XX/XX/25
A3.02
20 OF 39

\\RFS\Projects\2269A\303\Drawings\2269A303.03.00 Front Wall Sections.dwg, DATE: 07/12/25, DRAWN BY: JLS, CHECKED BY: JLS, PROJECT: FOOD LION 2269

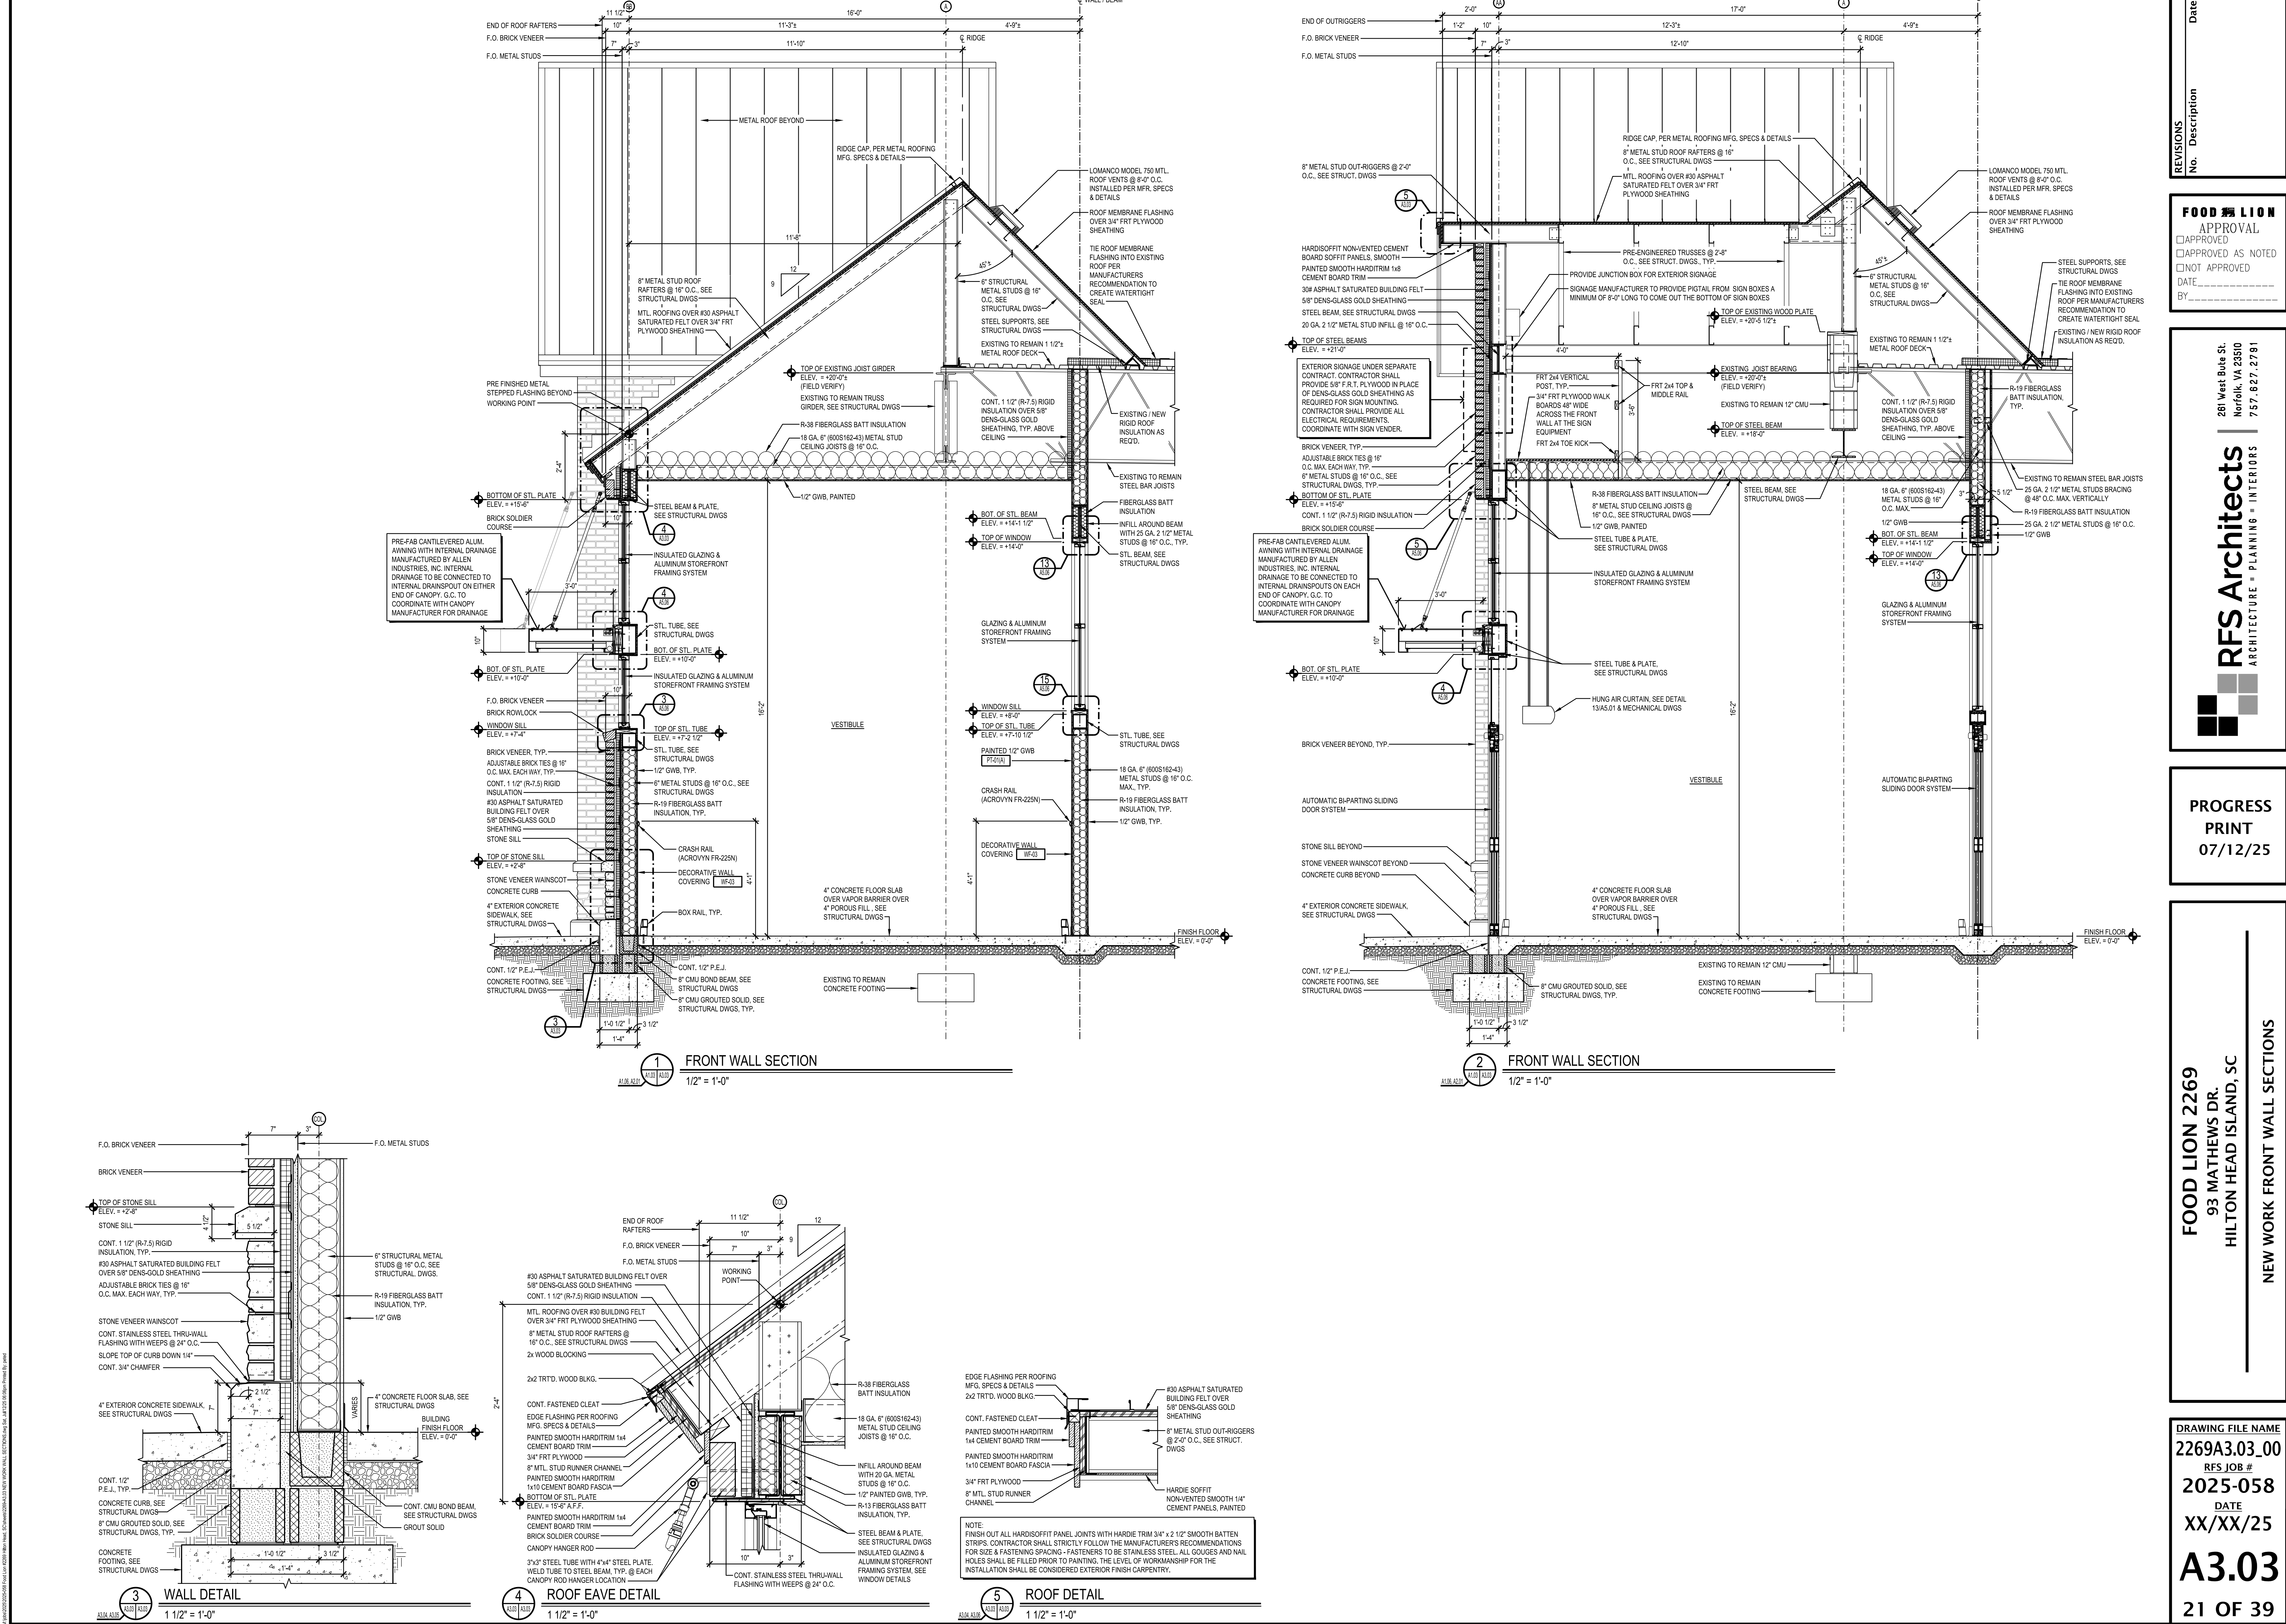



FOOD LION
APPROVAL
☐ APPROVED
☐ APPROVED AS NOTED
☐ NOT APPROVED
DATE _____
BY _____

RFS Architects
ARCHITECTURE ■ PLANNING ■ INTERIORS

FOOD LION 2269
93 MATHEWS DR.
HILTON HEAD ISLAND, SC

NEW WORK FRONT WALL SECTIONS

Page 30 of 96






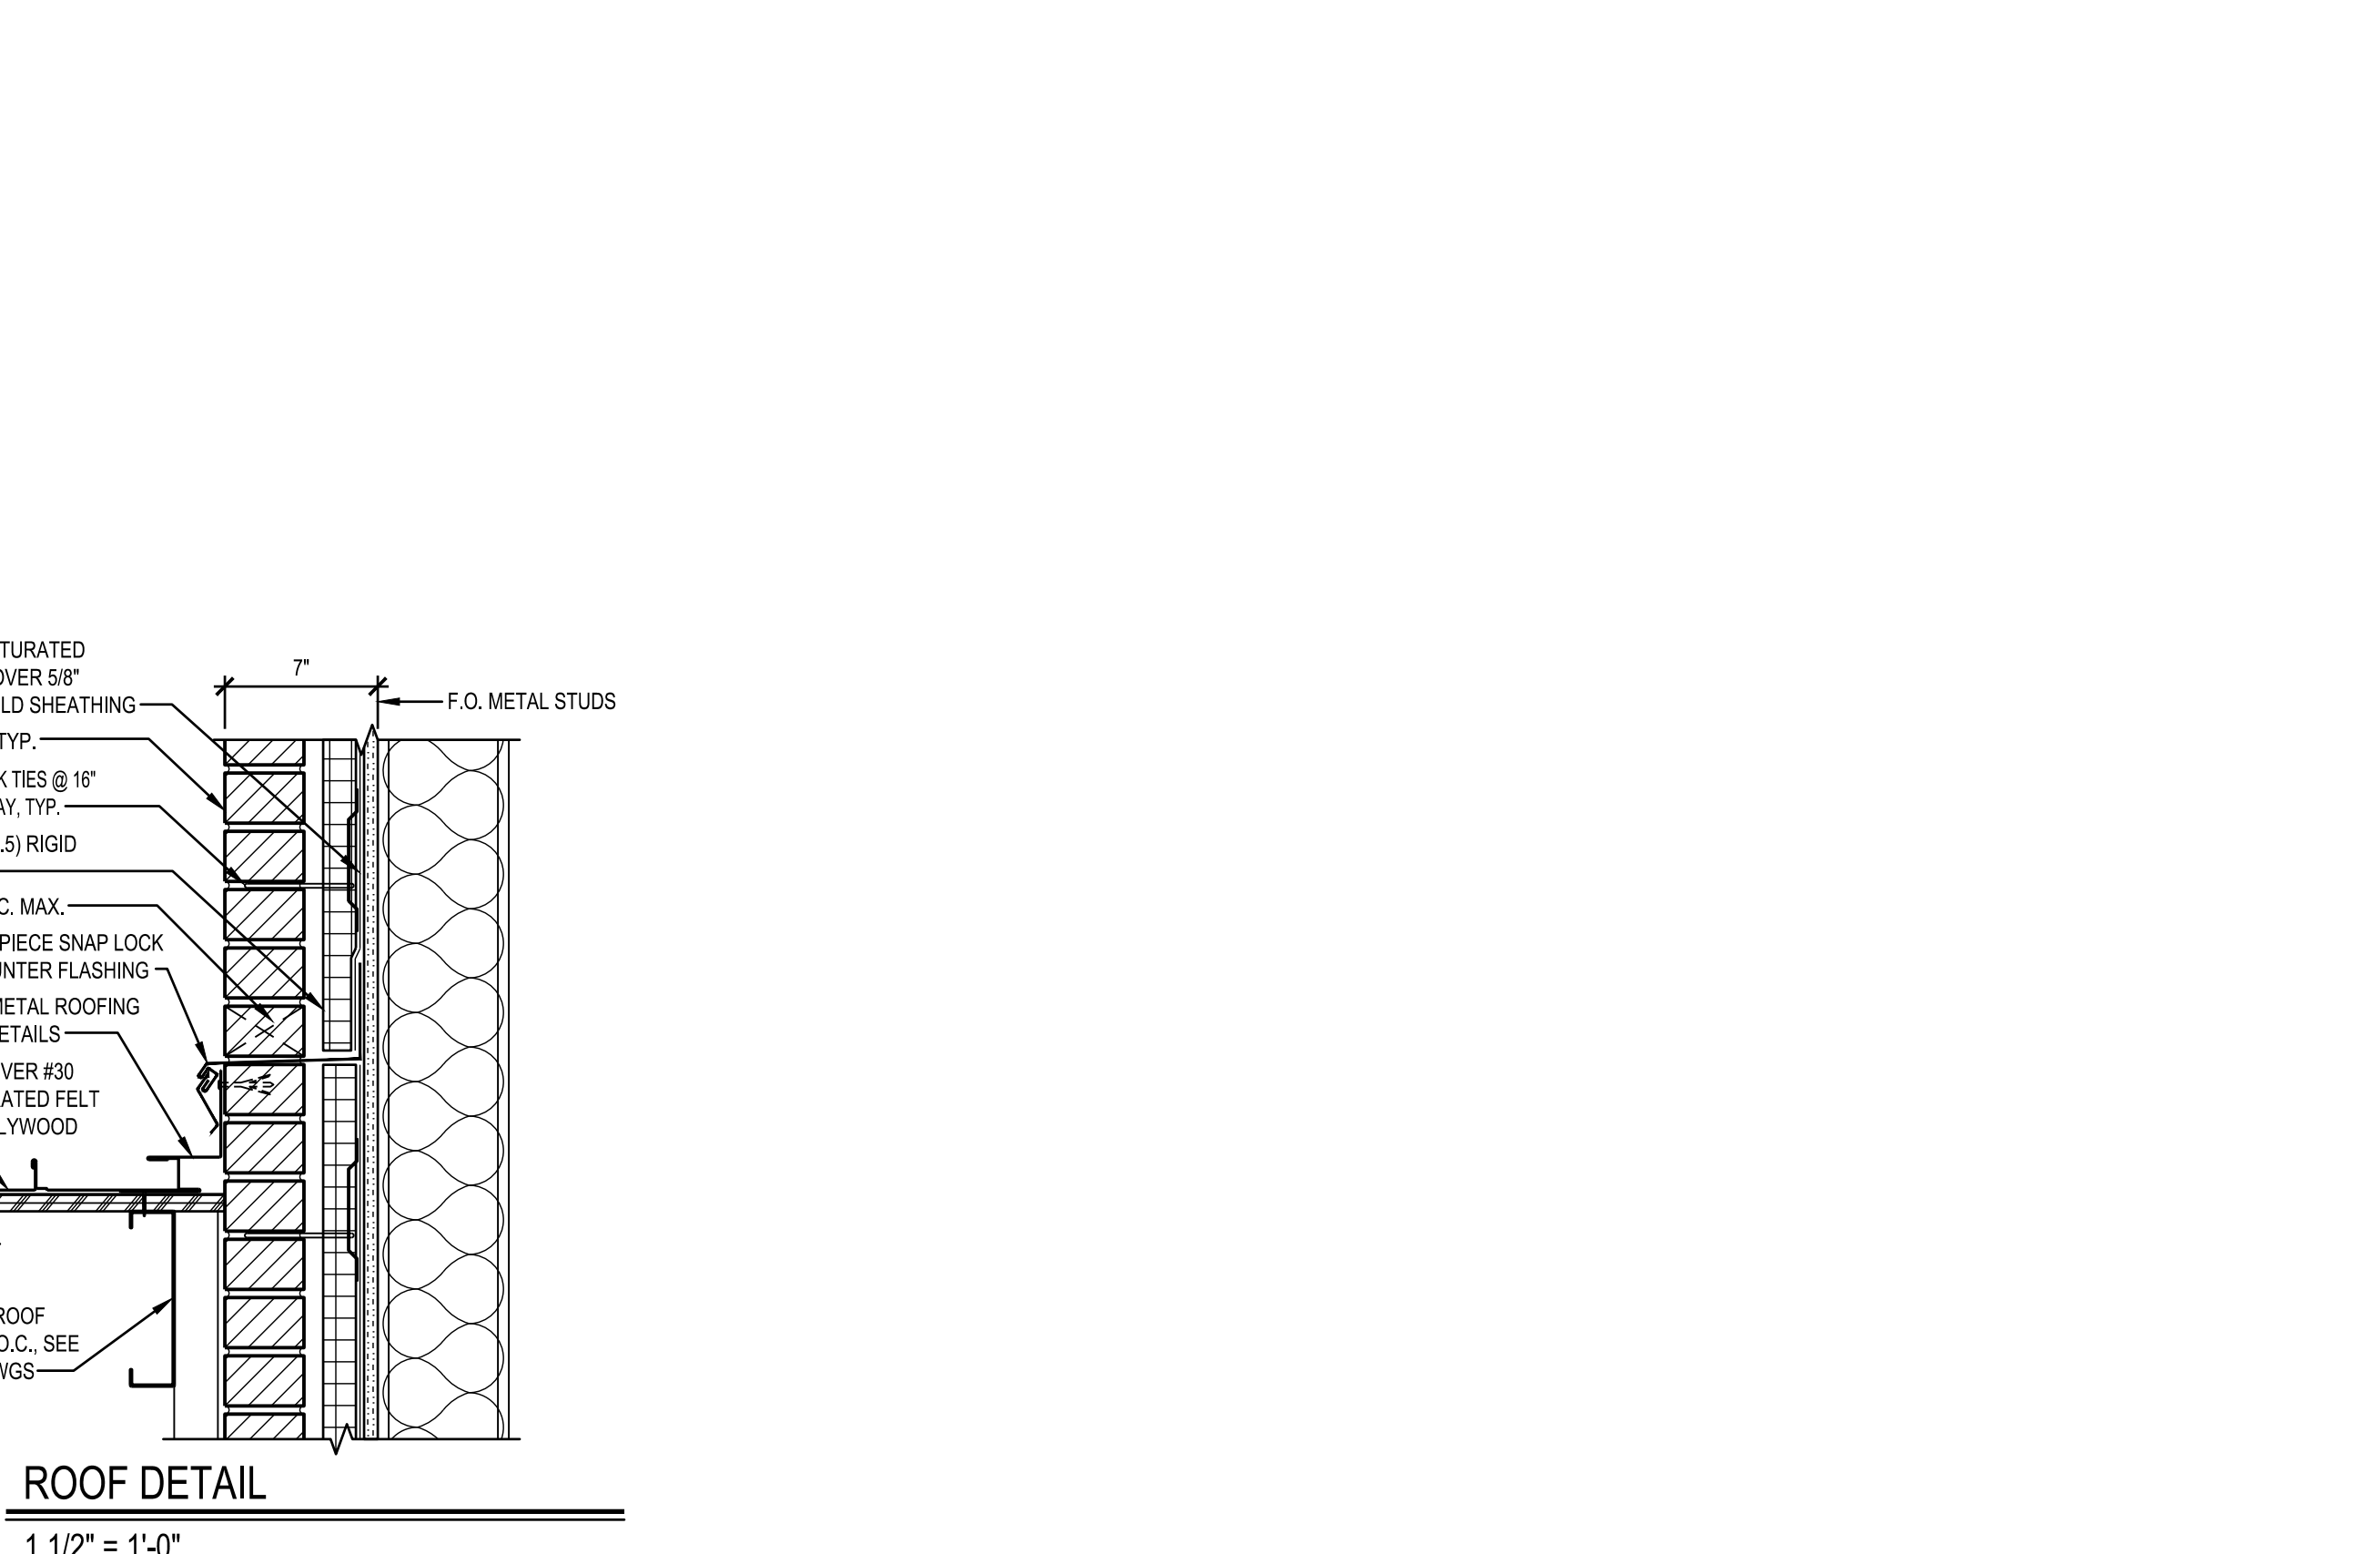
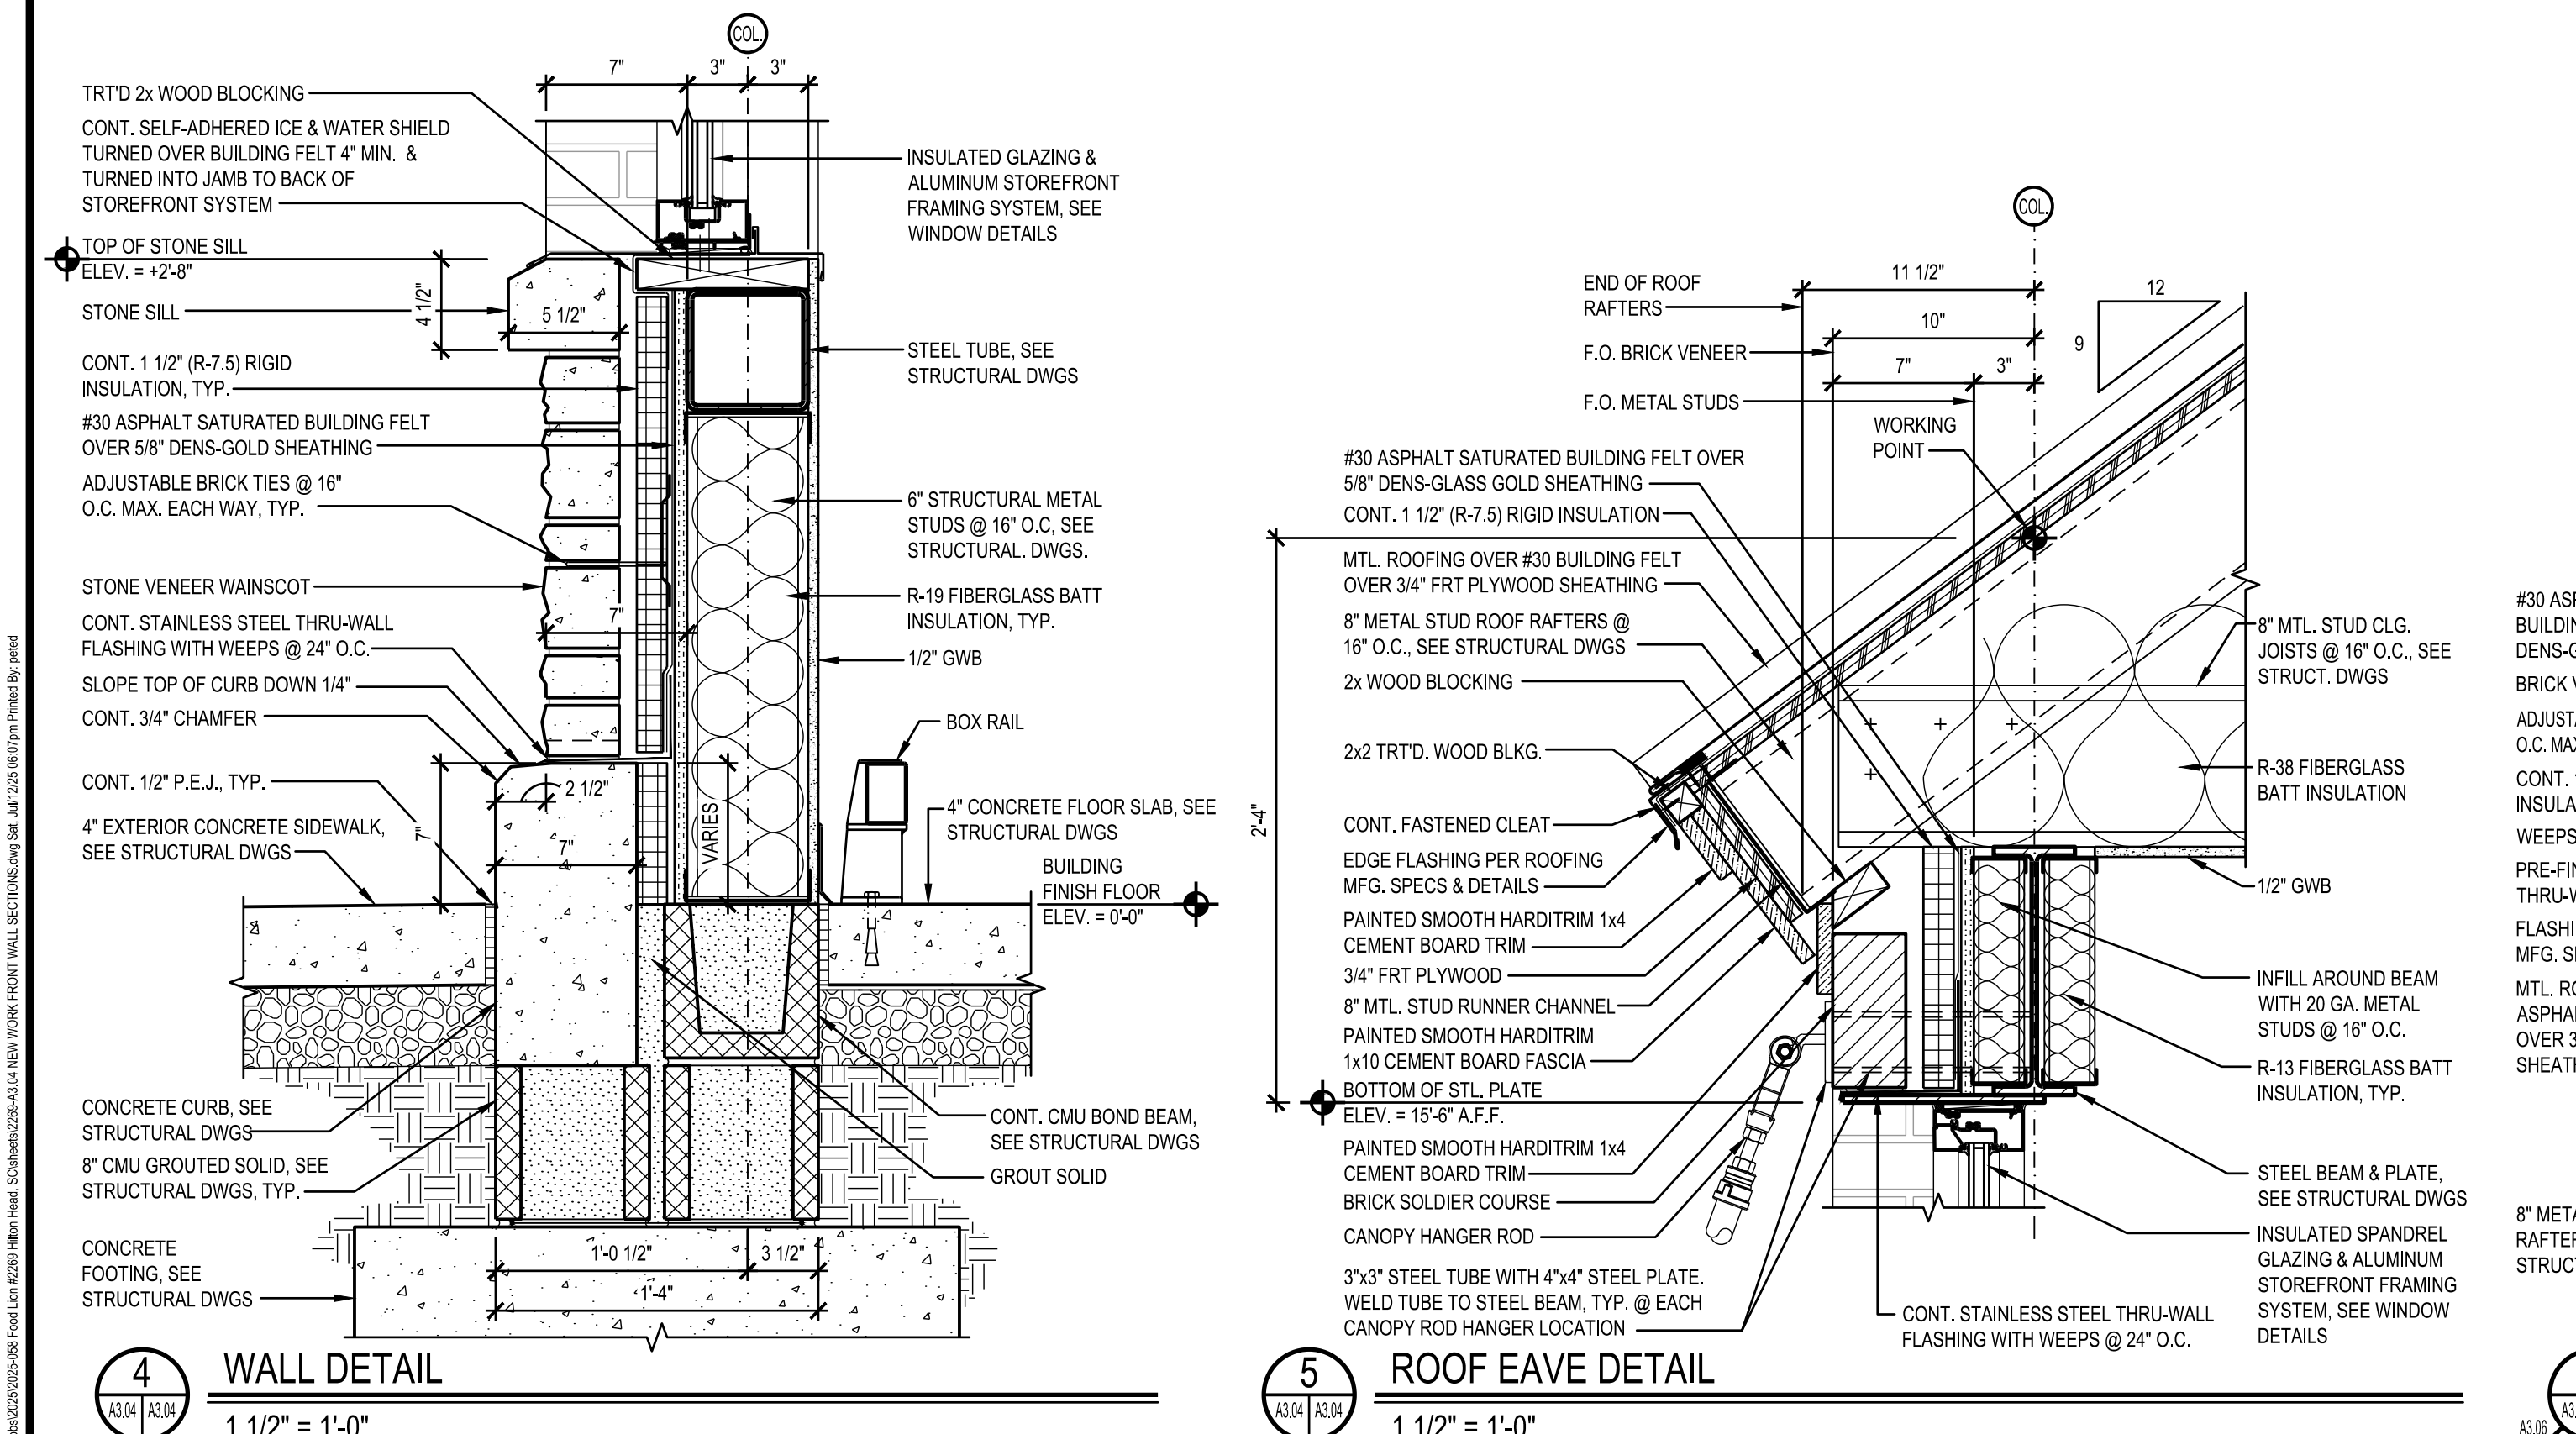



FOOD LION
APPROVAL
☐ APPROVED
☐ APPROVED AS NOTED
☐ NOT APPROVED
DATE _____
BY _____

FOOD LION 2269
93 MATHEWS DR.
HILTON HEAD ISLAND, SC

NEW WORK WALL SECTIONS

Page 31 of 96

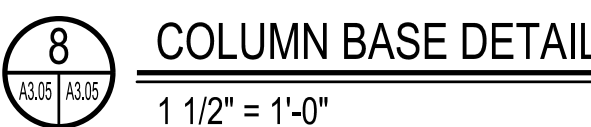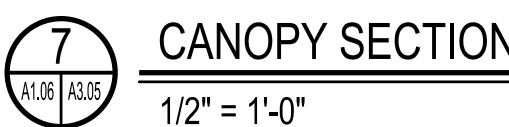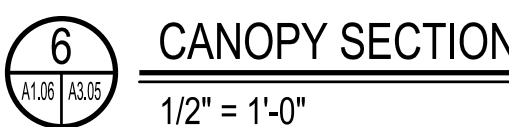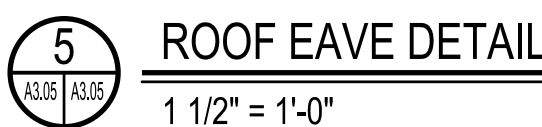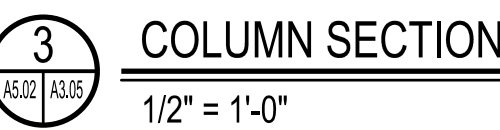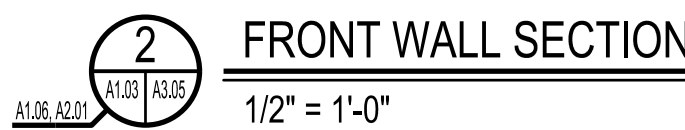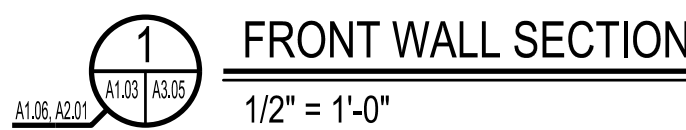

 



COURT ATKINS
GROUP

July 9, 2025

Melissa Paul-Leto

PRINCIPAL PLANNER OF DESIGN

Office: (843) 341-4625

Mobile: (843) 816-3280

Website: hiltonheadislandsc.gov

Address: Town of Hilton Head Island

1 Town Center Court

Hilton Head Island, SC 29928

Re: Support Documentation for the Food Lion redevelopment

Melissa,

Per our informal discussions regarding the redevelopment of the Old Sam's Club building into a new Food Lion, I have included a site plan currently being developmented on behalf of The Richardson Group. This project will be filed under a separate application for a Minor Development Review; however, it may provide some additional context for this specific design review for the building modifications. It is the intent of the developer to run this project concurrently with the Food Lion construction.

In addition, the developer intends to remove the remaining portion of the existing covered walk fronting the Dill Dinkers business and design a new entry for Dill Dinkers that complements the new Food Lion façade pending its approval. This project will also be submitted under a separate application, but like the site, the developer intends to do this work concurrently. Please note that this site and the existing building are wholly separate and a different parcel than the balance of the commercial center.

Court Atkins Group

James C. Atkins, Founding Principal

1. ALL NOTES APPLY TO ALL DRAWINGS AND ALL TRADES.
2. REFER TO ENGINEERING PLANS FOR LAYOUT AND LOCATION OF UTILITIES AND ROADS
3. ALL SURVEY AND SITE INFORMATION WERE COMPILED FROM A VARIETY OF SOURCES AT VARIOUS TIMES. SITE INFORMATION MUST BE FIELD VERIFIED BEFORE CONSTRUCTION BEGINS. REPORT ANY DISCREPANCIES TO THE OWNER OR OWNER'S REPRESENTATIVE.
4. IT IS THE RESPONSIBILITY OF ALL CONTRACTORS AND TRADES TO COORDINATE THE INSTALLATION OF THEIR WORK WITH THE INSTALLATION OF WORK BY ALL OTHER CONTRACTORS AND TRADES.
5. THE REQUIREMENTS, SPECIFICATIONS, DRAWINGS, GENERAL REQUIREMENTS, AND ALL ITEMS OF THE CONTRACT DOCUMENTS ARE EQUALLY BINDING FOR ALL CONTRACTORS AND TRADES.
6. EACH CONTRACTOR IS REQUIRED TO MAINTAIN FULL (COLOR) SETS OF THE CONTRACT DOCUMENTS FOR HIS EMPLOYEES USE ON THE PROJECT TO ASSURE THAT ALL WORK IS PROPERLY COORDINATED AND FOR REVIEWS BY COUNTY AND / OR MUNICIPALITY OFFICIALS FOR INSPECTIONS.
7. ALL CONTRACTORS AND ALL TRADES ARE RESPONSIBLE FOR OBTAINING THE CORRECT PERMITS AND INSPECTIONS PRIOR TO CONSTRUCTION AS REQUIRED BY LOCAL PLANNING, ZONING, BUILDING CODE AND OTHER TOWN AUTHORITIES.
8. W.J.K. LTD., THE OWNER AND / OR THE OWNER'S REPRESENTATIVE SHALL BE NOTIFIED OF ANY SITE CONDITIONS WHICH MAY NECESSITATE MODIFICATION TO THE PLAN. THE OWNER OR OWNER'S REPRESENTATIVE SHALL MAKE INFIELD MODIFICATIONS, IF NECESSARY.
9. CONTRACTOR SHALL PROVIDE AND FURNISH ALL MATERIAL, EQUIPMENT AND LABOR NECESSARY FOR ALL CONSTRUCTION, PROTECTION, MAINTENANCE AND RELATED ITEMS TO COMPLETE WORK INDICATED ON THE DRAWINGS.
10. BEFORE COMMENCING ANY WORK CONTRACTOR SHALL ASCERTAIN THE LOCATION OF ALL UTILITIES, SUB-SURFACE DRAINAGE, AND UNDERGROUND CONSTRUCTION SO THAT PROPER PRECAUTIONS MAY BE TAKEN NOT TO DISTURB ANY SUB-SURFACE IMPROVEMENTS. CONTRACTOR SHALL TAKE ALL NECESSARY PRECAUTIONS IN BRINGING EQUIPMENT ON TO AND OFF OF THE SITE, PROTECTING WALKS, PAVING, STEPS AND OTHER EXISTING CONSTRUCTION ON THE SITE. CONTRACTS SHALL BE MADE BY CONTRACTOR WITH PROPER AUTHORITIES BEFORE AND DURING THIS WORK SO AS TO COMPLY WITH ALL REGULATIONS AND ORDINANCES.
11. CONTRACTOR SHALL FIELD LOCATE ALL UTILITIES AND CONFIRM / DETERMINE UTILITY ELEVATIONS PRIOR TO CONSTRUCTION. CONTRACTOR IS RESPONSIBLE FOR ANY DAMAGE AND MAKE REPAIRS, AT THEIR OWN EXPENSE, THAT MAY OCCUR TO EXISTING UTILITIES IN ACCORDANCE WITH NATIONAL, STATE AND LOCAL CODES.
12. CONTRACTOR SHALL VERIFY ALL EXISTING TREE CONDITIONS AND ELEVATIONS PRIOR TO CONSTRUCTION. CONTRACTOR SHALL NOTIFY THE OWNER OR OWNER'S REPRESENTATIVE OF ANY DISCREPANCIES PRIOR TO THEIR REMOVAL.
13. CONTRACTOR SHALL PROTECT AND INSTALL TREE PROTECTION FENCE AROUND THE DRIP LINE OF ALL TREES, NATURAL AREAS AND EXISTING VEGETATION TO REMAIN. TREE PROTECTION LOCATION SHALL BE APPROVED BY LANDSCAPE ARCHITECT PRIOR TO CONSTRUCTION.
14. ALL CONSTRUCTION FOR ALL TRADES SHALL CONFORM TO OR EXCEED THE PRODUCT MANUFACTURER'S RECOMMENDATIONS, REGULATIONS OF THE TOWN OF HILTON HEAD ISLAND AND THE AMERICANS WITH DISABILITIES ACT, AND / OR OTHER APPLICABLE NATIONAL, STATE, AND LOCAL CODES AND ANY OTHER AUTHORITIES.
15. CONTRACTOR ACCESS FOR CONSTRUCTION AS DIRECTED BY THE OWNER OR OWNER'S REPRESENTATIVE.
16. CONTRACTOR SHALL PROTECT THE GENERAL PUBLIC FROM CONSTRUCTION AREAS DURING CONSTRUCTION.
17. THE OWNER MAY REQUIRE FLAG MEN TO BE AVAILABLE DURING THE CONSTRUCTION PROCESS.
18. ANY DEVIATIONS FROM THESE PLANS MUST BE SPECIFICALLY APPROVED BY W.J.K. LTD., AND THE OWNER OR OWNER'S REPRESENTATIVE.

1. THE CONTRACTOR, BEFORE BEGINNING ANY DEMOLITION ACTIVITY, SHALL CONTACT THE LOCAL UTILITIES FOR INSTRUCTION ON SPECIAL PROCEDURES THAT MAY BE REQUIRED BY THE UTILITIES CONCERNING DEMOLITION.
2. ALL DEMOLISHED MATERIAL SHALL BE HAULED AWAY AND DISPOSED OF PROPERLY IN A LANDFILL AS APPLICABLE PER TOWN OF SULLY HILL AND CODE(S).
3. THE CONTRACTOR SHALL FOLLOW ALL REQUIREMENTS OF LOCAL, STATE AND FEDERAL REGULATORY AGENCIES WHICH MAY HAVE JURISDICTION OVER SUCH ACTIVITIES.
4. THE CONTRACTOR IS RESPONSIBLE FOR VERIFYING ALL DATA PROVIDED IN THESE DRAWINGS. THE CONTRACTOR SHALL PERFORM HIS OWN ESTIMATE OF MATERIAL FOR DEMOLITION AND REPORT ANY DISCREPANCIES TO THE OWNER OR THE OWNER'S REPRESENTATIVE PRIOR TO BEGINNING WORK.
5. ALL UTILITIES SHOWN ON THE DRAWINGS ARE APPROXIMATE AND FOR ESTIMATING PURPOSES ONLY. THE EXACT LOCATIONS SHALL BE FIELD VERIFIED BY THE CONTRACTOR PRIOR TO BEGINNING WORK. ANY WORK ON UTILITIES SHALL BE LOCATED AND PROTECTED TO PREVENT DAMAGE AND DAMAGE WHICH MAY OCCUR DURING THE CONSTRUCTION PROCESS IS TO BE PROMPTLY REPORTED TO THE APPROPRIATE UTILITY AUTHORITY AND REPAIRS SHALL BE MADE IN ACCORDANCE WITH THEIR REQUIREMENTS. THE SAFE DEMOLITION AND REMOVAL OF UTILITIES, STRUCTURES AND EQUIPMENT IS THE SOLE RESPONSIBILITY OF THE CONTRACTOR.
6. IT IS THE RESPONSIBILITY OF THE CONTRACTOR TO NOTIFY, AT THE DIRECTION OF THE OWNER OR OWNER'S REPRESENTATIVE, THE UTILITIES HAVING JURISDICTION OVER ANY UTILITY EASEMENTS OF ANY KIND FOR APPROVAL OF WORK WITHIN THE EASEMENT.
7. REMOVAL OF ANY AND ALL MATERIALS INDICATED INCLUDES ALL MATERIALS ASSOCIATED WITH THAT ITEM INCLUDING SUBSURFACE MATERIAL, IF APPLICABLE, NOT NEEDED OR IN NEED OF REPAIR OR REPLACEMENT.
8. THE CONTRACTOR SHALL TAKE CARE WHEN WORKING AROUND EXISTING TREES SCHEDULED TO REMAIN. PROPER TREE PROTECTION IN ACCORDANCE WITH LOCAL CODES SHALL BE MADE PRIOR TO CONSTRUCTION BEGINNING AND THROUGHOUT THE CONSTRUCTION PROCESS.
9. SOME TREES AND SHRUBS SCHEDULED FOR RELOCATION AND REUSE ON THE PROPERTY MAY NOT BE SALVAGEABLE.
10. BARRIERS AND / OR FLAG MEN MAY BE REQUIRED FOR SAFETY, VERIFY REQUIREMENTS WITH THE OWNER FOR SUCH NEEDS PRIOR TO BEGINNING THE WORK.
11. THE OWNER SHALL BE NOTIFIED AS TO THE TIMING OF THE WORK SO THAT PROPER SECURITY NOTIFICATION IS MADE.

1. THE CONTRACTOR SHALL IMPLEMENT ALL SILT FENCE OR OTHER SEDIMENT CONTROL MEASURES AROUND ALL DISTURBED AREAS PRIOR TO ANY CONSTRUCTION ACTIVITIES.
2. TEMPORARY CONSTRUCTION EROSION SHALL BE INSTALLED AFTER SILT FENCE AND PRIOR TO ALL OTHER CONSTRUCTION ACTIVITIES.
3. ALL SEDIMENT AND EROSION CONTROL DEVICES SHALL BE INSPECTED BY THE CONTRACTOR AT LEAST ONCE EVERY FOURTEEN (14) CALENDAR DAYS AND WITHIN 24 HOURS OF THE END OF A STORM EVENT OF 0.5 INCHES OR MORE. INSPECTIONS TO IDENTIFY B.M.P.'S THAT ARE DAMAGED OR ARE NOT OPERATING EFFECTIVELY, MAINTENANCE MUST BE PERFORMED AS SOON AS PRACTICAL AND BEFORE THE NEXT STORM EVENT IF PRACTICAL.
4. CONTRACTOR TO PROVIDE SILT FENCE AND / OR OTHER CONTROL DEVICES, AS MAY BE REQUIRED, TO CONTROL SOIL EROSION DURING UTILITY CONSTRUCTION. ALL DISTURBED AREAS SHALL BE CLEANED, GRADED AND STABILIZED WITH GRASSING IMMEDIATELY AFTER THE UTILITY INSTALLATION. FILL COVER AND TEMPORARY SEEDING AT THE END OF EACH DAY ARE RECOMMENDED. IF WATER IS ENCOUNTERED WHILE TRENCHING, THE WATER SHOULD BE FILTERED TO REMOVE ANY SEDIMENTS BEFORE BEING PUMPED BACK INTO ANY WATERS OF THE STATE.
5. ALL EROSION CONTROL AND SEDIMENT EROSION CONTROL FEATURES REQUIRED BY THE CONTRACTOR DURING ALL PHASES OF CONSTRUCTION UNTIL THE COMPLETION OF ALL CONSTRUCTION ACTIVITIES AND ALL DISTURBED AREAS HAVE BEEN STABILIZED. ADDITIONAL CONTROL DEVICES MAY BE REQUIRED DURING CONSTRUCTION IN ORDER TO CONTROL EROSION AND / OR OFFSITE SEDIMENTATION. ALL TEMPORARY CONTROL DEVICES SHALL BE REMOVED ONCE CONSTRUCTION IS COMPLETE AND THE SITE IS STABILIZED.
6. THE CONTRACTOR MUST TAKE NECESSARY ACTION TO MINIMIZE THE TRACKING OF MUD ONTO PAVED SURFACES FROM CONSTRUCTION AREAS AND THE GENERATION OF DUST. THE CONTRACTOR SHALL REMOVE MUD / SOIL DAILY FROM PAVED SURFACES, AS REQUIRED.
7. RESIDENTIAL SUBDIVISIONS SHALL CONSIDER EROSION CONTROL FEATURES FOR INFRASTRUCTURE AS WELL AS FOR INDIVIDUAL LOT CONSTRUCTION. INDIVIDUAL PROPERTY OWNERS SHALL FOLLOW THESE PLANS DURING CONSTRUCTION OR OBTAIN APPROVAL OF AN INDIVIDUAL PLAN IN ACCORDANCE WITH S.C. REG. 72-300 ET SEQ. AND SCR100000.
8. TEMPORARY DIVERSION BERMS AND / OR DITCHES WILL BE PROVIDED AS NEEDED DURING CONSTRUCTION TO PROTECT WORK AREAS FROM UPSLOPE RUNOFF AND / OR TO DIVERT SEDIMENT-LADEN WATER TO APPROPRIATE TRAPS OR STABLE OUTLETS.
9. ALL WATERS OF THE STATE (W.O.S.), INCLUDING WETLANDS, ARE TO BE FLAGGED OR OTHERWISE CLEARLY MARKED IN THE FIELD. A DOUBLE ROW OF SILT FENCE IS TO BE INSTALLED IN ALL AREAS WHERE A SOFT-TOE BUFFER IS REQUIRED. A DOUBLE ROW OF SILT FENCE IN ALL DISTURBED AREAS. A 10-FOOT BUFFER SHOULD BE MAINTAINED BETWEEN THE LAST ROW OF SILT FENCE AND ALL W.O.S.
10. LITTER, CONSTRUCTION DEBRIS, OILS, FUELS AND BUILDING PRODUCTS WITH SIGNIFICANT POTENTIAL FOR IMPACT (SUCH AS STOCKPILES OF FRESHLY TREATED LUMBER) AND CONSTRUCTION CHEMICALS THAT COULD BE EXPOSED TO STORMWATER MUST BE PREVENTED FROM BECOMING A POLLUTANT SOURCE IN STORMWATER DISCHARGES.
11. STABILIZATION MEASURES SHALL BE INITIATED AS SOON AS PRACTICAL IN PORTIONS OF THE SITE WHERE CONSTRUCTION ACTIVITIES HAVE TEMPORARILY OR PERMANENTLY CEASED, BUT IN NO CASE MORE THAN FOURTEEN (14) DAYS AFTER WORK HAS CEASED EXCEPT AS STATED BELOW:
 - 11.1. WHEN STABILIZATION BY THE 14TH DAY IS PRECLUDED BY SNOW COVER OR FROZEN GROUND CONDITIONS, STABILIZATION MEASURES MUST BE INITIATED AS SOON AS PRACTICAL.
- 11.2. WHERE CONSTRUCTION ACTIVITY ON A PORTION OF THE SITE IS TEMPORARILY CEASED AND EARTH-DISTURBING ACTIVITIES WILL BE RESUMED WITHIN 14 DAYS, TEMPORARY STABILIZATION MEASURES DO NOT HAVE TO BE INITIATED ON THAT PORTION OF THE SITE.

1. ALL CONSTRUCTION STAKING SHALL BE THE RESPONSIBILITY OF THE CONTRACTOR.
2. CONTRACTOR TO USE DIGITAL FILES PROVIDED BY WITMER-JONES-KEEFER, LTD. TO LAYOUT AND STAKE ALL SITE IMPROVEMENTS AND ELEMENTS. FINAL LAYOUT AND STAKING TO BE FIELD VERIFIED AND APPROVED BY LANDSCAPE ARCHITECT AND OWNER OR OWNER'S REPRESENTATIVE PRIOR TO CONSTRUCTION.
3. CONTRACTOR SHALL FIELD LOCATE, STAKE AND USE COLOR CODED SPRAY PAINT FOR ALL ABOVE AND BELOW GROUND UTILITIES. CONTRACTOR TO CONFIRM / DETERMINE UTILITY ELEVATIONS PRIOR TO CONSTRUCTION. ANY EXISTING UTILITY CONFLICTS WITH SITE IMPROVEMENTS TO BE REPORTED TO OWNER, OWNER'S REPRESENTATIVE AND LANDSCAPE ARCHITECT PRIOR TO CONSTRUCTION. CONTRACTOR IS RESPONSIBLE FOR ANY DAMAGE TO EXISTING UTILITIES AS STATED IN THE GENERAL NOTES.
4. ALL SITE IMPROVEMENTS REPRESENTED IN THIS SET OF PLANS SHALL BE STAKED AND REVIEWED WITH THE OWNER OR OWNER'S REPRESENTATIVE PRIOR TO CONSTRUCTION. ANY DISCREPANCIES TO BE REPORTED TO THE OWNER, OWNER'S REPRESENTATIVE OR LANDSCAPE ARCHITECT.
5. ALL DIMENSIONS ARE TO EDGE OF PAVING AND CENTERLINE OF WALLS AND COLUMNS UNLESS OTHERWISE INDICATED.
6. ALL ANGLES ARE 90 UNLESS OTHERWISE INDICATED.
7. CONTRACTOR SHALL PROVIDE LIGHTING, IRRIGATION AND ANY OTHER CONDUIT NEEDED TO ALL LANDSCAPE AREAS.
8. ANY AND ALL FIELD ADJUSTMENTS SHALL RECEIVE APPROVAL FROM THE OWNER, OWNER'S REPRESENTATIVE OR LANDSCAPE ARCHITECT PRIOR TO CONSTRUCTION.

1. CONTRACTOR SHALL VERIFY ALL ELEVATIONS PRIOR TO CONSTRUCTION AND NOTIFY OWNER'S REPRESENTATIVE OF DISCREPANCIES.
2. CROSS SLOPES ON ALL HARDSCAPE WALKWAYS / PATHWAYS ARE NOT TO EXCEED 2%.
3. ALL ACCESSIBLE WALKWAYS / PATHWAYS RUNNING SLOPE (GRADIENT) MAY NOT EXCEED 4.9%, UNLESS A RAMP IS INSTALLED. IF A RAMP IS INSTALLED THE RUNNING SLOPE (GRADIENT) SHALL NOT EXCEED 8.3%. ALL HARDSCAPE SHALL BE INSTALLED ON BOTH SIDES [MINIMUM 36" CLEARANCE BETWEEN HANDRAILS] WHEN RAMP RISE IS GREATER THAN 6'.
4. IF DISCREPANCIES DEVELOP BETWEEN THE PROPOSED GRADES AS SHOWN ON THE PLAN AND THE EXISTING GROUND SURFACE, THE CONTRACTOR, WITH PRIOR APPROVAL FROM THE OWNER'S REPRESENTATIVE, SHALL MAKE GRADING ADJUSTMENTS NECESSARY TO MAINTAIN THE GENERAL INTENT OF THE DESIGN.
5. CONTRACTOR IS RESPONSIBLE FOR ALL PAVED AREAS DAMAGED DURING CONSTRUCTION.
6. CONTRACTOR SHALL PROVIDE COSTLY DRAINAGE AWAY FROM ALL ADJACENT PROPERTIES, WALLS, WALKS AND PLANTING BEDS AND TOWARDS EXISTING DRAIN INLETS, SWALES, STORMWATER LAGOONS OR ROADS.
7. ALL DISTURBED AREAS INCLUDING SHALLOW SWALES SHALL BE MULCHED OR PLANTED AS INDICATED ON PLANTING PLANS.
8. IF REQUIRED, POP UP EMITTER SHALL BE N.D.S. 6" POP UP DRAINAGE EMITTER BLACK IN COLOR.
9. LANDSCAPE DRAIN SHALL BE AS SPECIFIED ON PLANS.
10. LANDSCAPE DRAIN SHALL BE ADDED TO PROVIDE POSITIVE DRAINAGE AWAY FROM BUILDINGS IN LOW / FLAT AREAS THAT DID NOT SHOW UP ON THE TOPOGRAPHIC SURVEY. LANDSCAPE DRAIN SHALL BE APPROVED BY OWNER, OWNER'S REPRESENTATIVE OR LANDSCAPE ARCHITECT PRIOR TO INSTALLATION.

1. THE INTENT OF THE LIGHTING DESIGN IS TO PROVIDE LOW LEVEL UNOBTRUSIVE SITE LIGHTING ON ARCHITECTURAL ELEMENTS. THE CONTRACTOR SHALL MAKE EVERY EFFORT TO CREATE THIS EFFECT BY CLOSE COORDINATION WITH THE LANDSCAPE ARCHITECT AND CAREFUL PLACEMENT OF ALL FIXTURES.
2. THE CONTRACTOR SHALL ENGINEER THE ELECTRICAL SYSTEM BASED ON THE LOCATION AND TYPE OF FIXTURES AS SHOWN ON THE PLAN. PROPERLY SIZED WIRING, TRANSFORMERS, BREAKERS, ACCESSORIES, ETC., SHALL BE PROVIDED BY THE CONTRACTOR AS NECESSARY TO GUARANTEE A COMPLETELY FUNCTIONAL LIGHTING, DISTRIBUTION AND CONTROL SYSTEM.
3. THE CONTRACTOR TO PREPARE ELECTRICAL PLANS AND SHOP DRAWINGS FOR REVIEW AND APPROVAL BY THE LANDSCAPE ARCHITECT AND OWNER OR OWNER'S REPRESENTATIVE PRIOR TO INSTALLATION.
4. ALL LIGHTING EQUIPMENT SHALL BE INSTALLED PER MANUFACTURERS INSTRUCTIONS AND RECOMMENDATIONS, AND MUST COMPLY WITH ALL APPLICABLE STATE AND COUNTY CODES.
5. THE CONTRACTOR IS RESPONSIBLE FOR ACQUIRING ALL NECESSARY PERMITS AND INSPECTION / APPROVALS REQUIRED.
6. THE CONTRACTOR SHALL STAKE OUT ALL LIGHT FIXTURE AND TRANSFORMER LOCATIONS FOR APPROVAL BY THE LANDSCAPE ARCHITECT, OWNER, OR OWNER'S REPRESENTATIVE PRIOR TO INSTALLATION. EXACT LOCATIONS OF CONTROLLERS, ELECTRICAL PANELS, ETC. TO BE COORDINATED WITH AND APPROVED BY OWNER, OWNER'S REPRESENTATIVE OR LANDSCAPE ARCHITECT.
7. ALL ADJUSTMENT AND RE-ADJUSTMENT SHALL BE MADE AT NIGHT WITH LANDSCAPE ARCHITECT PRESENT TO GIVE FINAL APPROVAL.
8. THE CONTRACTOR SHALL COORDINATE, STAKE AND FLAG ALL LOCATIONS WHERE ELECTRICAL CONDUIT OR P.V.C. SLEEVING MAY BE REQUIRED BENEATH WALKS OR OTHER PAVED AREAS PRIOR TO HARDCAPE INSTALLATION.
9. ALL ELECTRICAL WIRING RUNNING UNDER PAVED AREAS SHALL BE PLACED IN ELECTRICAL CONDUIT OR PVC SLEEVES PROVIDED BY CONTRACTOR.
10. CONTRACTOR SHALL RUN ALL NECESSARY ELECTRICAL WIRING TO UTILITY PANEL AND TRANSFORMER.
11. CONTRACTOR SHALL PROVIDE A MINIMUM OF 36" OF BURIES EXCESS CABLE AT EACH FIXTURE TO ALLOW FOR FIXTURE ADJUSTMENT.
12. ALL LIGHTING TO BE PLACED ON AN APPROPRIATE TIMER. THE CONTRACTOR SHALL SELECT AN APPROPRIATE TIMER FOR ALL LIGHTS AND SET THE TIME APPROPRIATELY FOR PROPER NIGHT TIME ILLUMINATION, FOR APPROVAL BY OWNER OR OWNER'S REPRESENTATIVE.
13. CONTRACTOR SHALL PROVIDE GROUND FAULT CIRCUIT BREAKERS FOR ALL CIRCUITS AS REQUIRED BY NATIONAL, STATE AND LOCAL CODES.
14. THE CONTRACTOR SHALL PROVIDE ALL EQUIPMENT, LABOR, EXCAVATION AND BACKFILL NECESSARY TO COMPLETE THE WORK.
15. ALL FIXTURES PER MODEL SPECIFIED UNLESS CONTRACTOR GETS APPROVAL FROM LANDSCAPE ARCHITECT FOR A SUBSTITUTION.
16. SYSTEM INSTALLATION, INCLUDING PARTS AND LABOR, SHALL BE GUARANTEED AND REPAIRED AS NECESSARY TO THE CONTRACTOR FOR ONE YEAR.
17. CONTRACTOR TO PROVIDE "AS-BUILT" DRAWINGS IMMEDIATELY AFTER FINAL ACCEPTANCE, ALONG WITH ALL INSTRUCTION MANUALS FOR ALL EQUIPMENT INSTALLED.
18. IF POSSIBLE, FIELD MODIFICATIONS WILL BE DIRECTED BY THE LANDSCAPE ARCHITECT, OWNER OR OWNER'S REPRESENTATIVE.

1. ALL CONTRACTORS AND ALL TRADES ARE RESPONSIBLE FOR OBTAINING THE CORRECT PERMITS AND INSPECTIONS PRIOR TO CONSTRUCTION AS REQUIRED BY LOCAL PLANNING, ZONING, BUILDING CODE AND OTHER TOWN AUTHORITIES.
2. CONTRACTOR SHALL PROVIDE SAMPLES OF ALL MATERIALS AND OBTAIN APPROVAL FROM OWNER, OWNER'S REPRESENTATIVE OR LANDSCAPE ARCHITECT PRIOR TO CONSTRUCTION.
3. ON SITE TOPOGRAPHY MAY REQUIRE ADJUSTMENTS OF FINAL SPOT ELEVATIONS ON SITE FOR PROPOSED VERTICAL CONSTRUCTION ELEMENTS. THE CONTRACTOR SHALL NOTIFY THE OWNER OR OWNER'S REPRESENTATIVE PROMPTLY UPON THE DISCOVERY OF ANY SUCH REQUIREMENTS FOR ADJUSTMENTS.
4. THE CONTRACTOR SHALL PROVIDE FILL AS IS REQUIRED TO OBTAIN PROPER RELATIONSHIP OF FOOTING TO FINISH GRADE REQUIREMENTS - FEATHER FILL TO ADJACENT EXISTING GRADE TO ASSURE A COORDINATED AND DESIRED EFFECT.
5. THE CONTRACTOR IS RESPONSIBLE FOR ALL DAMAGE TO EXISTING CONDITIONS SCHEDULED TO REMAIN DURING CONSTRUCTION.
6. THE CONTRACTOR IS RESPONSIBLE FOR LOCATING ALL EXISTING UTILITIES AND FOR ANY DAMAGE THAT MAY OCCUR TO EXISTING UTILITIES DURING CONSTRUCTION.
7. 'IN-FIELD' MODIFICATIONS MAY BE NECESSARY TO PRODUCE DESIRED EFFECT. MODIFICATIONS TO BE APPROVED BY LANDSCAPE ARCHITECT AND OWNER OR OWNER'S REPRESENTATIVE.
8. ALL WELDS TO BE CONTINUOUS.
9. FOR ALL WOOD MEMBERS, ALL CUTS SHALL BE EVEN AND JOINTS FLUSH. SAND FOUR SIDES AND FILL IMPERFECTIONS, COUNTERSINKS AND NAIL HOLES TO ASSURE EVEN FINISH.
10. CONTRACTOR SHALL VERIFY ALL WOOD MEMBERS FOR APPROPRIATE SIZE, SPACING, ATTACHMENTS AND STRUCTURAL STABILITY PRIOR TO CONSTRUCTION. CONTRACTOR TO REPORT ANY DISCREPANCIES TO OWNER, OWNER'S REPRESENTATIVE OR LANDSCAPE ARCHITECT.
11. ALL NOTCHES SHALL BE SHOP CUT TO ASSURE TIGHT JOINTS. EACH MEMBER SHALL BE DRIVEN HOME TO ASSURE TIGHT FIT. PILOT HOLES SHALL BE DRILLED FOR EACH CARRIAGE BOLT. PLUG, SEAL AND PRIME.
12. FINISH ALL SIDES AND CAULK ALL JOINTS WITH APPROPRIATE EXTERIOR CAULK PRIOR TO FINISHING. ALL JOINTS AND SEAMS, UNLESS OTHERWISE SPECIFIED, SHALL BE STAINLESS STEEL. BOLTS, THREADED RODS, WASHERS, NUTS AND BUILDING HARDWARE SHALL BE STAINLESS STEEL AND SUITABLE FOR PRESSURE TREATED WOOD. ALL THROUGH BOLTS TO BE SMOOTH SHAFT WITH STAINLESS STEEL NUTS, BOLTS AND WASHERS. ALL NAILS AND FINISH NAILS SHALL BE ANNUALR STAINLESS STEEL.
14. ALL DECKING SHALL BE SECURED WITH STAINLESS STEEL SCREWS SIZED FOR DECK APPLICATION: MINIMUM 3" APART.

1. TOPSOIL SHALL CONSIST OF THE NATURAL LOAM, SANDY LOAM, SILT LOAM, OR CLAY LOAM HUMUS BEARING SOILS, ADAPTED TO THE SUSTENANCE OF PLANT LIFE, WITH THE FOLLOWING TEXTURE:
 - 1.1. ORGANIC MATERIAL - TWO (2) TO TWENTY (20) PERCENT BY MASS
 - 1.2. SAND CONTENT - TWENTY (20) TO SIXTY (60) PERCENT BY MASS
 - 1.3. CLAY-SILT CONTENT - THIRTY FIVE (35) TO SEVENTY (70) PERCENT BY MASS.
 - 1.4. TOPSOIL PH SHALL BE BETWEEN FIVE (5) AND SEVEN (7).
2. TOPSOIL SHALL BE OF UNIFORM QUALITY AND FREE FROM FOREIGN MATERIAL SUCH HARD CLODS, SOD, STIFF CLAY, HARD PAN, STONES LARGER THAN ONE (1) INCH DIAMETER, LIME CEMENT, ASHES, SLAG, CONCRETE, TAR RESIDUES, TARRED PAPER, BOARDS, CHIPS, STICKS, OR OTHER UNDESIRABLE MATERIALS. IT SHALL ALSO BE REASONABLY FREE FROM WEEDS AND OBJECTIONABLE PLANT MATERIAL.
3. AFTER ALL DEMOLITION, CLEARING AND DISPOSAL IS COMPLETED, THE CONTRACTOR SHALL STRIP FROM THE TOP OF THE EXISTING GROUND ALL TOPSOIL IN ALL AREAS TO BE GRADED.
4. PRIOR TO STOCKPILING OF TOPSOIL, TOPSOIL SHALL BE SCREENED WITH A ONE HALF (1/2) INCH SIZE SIEVE. STOCKPILE TOPSOIL IN DESIGNATED OR APPROVED LOCATIONS WITH PROPER DRAINAGE AND EROSION CONTROL. THERE WILL BE NO INTERFERENCE WITH TOPSOIL HAS BEEN STOCKPILED. CONTRACTOR SHALL QUANTIFY THE AMOUNTS AT NO ADDITIONAL COST TO THE OWNER. QUANTITIES SHALL BE GIVEN TO THE ARCHITECT, OWNER AND SITE DESIGN PROFESSIONAL.
5. IF AMOUNT OF SCREENED TOPSOIL STOCKPILED FROM STRIPPING OPERATIONS IS INSUFFICIENT TO PROVIDE THE NECESSARY AMOUNTS (4" MINIMUM DEPTH), IT SHALL BE THE CONTRACTOR'S RESPONSIBILITY TO OBTAIN (FROM OFF-SITE SOURCE) THE NECESSARY AMOUNT OF SCREENED TOPSOIL TO COMPLETE THE PROJECT.
6. SCREENED TOPSOIL SHALL BE DISTRIBUTED WITH A MINIMUM DEPTH OF FOUR (4) INCHES TO ALL GRADED AREAS. NOT INCLUDING BUILDING PADDED, SYNTHETIC TURF, PEVIOUS PAVEMENT ETC.), AND/OR AS DIRECTED BY THE OWNER. THE OWNER'S REPRESENTATIVE GROUND SHALL BE SCARIFIED BEFORE PLACING TOPSOIL. AREAS WHERE SCREENED TOPSOIL IS DISTRIBUTED SHALL BE STABILIZED WITH TEMPORARY AND/OR PERMANENT VEGETATION (SEASON DEPENDENT) OR TEMPORARY MULCH WITHIN FOURTEEN (14) CALENDAR DAYS OF DISTRIBUTION.

1. CONTRACTOR IS RESPONSIBLE FOR INSPECTION OF EXISTING CONDITIONS, INCLUDING UTILITIES, AND PROMPTLY REPORTING ANY DISCREPANCIES OR CONFLICTS WITH PLANTING AREAS. REPORT INFORMATION TO OWNER, OWNER'S REPRESENTATIVE AND LANDSCAPE ARCHITECT.
2. CONTRACTOR SHALL FIELD LOCATE ALL UTILITIES. CONTRACTOR IS RESPONSIBLE FOR ANY DAMAGE AND MAKE REPAIRS THAT MAY OCCUR TO EXISTING UTILITIES IN ACCORDANCE WITH NATIONAL, STATE AND LOCAL CODES.
3. LANDSCAPE PLANTING AND / OR MULCHED AREAS TO BE FINE GRADED, HAND RAKED SMOOTH AND FREE OF DEBRIS.
4. CONTRACTOR TO PERFORM SOIL TESTS AS NECESSARY TO ASSURE PLANT HEALTH AND GROWTH.
5. MULCH ALL PLANTING BEDS TO A MIN. 3" DEPTH WITH MULCH SPECIFIED IN PLANT SCHEDULE.
6. CONTRACTOR VERIFIES THAT ALL PLANT MATERIAL IS DETERMINED AVAILABLE AS SPECIFIED WHEN BID / PROPOSAL IS SUBMITTED.
7. PLANT SCHEDULE WAS PREPARED FOR ESTIMATING PURPOSES ONLY. CONTRACTOR SHALL MAKE OWN QUANTITY TAKEOFF USING DRAWINGS TO DETERMINE QUANTITIES TO HIS SATISFACTION, REPORTING ANY QUANTITY DISCREPANCY WHICH MAY AFFECT BIDDING.
8. GALLON SIZES ARE FOR PRICING PURPOSES ONLY. PLANT MUST MEET HEIGHTS AND WIDTHS SPECIFIED IN PLANT SCHEDULE.
9. ROOT TYPE MAY BE FREELY SUBSTITUTED IN CASE OF BALLED AND BURLAPPED OR CONTAINER GROWN, OTHER SPECIFICATIONS REMAINING UNCHANGED, EXCEPT IN THE CASE OF CONTAINER GROWN SPECIMEN TREES AS INDICATED IN THE TREE PLANTING SCHEDULE.
10. ANY SIGNIFICANT ROOTS ENCOUNTERED 2" DIA. AND LARGER SHALL BE DUG OUT BY HAND AND CLEANLY CUT BACK IN THE FOOTING / FOUNDATION AREA TO PROMOTE ROOT RE-GROWTH AND HELP ROOT DEVELOPMENT.
11. ALL PLANT MATERIAL (EXCEPT SEASONAL COLOR) SHALL BE GUARANTEED AND REPLACED AS NECESSARY BY THE CONTRACTOR FOR ONE YEAR.
12. ALL SEASONAL COLOR SHALL BE GUARANTEED AND REPLACED AS NECESSARY BY THE CONTRACTOR FOR THREE MONTH TIME FRAMES.

1. GRASS SEED: PROVIDE FRESH, CLEAN, NEW-CROP SEED COMPLYING WITH TOLERANCE FOR PURITY AND GERMINATION ESTABLISHED BY OFFICIAL SEED ANALYSIS OF NORTH AMERICA. PROVIDE SEED MIXTURE COMPOSED OF GRASS SPECIES, PROPORTIONS AND MINIMUM PERCENTAGES OF PURITY, GERMINATION, AND MAXIMUM PERCENTAGE OF WEED SEED, AS SPECIFIED SEED MANUFACTURER.
2. SOD SHALL BE STRONGLY ROOTED AND FREE OF PERNICIOUS WEEDS. ALL NETTING SHALL BE REMOVED FROM SOD BEFORE IT IS LAID.
3. ALL AREAS IN WHICH EARTHWORK SHALL BE SUSPENDED FOR MORE THAN TWO (2) WEEKS SHALL BE COVERED WITH TOPSOIL.
4. AFTER TOPSOIL HAS BEEN INSTALLED, AND BEFORE ANY SOD IS LAID, CORRECT ALL SOFT SPOTS AND IRREGULARITIES IN GRADE. THE SOD SHALL BE LAID BY BUTTING THE ENDS AND SIDES UP EVENLY, AND STAGGERING THE ROLLS OF SOD. CONTRACTOR SHALL NOT OVERLAP SOD. AS SOON AS THE SOD IS LAID OR AS IT IS BEING LAID ROLL OVER WITH A LIGHT ROLLER, MAKING CERTAIN THAT ALL OF THE SOD IS IN CONTACT WITH THE SOIL. THE COMPLETED SODDED AREAS SHALL BE TRUE TO FINISH GRADE, EVEN AND FIRM AT ALL POINTS.
5. SEED SHALL BE AT A RATE OF 10 POUNDS PER ACRE.
6. THIRTY DAYS AFTER LAST SEEDING/SODDING OPERATION, APPLY 1 POUND OF TYPE A NITROGEN FERTILIZER PER ACRE OF LAWN AREAS AND IMMEDIATELY WATER.
7. UPON COMPLETION OF PLANTINGS ALL EXCESS SOIL, STONES AND DEBRIS WHICH HAS NOT PREVIOUSLY BEEN CLEANED UP SHALL BE REMOVED FROM THE SITE AND DISPOSED OF AS DIRECTED BY THE OWNER'S REPRESENTATIVE.
8. ALL LAWN AREAS THAT DO NOT SHOW SATISFACTORY GROWTH WITHIN (18) DAYS AFTER PLANTING SHALL BE RE-PLANTED AND RE-FERTILIZED AS SPECIFIED UNTIL A SATISFACTORY LAWN IS ESTABLISHED. THE LAWN SHALL BE CONSIDERED ESTABLISHED WHEN ITS REASONABLY FREE FROM WEED, GREEN IN APPEARANCE AND THE SPECIFIED GRASS IS VIGOROUS AND GROWING WELL ON EACH SQ. FT. OF LAWN AREA.
9. LAWN SHALL BE PROTECTED AND MAINTAINED BY WATERING, MOWING, AND REPLANTING, OVERSEEDING, AS NECESSARY FOR AS LONG AS IS NECESSARY TO ESTABLISH A UNIFORM STAND. SCATTERED BARE PATCHES OF LAWN OF WHICH IS LARGER THAN ONE SQ. FT., WILL BE ALLOWED UP TO MAXIMUM OF THREE PERCENT OF ANY LAWN AREA. IT SHALL BE THE RESPONSIBILITY OF THE CONTRACTOR TO REPAIR ANY EROSIONAL DAMAGE TO THE LAWN AREA. FULL COVERAGE IS REQUIRED IN SIXTY DAYS.
10. MAINTENANCE OF GRASSSED AREAS SHALL CONSIST OF MOWING, WATERING AND FERTILIZING. ALL GRASSSED AREAS SHALL BE MAINTAINED AT A HEIGHT NOT TO EXCEED 6" ABOVE FINISHED GRADE.
11. IT SHALL BE THE CONTRACTOR'S RESPONSIBILITY TO MAINTAIN ALL GRASSSED AREAS UNTIL ACCEPTANCE BY OWNER AT END OF PROJECT. LAWN MAINTENANCE SHALL OCCUR AT A MINIMUM OF ONCE PER SEVEN CALENDAR DAYS.
12. FINE GRADING AND AREAS / SQUARE FOOTAGES TO BE PAINTED IN FIELD AND APPROVED AND ADJUSTED IN FIELD BY OWNER'S REPRESENTATIVE PRIOR TO INSTALLATION.
13. SEEDING SHALL TAKE PLACE IMMEDIATELY AFTER FINE GRADING. MAINTAIN SEEDED LAWN UNTIL COMPLETION AND ACCEPTANCE OF ENTIRE PROJECT.
14. SEEDING BED SHALL HAVE TOPSOIL LOOSEN TO A DEPTH OF 4". REMOVE STONE OVER 1" IN ANY DIMENSION, ROOTS, RUBBISH, AND EXTRANEOUS MATTER.

1. CONTRACTOR TO SUPPLY AUTOMATIC IRRIGATION SYSTEM, COMPLETE AND INSTALLED. SYSTEM TO INCLUDE ALL VALVES, PIPES, HEADS, FITTINGS, BACK FLOW CONTROLLER, AND IRRIGATION METER AND TO PROVIDE 100% COVERAGE FOR ALL NEW PLANTINGS. DRIP IRRIGATION TO BE USED FOR ALL PLANTINGS, EXCEPT LAWN.
2. NO IRRIGATION COMPONENTS SHALL BE CLOSER THAN 12" TO ANY EDGE OF PAVEMENT OR CURB AND GUTTER. IRRIGATION SHALL NOT SPRAY BEYOND LANDSCAPED AREAS, OR INTO ANY UNDISTURBED BUFFERS. NO OVER SPRAY SHALL BE PERMITTED ONTO ADJACENT PROPERTIES OR PEDESTRIAN SIDEWALK AREAS.
3. LANDSCAPE CONTRACTOR TO FIELD VERIFY ALL COMPONENT LOCATIONS TO ENSURE APPROPRIATE COVERAGE.
4. IRRIGATION CONTRACTOR SHALL LOCATE WATER SOURCE AND PROVIDE POWER TO CONTROLLER. CONTROLLER LOCATION TO BE SPECIFIED BY OWNERS REPRESENTATIVE IN FIELD PRIOR TO CONSTRUCTION.
5. ALL DRIP TUBING SHALL BE COVERED WITH MIN. 3" OF MULCH.
6. ALL DRIP AND SPRAY ZONES SHALL BE SEPARATE.
7. CONTRACTOR SHALL SUBMIT FINAL IRRIGATION PLANS TO OWNER'S REPRESENTATIVE AND ALL REVIEWING BODIES / AGENCIES FOR FINAL APPROVAL PRIOR TO INSTALLATION.

CS - COVER SHEET
L100 - EXISTING CONDITIONS
L500 - PLANTING PLAN
L501 - PLANT SCHEDULE AND DETAILS

**ISSUED:
JUNE 13, 2025**

WITMER JONES KEEFER
BLUFFTON, SC
(843) 757.7411

ALL CIVIL ENGINEERING
INFORMATION WAS TAKEN FROM
DIGITAL FILES PROVIDED BY:

WARD EDWARDS ENGINEERING
BLUFFTON, SC.
(843) 837.5250

ALL TOPOGRAPHY, EXISTING TREES,
SITE BOUNDARY, SITE SURVEY DATA,
ETC. WERE TAKEN FROM DIGITAL
FILES PROVIDED BY:

ATLAS SURVEYING INC.
RIDGELAND, SC.
(843) 645.9277

FOOD LION

DATE:	JUN 13, 2025
PROJECT NO.:	24184.01
DRAWN BY:	MW
CHECKED BY:	BW

PRELIMINARY
SUBMITTAL PLAN,
NOT FOR
CONSTRUCTION

DRAWING TITLE
COVER SHEET AND
PROJECT NOTES


DRAWING NUMBER

CS



© 2025 WJK LTD.
DESIGN CONCEPTS, DRAWING, SHEETS,
LOGOS, SPECIFICATIONS, DETAILS,
WRITTEN MATERIAL SHALL NOT BE USED
OR REPRODUCED IN WHOLE OR IN PART
IN ANY FORM WITHOUT PRIOR WRITTEN
CONSENT OF WJK LTD.
THIS SHEET TO SCALE AT: 24"X36"



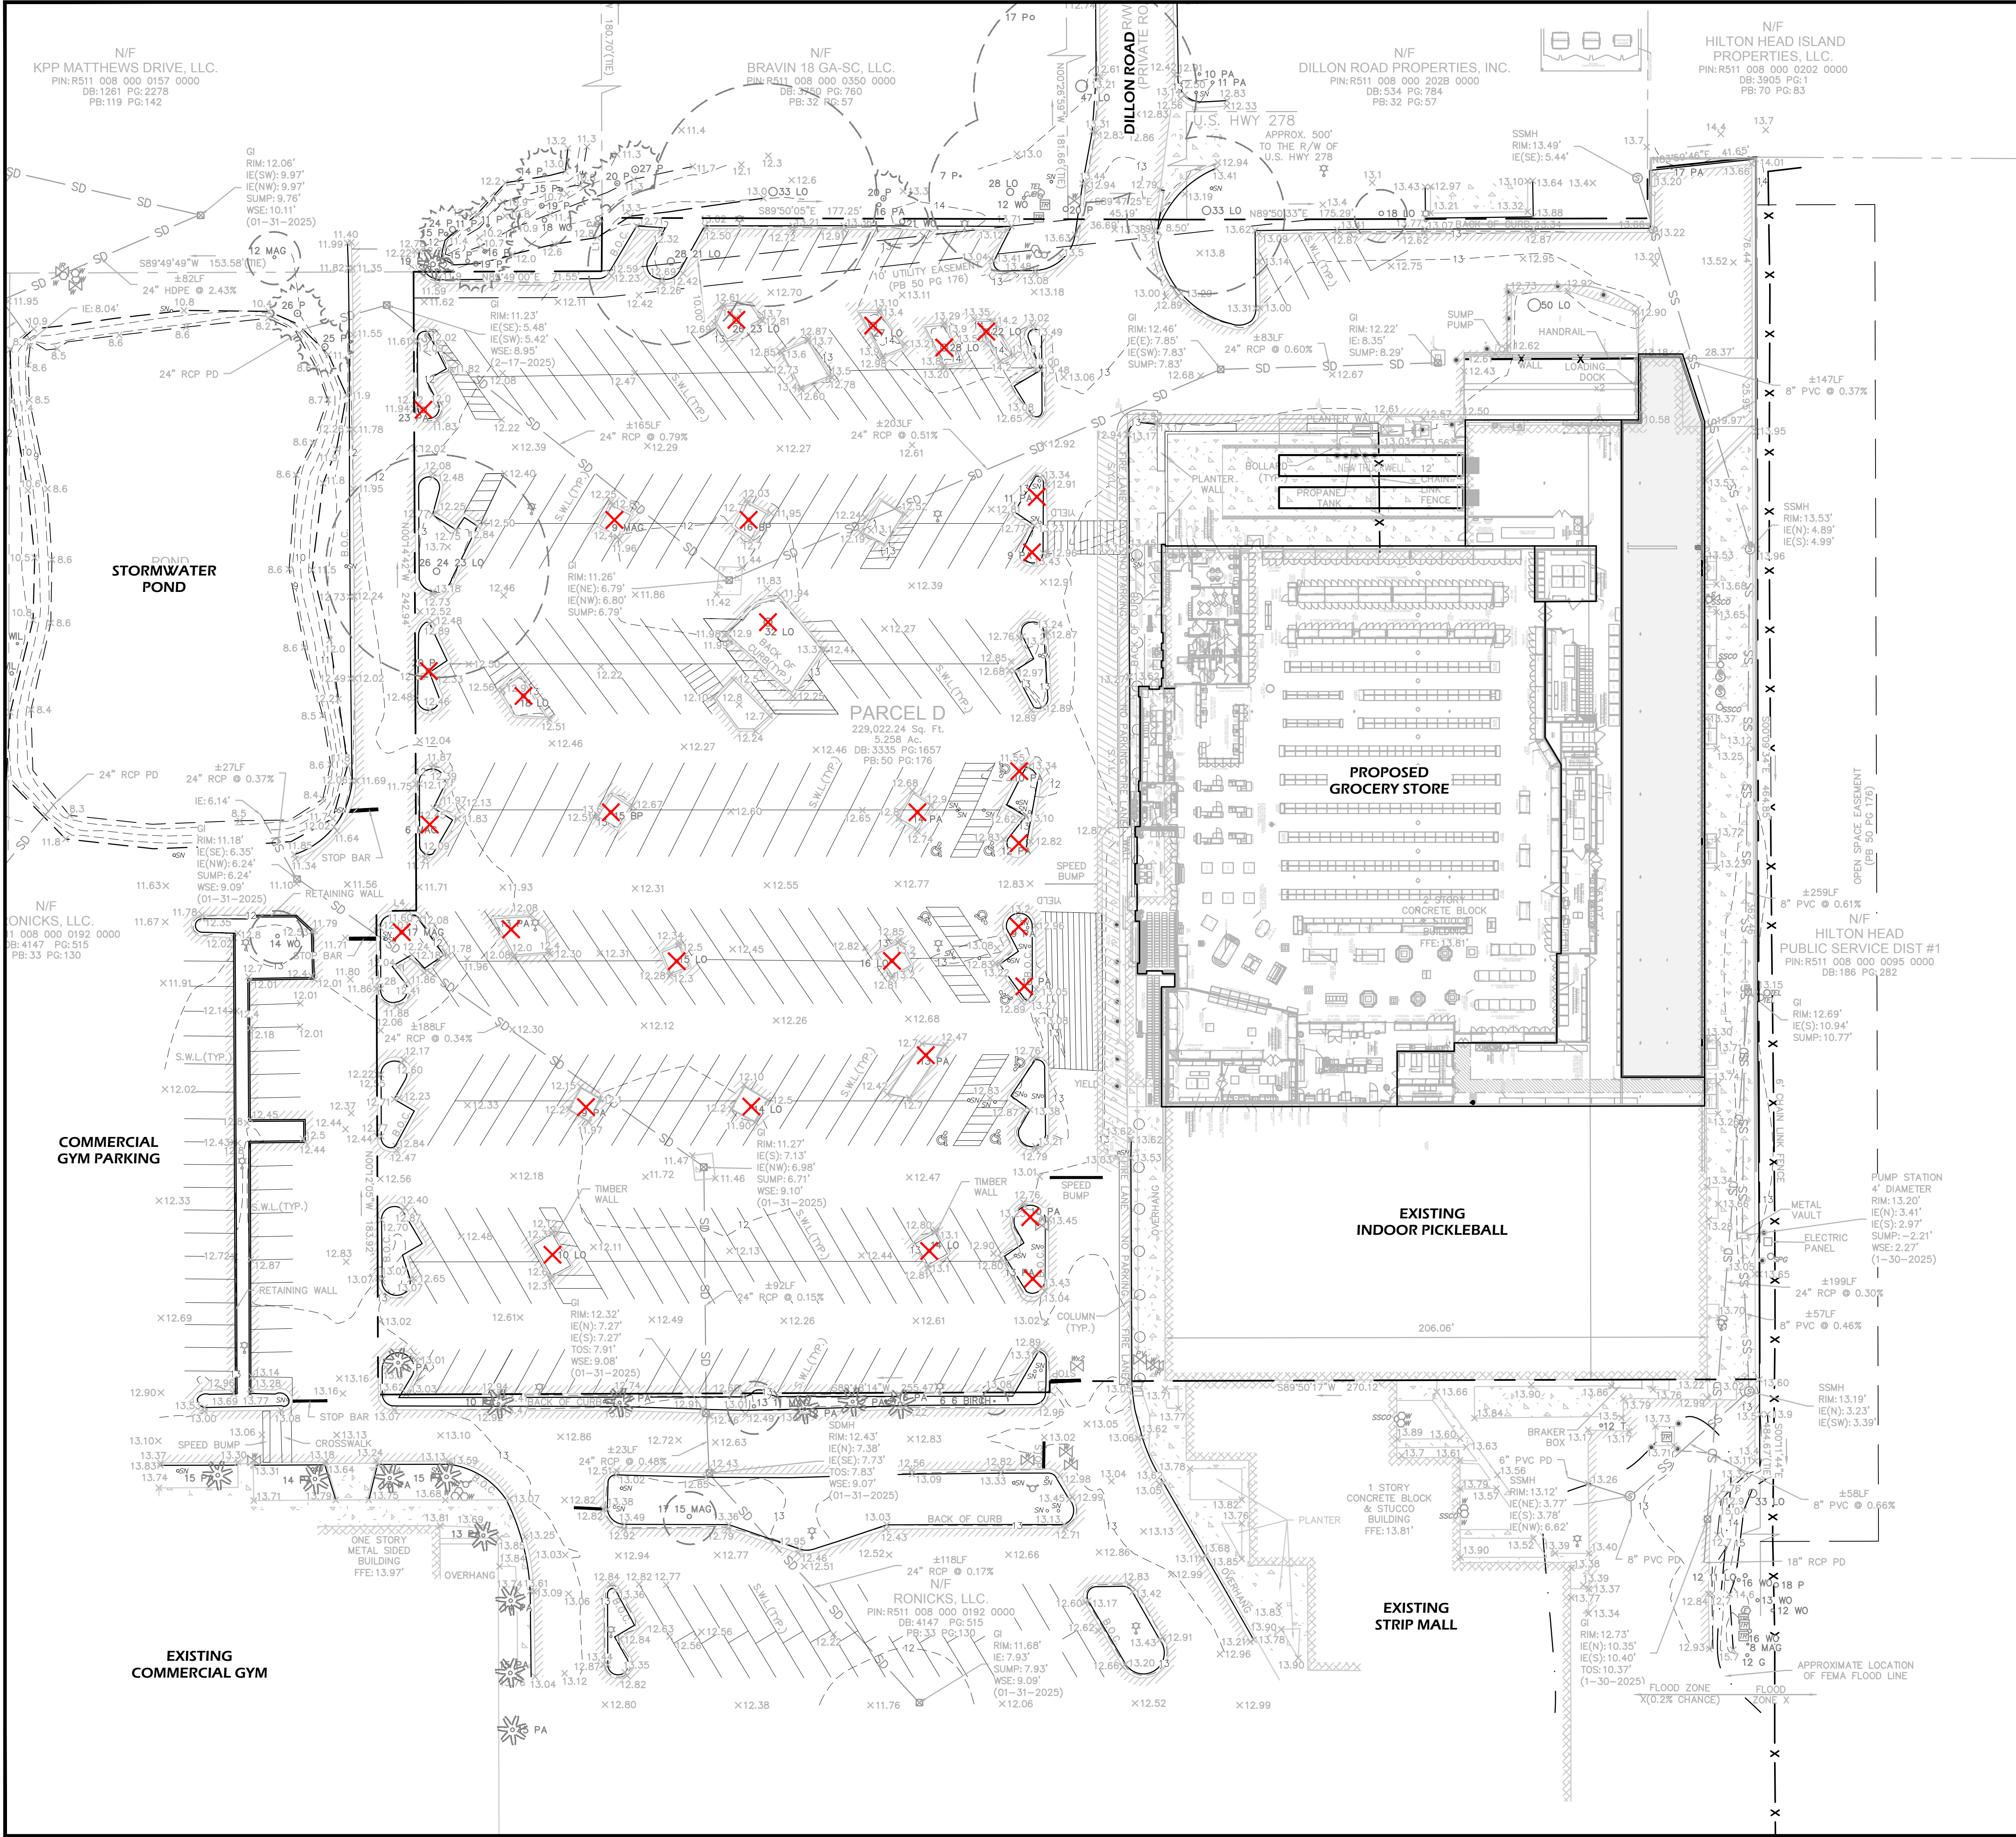

© 2025 WJK LTD.
DESIGN: CONCEPTS, DRAWING, SHEETS,
LOGOS, SPECIFICATIONS, DETAILS.
WRITTEN MATERIAL SHALL NOT BE USED
OR REPRODUCED IN WHOLE OR IN PART
IN ANY FORM WITHOUT PRIOR WRITTEN
CONSENT OF WJK LTD.
THIS SHEET TO SCALE AT: 24"x36"

SITE DEVELOPMENT PLANS
FOR
BARONY 1 INVESTMENTS
FOOD LION
HILTON HEAD ISLAND, SOUTH CAROLINA


DATE: JUN 13, 2025
PROJECT NO.: 24184.01
DRAWN BY: MW
CHECKED BY: BW


**PRELIMINARY
SUBMITTAL PLAN,
NOT FOR
CONSTRUCTION**

REVISIONS:

DRAWING TITLE
**EXISTING
CONDITIONS**

DRAWING NUMBER
L100

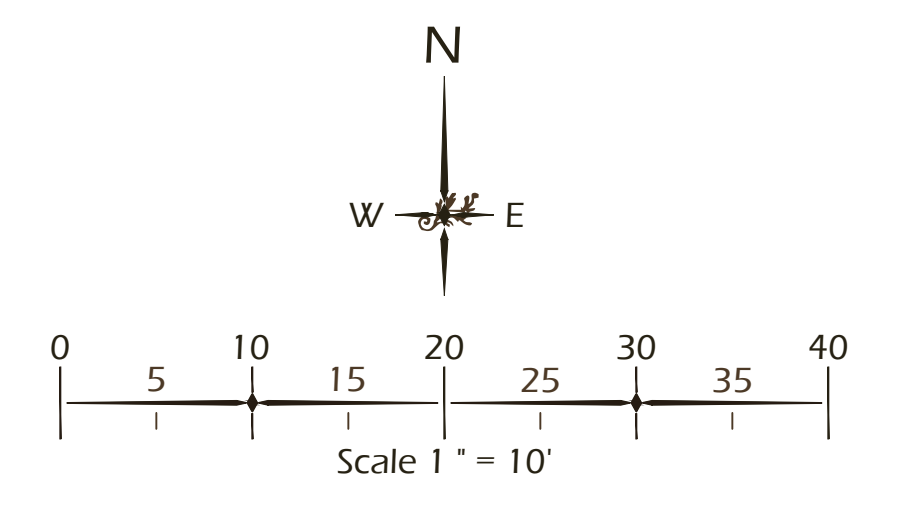

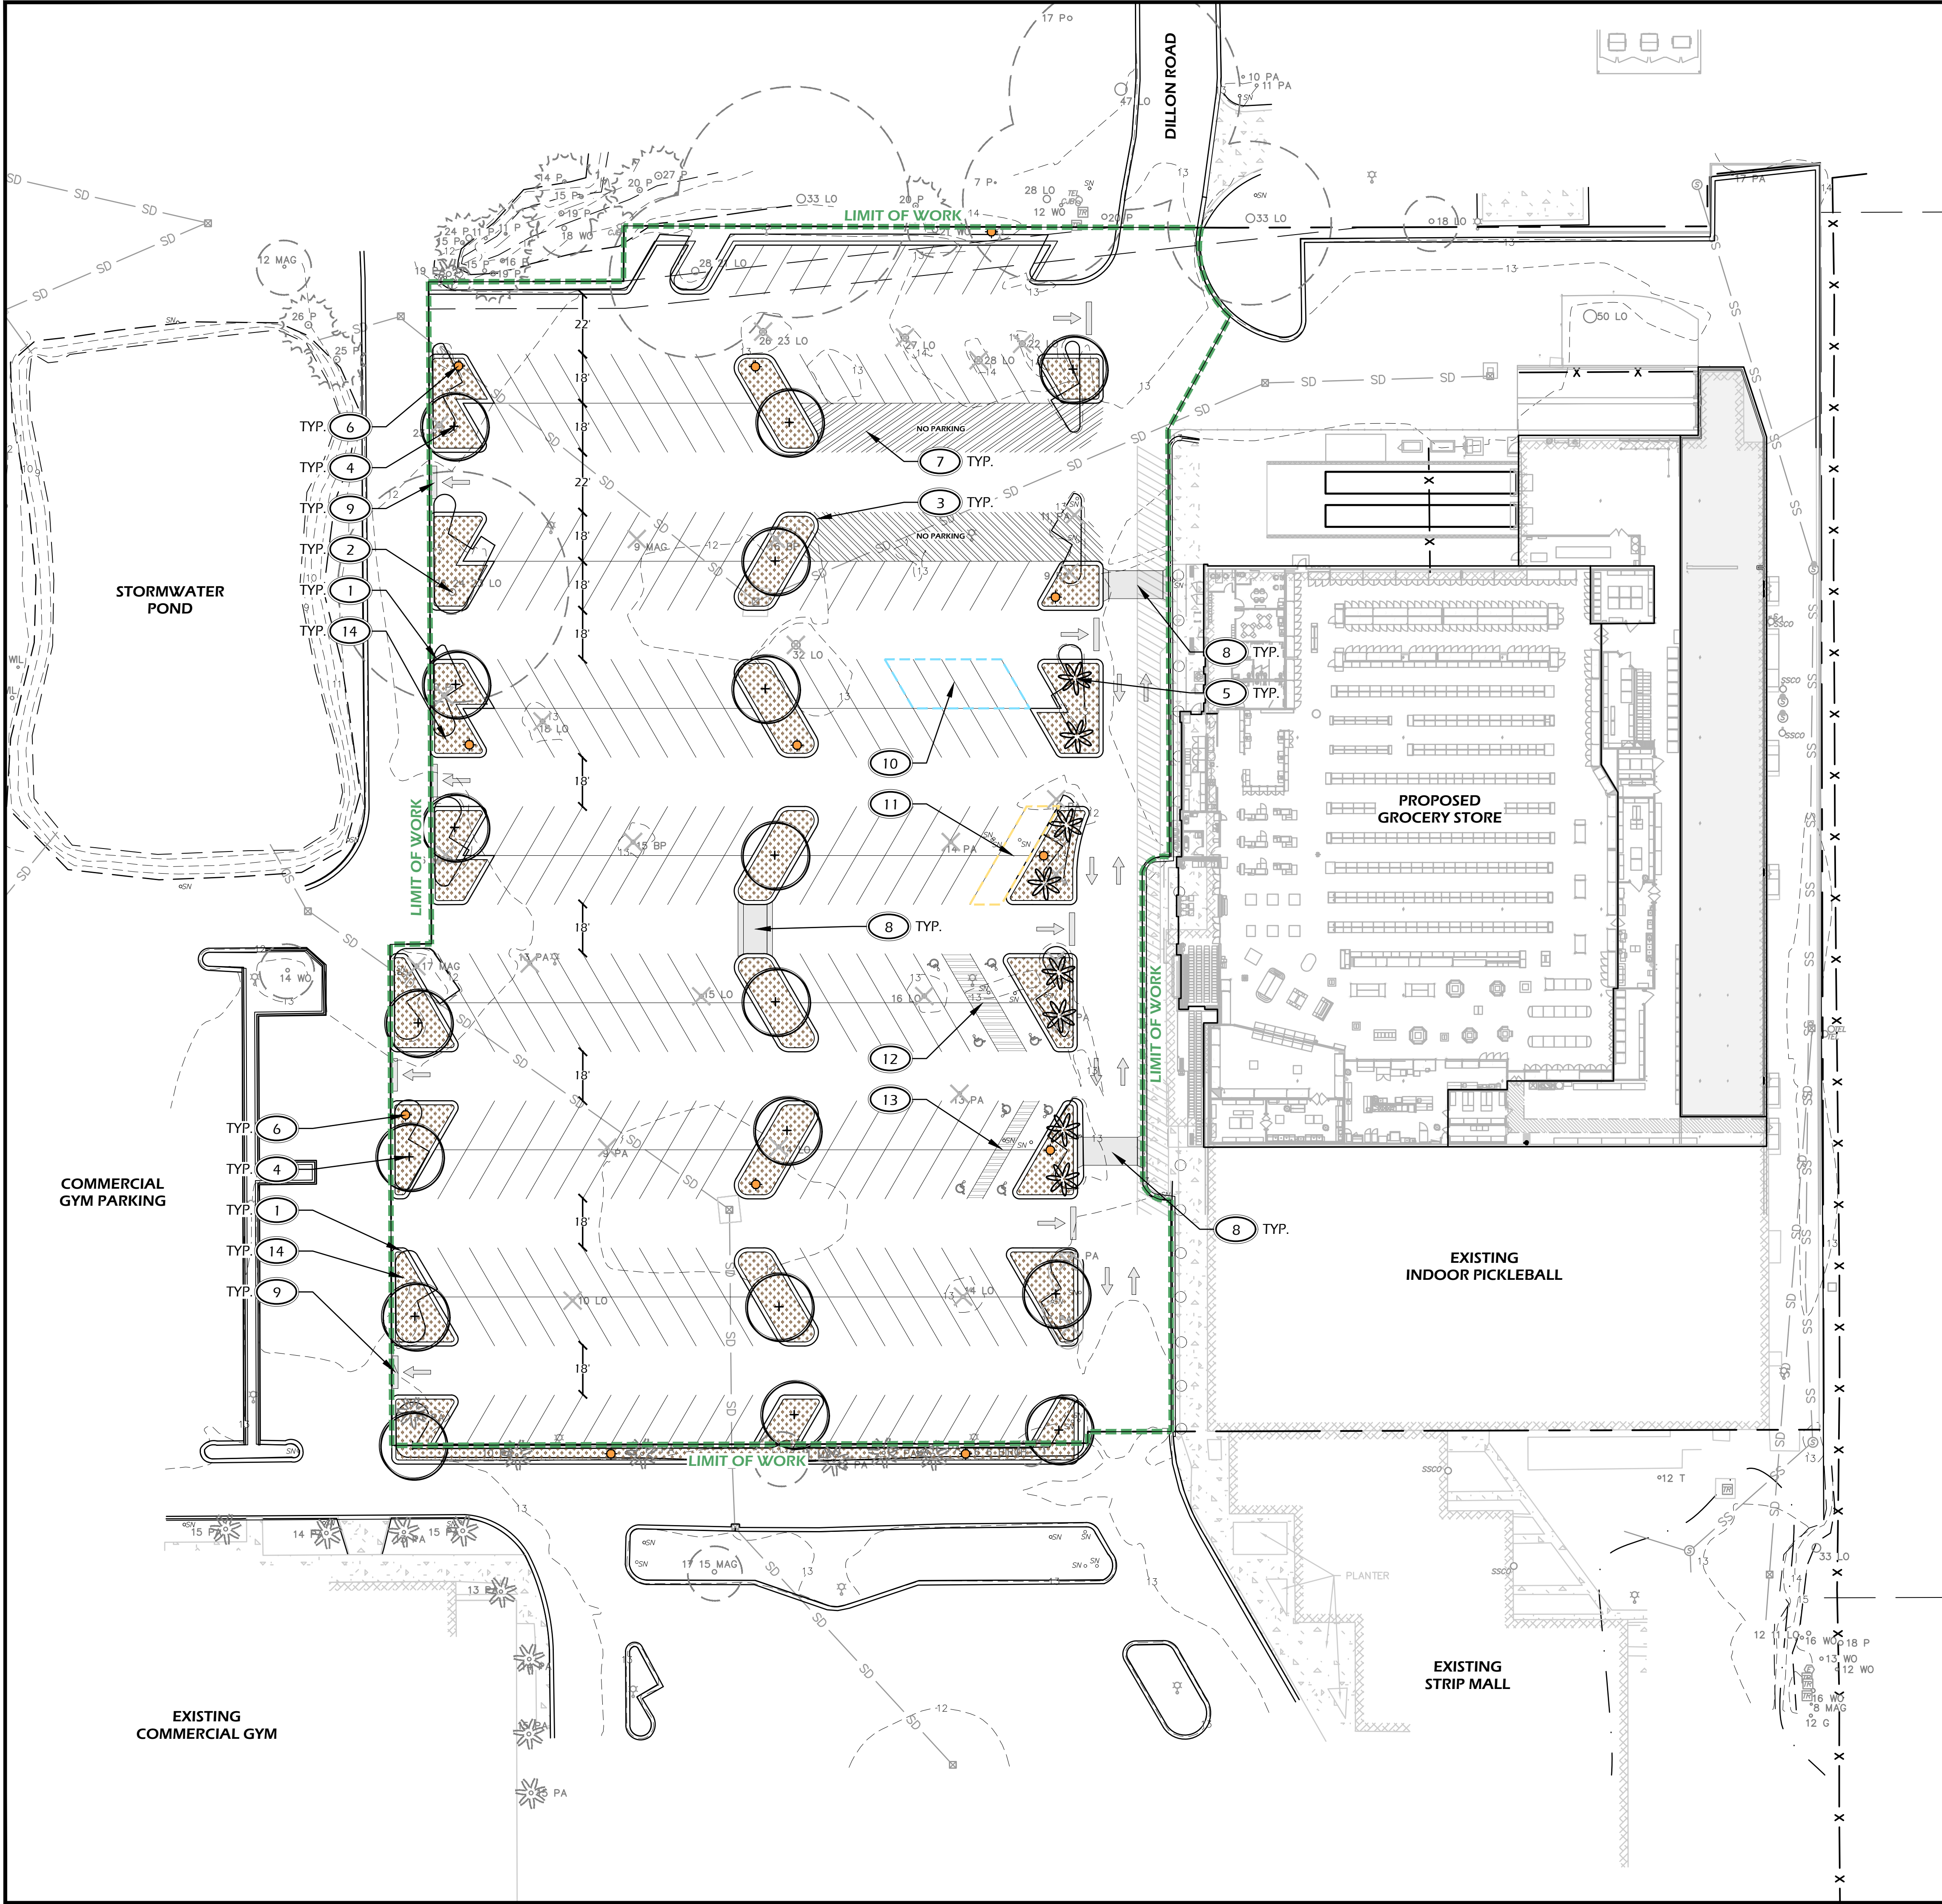


PLANTING DETAILS		
CALL-OUT	DESCRIPTION	DETAIL
14.1	TREE PLANTING	1/L501
14.2	PALM TREE PLANTING	2/L501
14.3	SHRUB PLANTING	3/L501
14.4	GROUND COVER PLANTING	4/L501
14.5	ROOT BARRIER	5/L501

PLANT KEY LEGEND		
Abbrev	Botanical Name	Common Name
TREES		
QUEV	Quercus virginiana	Live Oak
SABP	Sabal palmetto	Cabbage Palm

- LEGEND**
- 1 ADJUST LANDSCAPE ISLANDS. INSTALL NEW HEADER CURB.
 - 2 EXISTING LARGE LIVE OAK TO REMAIN.
 - 3 ADD LANDSCAPE ISLANDS WITH HEADER CURB, TYP.
 - 4 ADD LIVE OAKS TREES, TYP.
 - 5 ADD SABAL PALMS, TYP.
 - 6 APPROXIMATE LOCATION OF NEW PARKING LOT LIGHTING, TYP.
 - 7 NEW STRIPING FOR TRUCK DELIVERY; OMMITS 18 SPOTS.
 - 8 PROPOSED SPEED TABLE, TYP.
 - 9 NEW STOP BARS, DIRECTIONAL ARROWS, AND SIGNAGE, TYP.
 - 10 PROPOSED E-COMMERCE PARKING.
 - 11 PROPOSED EV CHARGING STATION.
 - 12 PROPOSED VAN ADA PARKING SPOTS.
 - 13 PROPOSED STANDARD ADA PARKING SPOTS.
 - 14 MULCH LANDSCAPE ISLANDS, TYP.

PARKING SUMMARY		
EXISTING		
PARKING SPACES (USABLE)		245
TOTAL		245
PROPOSED		
STANDARD PARKING SPACES	256	
E-COMMERCE SPACES	4	
EV-ONLY SPACES	2	
VAN ADA SPACES	4	
STANDARD ADA SPACES	4	
TOTAL		270
OVERALL	+25 SPOTS	

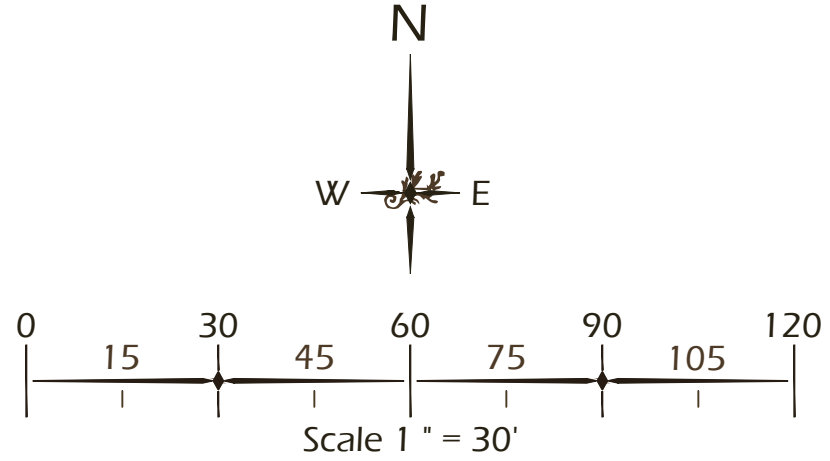

landscape architecture
land planning

www.wjkltd.com

28 Promenade Street, Suite 201 | Bluffton, South Carolina 29910 | ph 843.787.7411

© 2025 WJK LTD.
DESIGN CONCEPTS, DRAWING, SHEETS, LOGOS, SPECIFICATIONS, DETAILS, WRITTEN MATERIAL SHALL NOT BE USED OR REPRODUCED IN WHOLE OR IN PART IN ANY FORM WITHOUT PRIOR WRITTEN CONSENT OF WJK LTD.
THIS SHEET TO SCALE AT: 24"x36"

SITE DEVELOPMENT PLANS
FOR

BARONY 1 INVESTMENTS

FOOD LION

HILTON HEAD ISLAND, SOUTH CAROLINA


DATE: JUN 13, 2025
PROJECT NO.: 24184.01
DRAWN BY: MW
CHECKED BY: BW

PRELIMINARY
SUBMITTAL PLAN,
NOT FOR
CONSTRUCTION

REVISIONS:


DRAWING TITLE
PLANTING PLAN

DRAWING NUMBER
L500

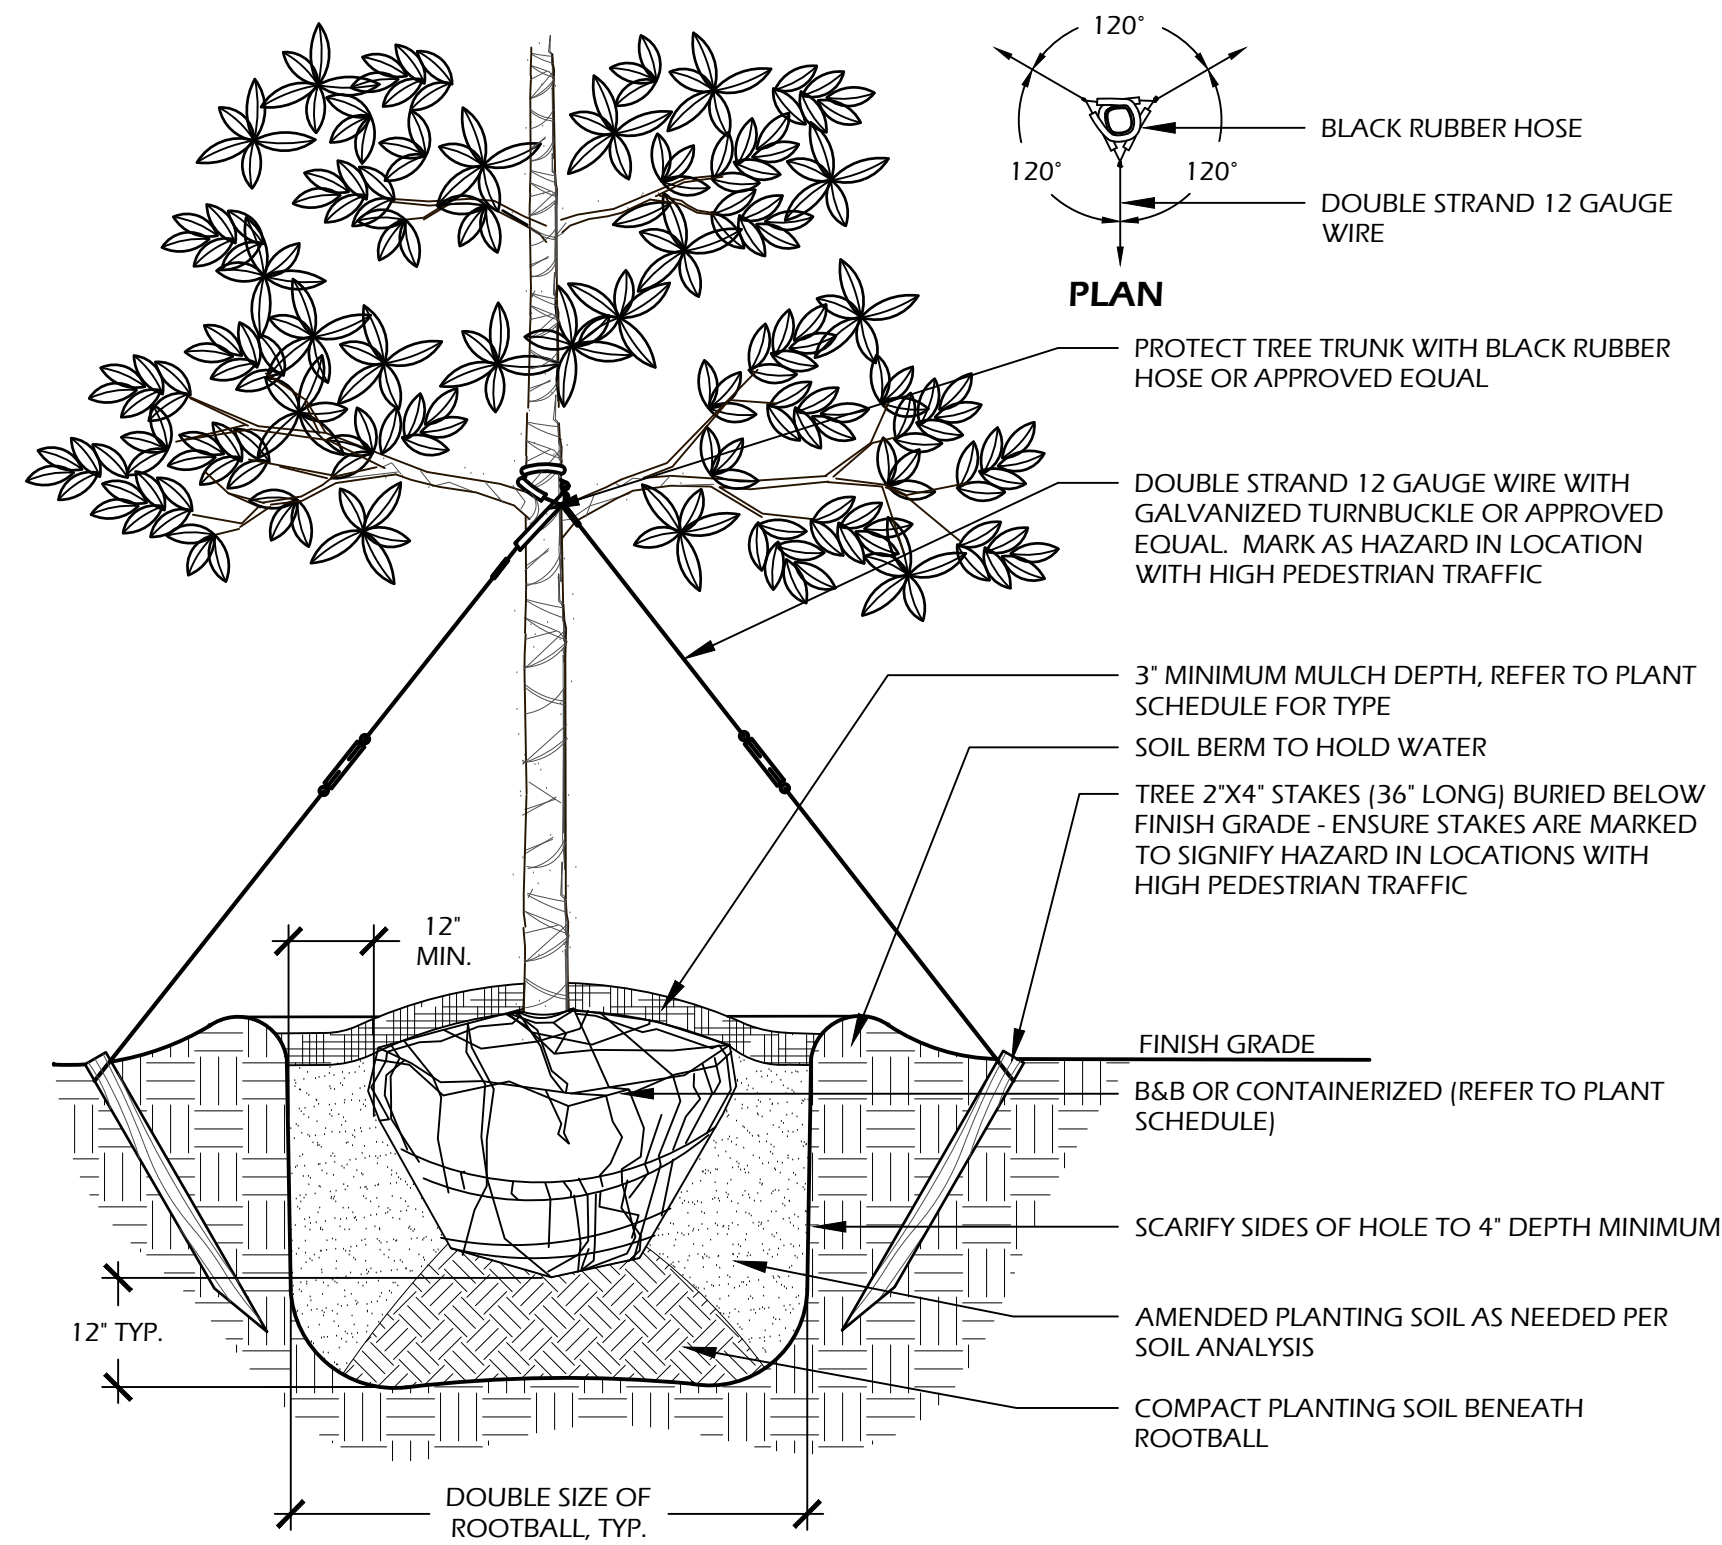

- NOTES:**
1. TREE STAKING OPTIONAL, HOWEVER, LANDSCAPE CONTRACTOR RESPONSIBLE FOR MAINTAINING TREES IN AN UPRIGHT (90 DEGREE/ PERPENDICULAR) POSITION FOR 1 YEAR AFTER PLANTING IS COMPLETE OR UNTIL TREE ROOT SYSTEM IS FULLY ESTABLISHED AND STURDY. FINAL TREE STAKING DETAILS AND PLACEMENT TO BE APPROVED BY OWNER'S REPRESENTATIVE.
 2. CONTRACTOR SHALL ASSURE PERCOLATION OF ALL PLANTING PITS PRIOR TO INSTALLATION.
 3. IN SEMI-IMPERVIOUS SOIL CONDITIONS, ROOTBALL ELEVATION SHALL BE 2" ABOVE FINISH GRADE. COORDINATE WITH OWNERS REPRESENTATIVE PRIOR TO SETTING ROOTBALL ELEVATIONS.

1 // L501 TREE PLANTING
SCALE: N.T.S.

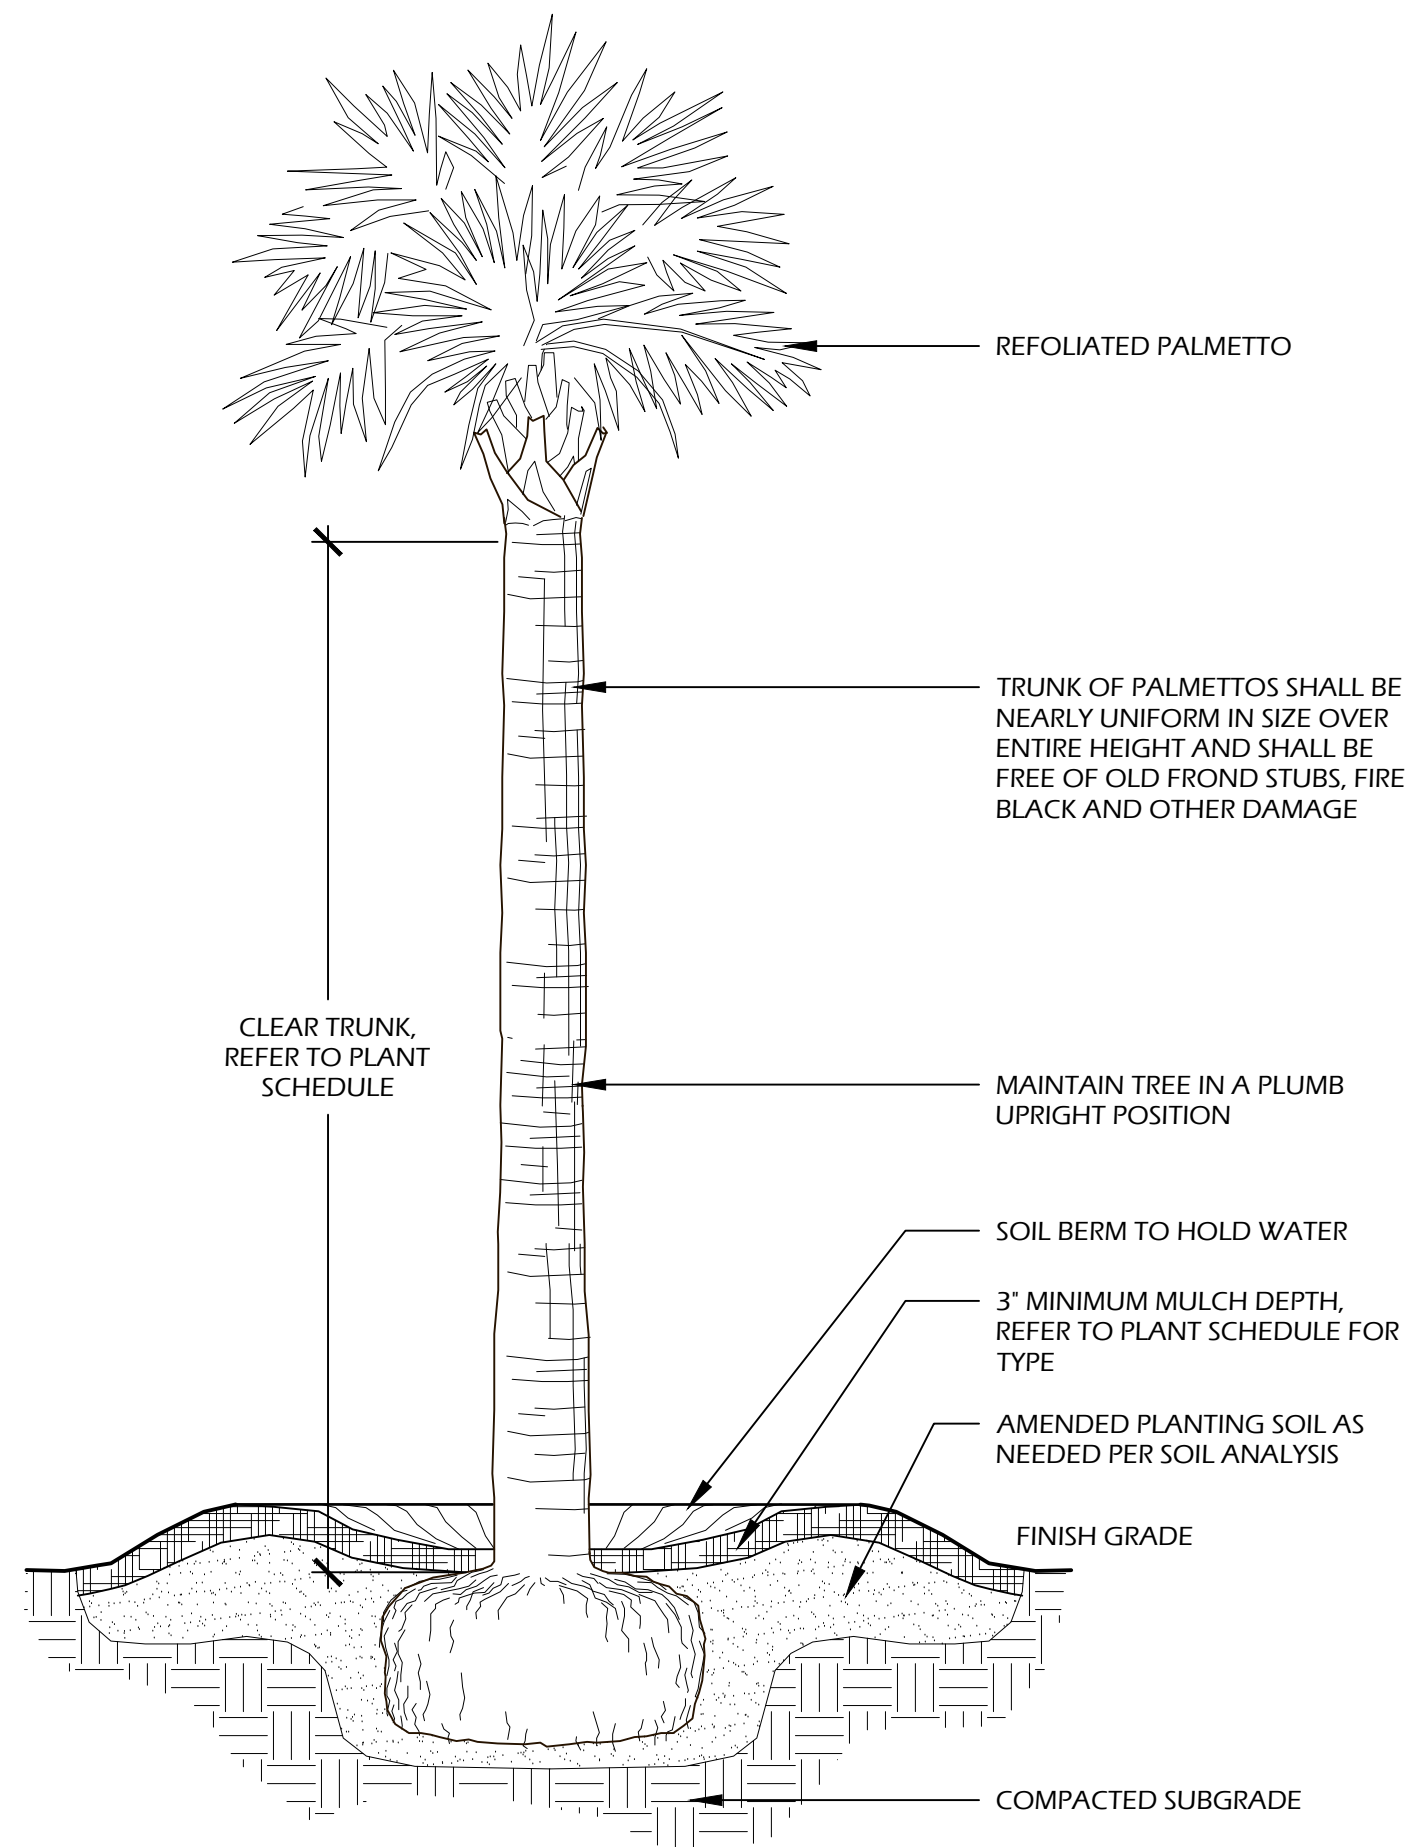

- NOTES:**
1. FINAL TREE STAKING DETAILS AND PLACEMENT TO BE APPROVED BY OWNER OR OWNER'S REPRESENTATIVE.
 2. CONTRACTOR SHALL ASSURE PERCOLATION OF ALL PLANTING PITS PRIOR TO INSTALLATION.
 3. SABAL PALMETTOS SHALL BE REFOLIATED, PROTECT CABBAGE HEAD FROM DAMAGE.

2 // L501 PALM TREE PLANTING
SCALE: N.T.S.


PLANT SCHEDULE:

Quantity	Abbrev	Botanical Name	Common Name	Height	Spread	Container	Cal./Spacing	Notes
TREES								
18	QUEV	Quercus virginiana	Live Oak	14'-16'	10'	Cont.	2.5"	Full
8	SABP	Sabal palmetto	Sabal Palm	12'-16'	-	Cont.	2.5"	Refoliated, full clear trunk, refer to plan for heights
SOD & MULCH								
11,000	MULCHSF	Pine Straw - all disturbed areas	Pine Straw	-	-	-	-	-

PLANT TABLE:


Trees Removed				
Species Abbrev.	CAT I		CAT III	
	LO	MAG	PN	PA
Caliper Inches	32	17	20	23
	28	9		14
	27	6		13
	26			13
	23			12
	22			11
	18			10
	16			10
	15			10
	14			9
	14			9
	10			9
Species DBH Totals	245	32	20	143
Mitigation Required	24.5	3.2	2	14.3
Mitigation Provided	45	0	0	20
TREE LEGEND: LO-Live Oak, MAG-Southern Magnolia, PN-Loblolly Pine, PA-Palmetto				

NOTE: TALLY DOES NOT INCLUDE DEAD OR INVASIVE TREES SUCH AS BRADFORD PEAR AND TALLOW TREES.

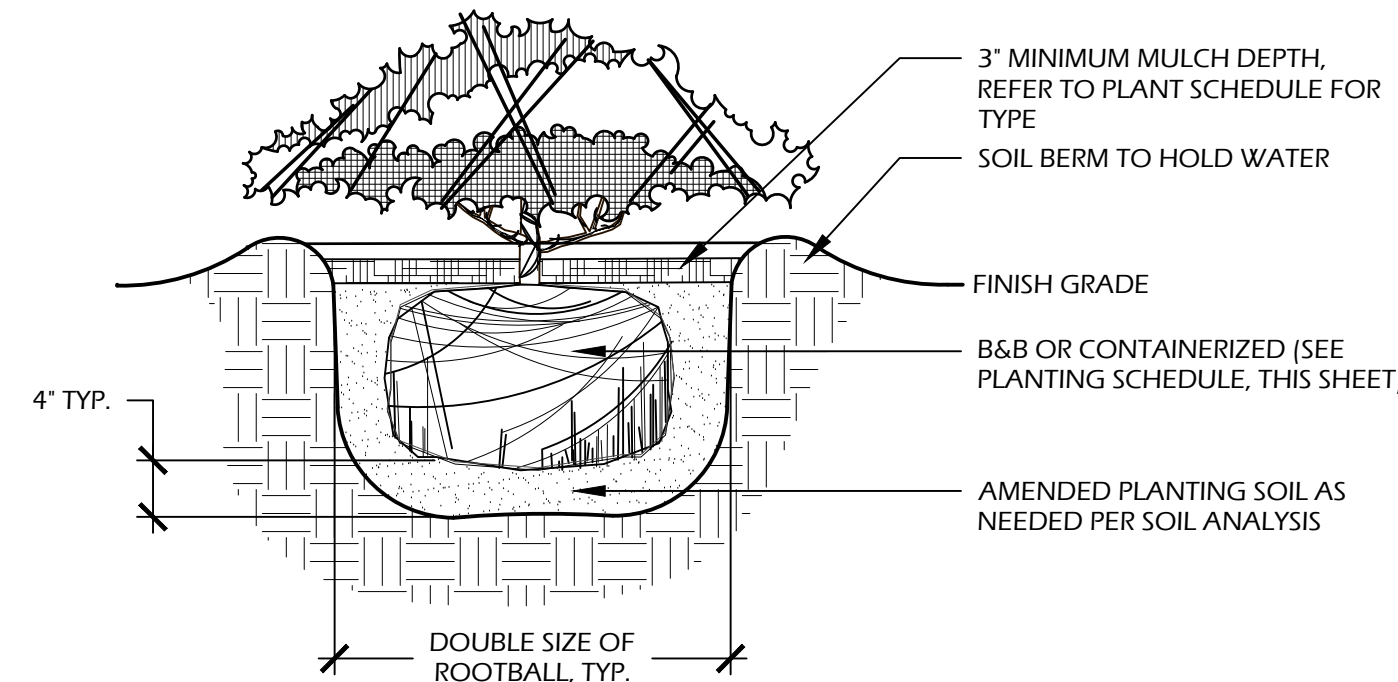


- NOTES:**
1. WHEN GROUNDCOVERS AND SHRUBS ARE USED IS MASSES, ENTIRE BED TO BE EXCAVATED TO RECEIVE PLANTING SOIL AND PLANT MATERIAL.
 2. CONTRACTOR SHALL ASSURE PERCOLATION OF ALL PLANTING PITS PRIOR TO INSTALLATION.
 3. IN SEMI-IMPERVIOUS SOIL CONDITIONS, ROOTBALL ELEVATION SHALL BE ±2" ABOVE FINISH GRADE. COORDINATE WITH OWNER'S REPRESENTATIVE PRIOR TO SETTING ROOTBALL ELEVATIONS.

3 // L501 SHRUB PLANTING
SCALE: N.T.S.

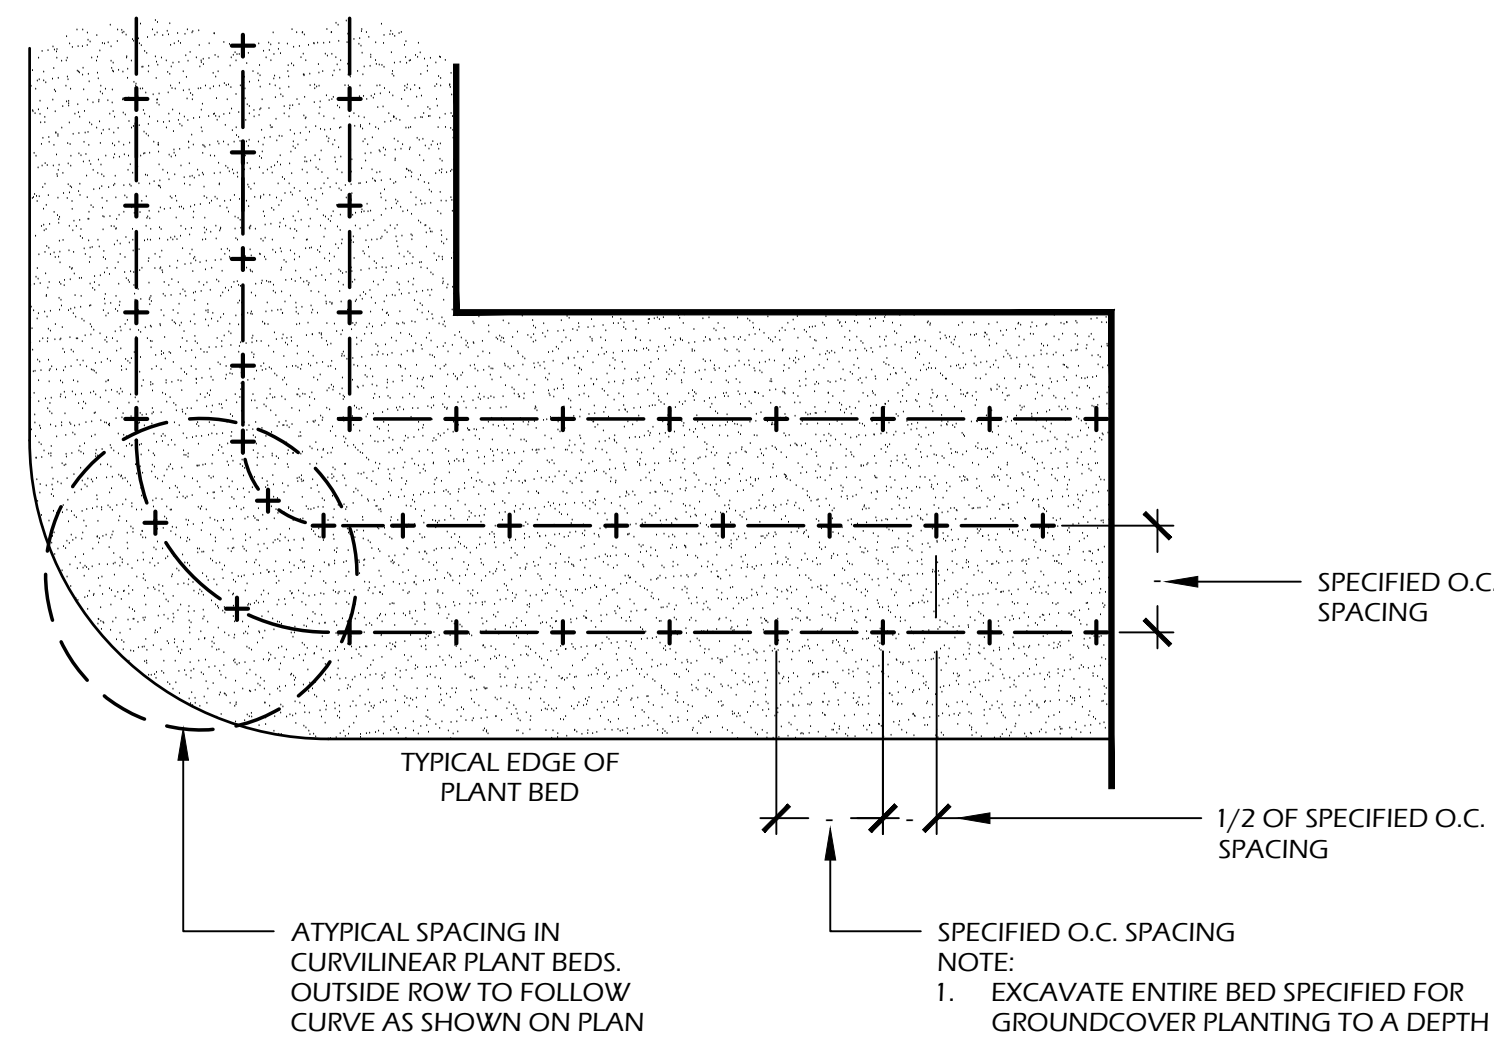

4 // L501 GROUND COVER PLANTING
SCALE: N.T.S.

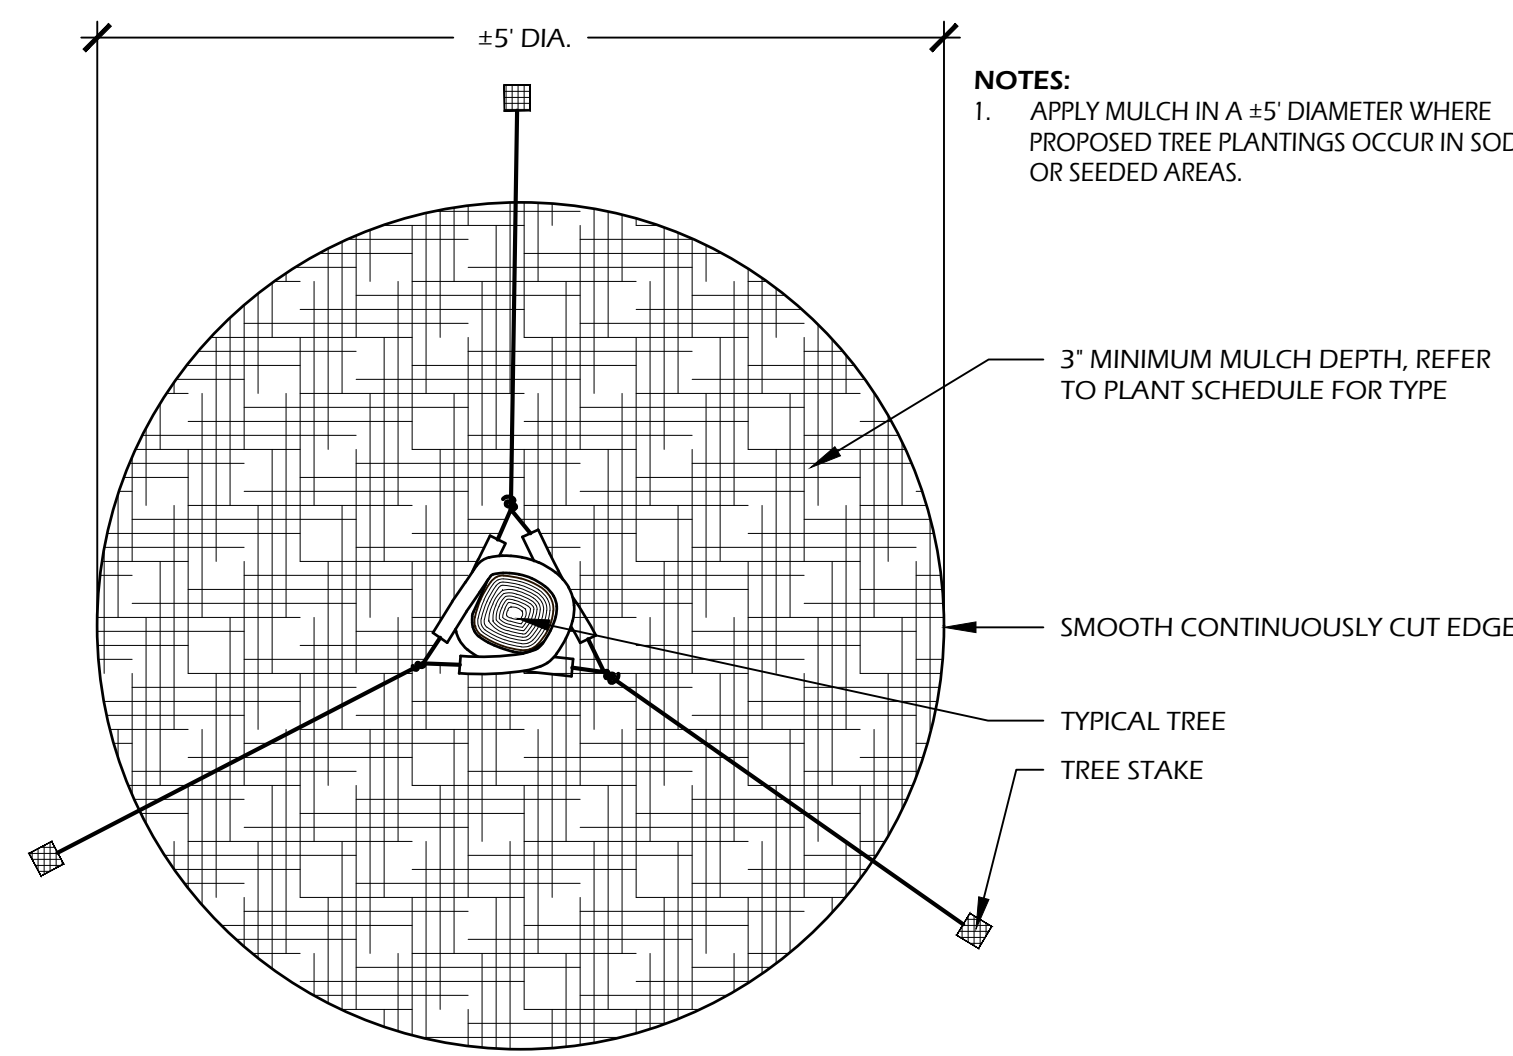

5 // L501 TREE STAKING
SCALE: N.T.S.

SITE DEVELOPMENT PLANS
FOR
BARONY 1 INVESTMENTS
FOOD LION
HILTON HEAD ISLAND, SOUTH CAROLINA


DATE: JUN 13, 2025
PROJECT NO.: 24184.01
DRAWN BY: MW
CHECKED BY: BW


PRELIMINARY
SUBMITTAL PLAN,
NOT FOR
CONSTRUCTION

REVISIONS:

DRAWING TITLE
PLANT SCHEDULE AND
DETAILS

DRAWING NUMBER
L501

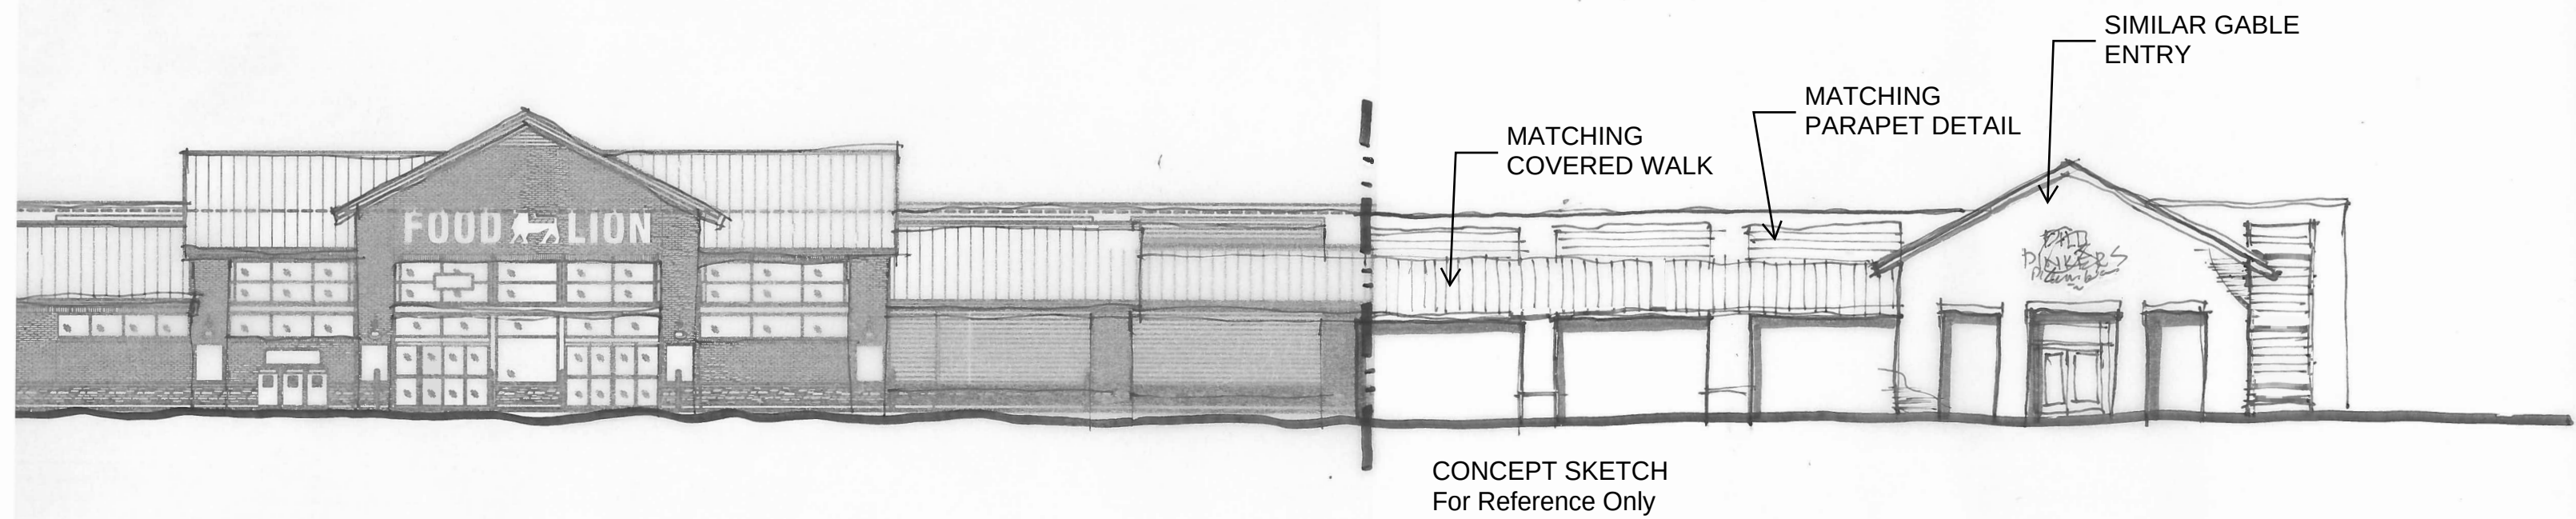

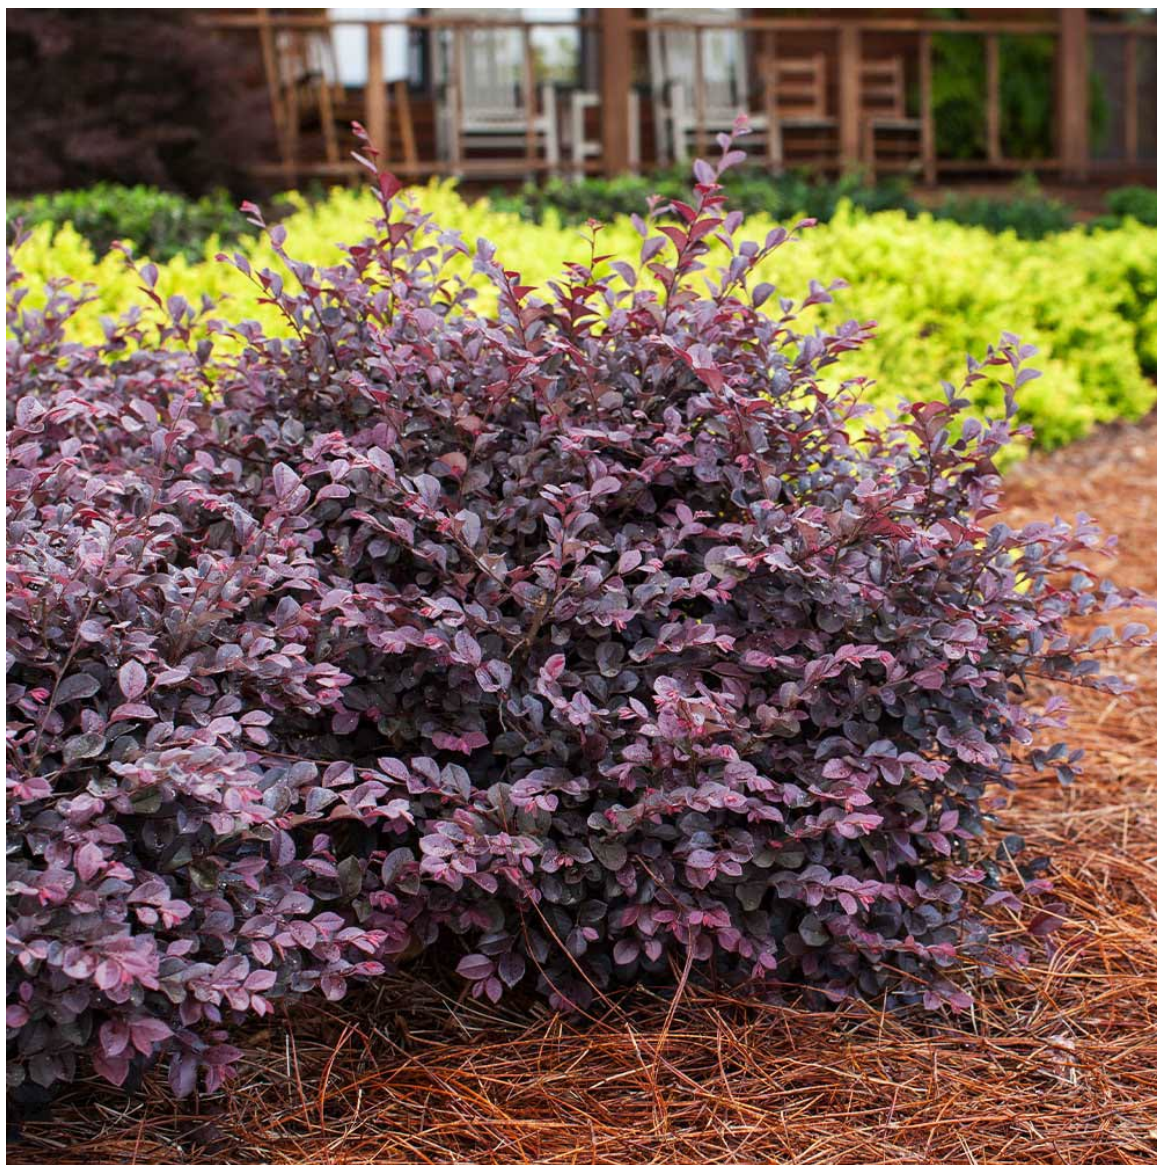

Loropetalum Ruby



Podocarpus Macrophyllus



Podocarpus Pringle













**Food Lion
93 Matthews Drive
Photos of canopy on existing
Food Lion Stores
June 24, 2025
DRB-000580-2025**



FOOD LION

FOOD LION
NOW SHOWING
100% GUARANTEED
SATISFACTION

FDC

A healthy and sustainable community
is at the heart of all we do.
Here's where you can pitch in!

Hot SALE!
Wise Popcorn
or Onion Rings
BOGO
FREE

Welcome to your local
FOOD LION
We're glad you're here!

Hot SALE!
Corned Beef
Brisket
4.99

FOOD LION
NOW SHOWING
100% GUARANTEED
SATISFACTION



FOOD LION

155

Hot SALE!
Food Lion
Coffee
4.49
EA

Hot SALE!
Beef
Chuck Roast
4.99
EA

FOOD LION
POPCORN
CANDY
WATER
FREE

FAST
CHECKOUT
Check out faster
with a self-checkout

**Food Lion
93 Matthews Drive
Staff Comments
June 24, 2025
DRB-000580-2025**

DESIGN TEAM/DRB COMMENT SHEET

*The comments below are staff recommendations to the Design Review Board (DRB)
and do NOT constitute DRB approval or denial.*

PROJECT NAME: 93 Matthews Drive

DRB-000580-2025

DATE: 7/22/2025

CATEGORY: Conceptual

RECOMMENDATION: Approval ☐ Approval with Conditions ☒ Denial ☐

APPLICATION MATERIAL

DRB REQUIREMENTS	Complies Yes	No	Not Applicable	Comments or Conditions
Demolition Plan if needed	☒	☐	☐	
Existing Conditions match As-Built	☒	☐	☐	
Dimensioned Details and of Sections	☒	☐	☐	
Detail Illustrating Connection to Existing Structure	☒	☐	☐	
New Building Details Match Existing Building Details	☒	☐	☐	

ARCHITECTURAL DESIGN

DESIGN GUIDE/LMO CRITERIA	Complies Yes	No	Not Applicable	Comments or Conditions
Structure is designed to be appropriate to the neighborhood	☒	☐	☐	
Promotes pedestrian scale and circulation	☒	☐	☐	
Design is unobtrusive and set into the natural environment	☒	☐	☐	
Utilizes natural materials and colors	☒	☐	☐	
Avoids distinctive vernacular styles	☒	☐	☐	
Design is appropriate for its use	☒	☐	☐	
All facades shall have equal design characteristics	☒	☐	☐	

Avoids monotonous planes or unrelieved repetition	☒	☐	☐	
Has a strong roof form with enough variety to provide visual interest	☒	☐	☐	
Overhangs are sufficient for the façade height.	☒	☐	☐	
Forms and details are sufficient to reduce the mass of the structure	☒	☐	☐	
Human scale is achieved by the use of proper proportions and architectural elements	☒	☐	☐	
Utilizes a variety of materials, textures and colors	☒	☐	☐	Provide a materials board.
Incorporates wood or wood simulating materials	☒	☐	☐	
Windows are in proportion to the facade	☒	☐	☐	
Details are clean, simple and appropriate while avoiding excessive ornamentation	☒	☐	☐	
Utilities and equipment are concealed from view	☒	☐	☐	
Decorative lighting is limited and low wattage and adds to the visual character	☒	☐	☐	Provide lighting specs for the exterior lighting on the building.
Accessory elements are designed to coordinate with the primary structure	☒	☐	☐	

LANDSCAPE DESIGN				
DESIGN GUIDE/LMO CRITERIA	Complies Yes	No	Not Applicable	Comments or Conditions
Treats the Landscape as a major element of the project	☒	☐	☐	
Provides Landscaping of a scope and size that is in proportion to the scale of the development	☒	☐	☐	
Landscape is designed so that it may be maintained in its natural shape and size	☒	☐	☐	
Preserves a variety of existing native trees and shrubs	☐	☒	☐	Indicate where you are preserving existing native trees and shrubs, if any.
Provides for a harmonious setting for the site's structures, parking areas or other construction	☒	☐	☐	
Location of existing trees and new trees provides street buffers, mitigation for parking lots, and an architectural complement that visually mitigates between parking lots and building(s)	☒	☐	☐	
Shrubs are selected to complement the natural setting, provide visual interest and screen less-desirable elements of the project	☒	☐	☐	Provide a Planting list.
A variety of species is selected for texture and color	☒	☐	☐	Provide a Planting list.
Provides overall order and continuity of the	☒	☐	☐	

Landscape plan				
Native plants or plants that have historically been prevalent on the Island are utilized	☐	☒	☐	Provide a Planting list that includes native plant life.
A variety of sizes is selected to create a “layered” appearance for visual interest and a sense of depth	☐	☒	☐	Provide a layered appearance for visual interest.
The location of existing mature trees is taken into account in placement of shrubs so as not to damage tree roots	☒	☐	☐	
Proper spacing and location for plants to reach their mature size and natural shape while avoiding excessive or unnatural pruning	☒	☐	☐	
Proposed groundcovers are evergreen species with low maintenance needs	☒	☐	☐	
Large, grassed lawn areas encompassing a major portion of the site are avoided	☒	☐	☐	
The adjacent development is taken into account in determining the most appropriate buffer so as not to depart too dramatically from the neighborhood	☒	☐	☐	
Ornamentals and Annuals are limited to entrances and other focal points	☐	☐	☒	Indicate there are ornamentals and annuals at the entrances and local focal points.

NATURAL RESOURCE PROTECTION

DESIGN GUIDE/LMO CRITERIA	Complies Yes	No	Not Applicable	Comments or Conditions
An effort has been made to preserve existing trees and under story plants	☒	☐	☐	Indicate which existing trees and under story plants you are saving on-site.
Supplemental and replacement trees meet LMO requirements for size, species and number	☒	☐	☐	
Wetlands if present are avoided and the required buffers are maintained	☐	☐	☒	
Sand dunes if present are not disturbed	☐	☐	☒	

COMMENTS & CONDITIONS

Staff recommends approval of the conceptual submittal for 70 Pope Avenue with the following conditions:

1. Provide any lighting specs for any exterior lighting on the building.
2. Provide elevations that indicate the color, materials, and dimensions.
3. Provide a materials board.
4. Indicate where you are preserving existing native trees and shrubs, if any.
5. Provide a Planting list.
6. Provide a Planting list that includes native plant life.

7. Provide a layered appearance for visual interest.
8. Indicate there are ornamentals and annuals at the entrances and local focal points.
9. Indicate which existing trees and under story plants you are saving on-site.
10. Any additional information as required by the Board.

**70 Pope Avenue
Conceptual
July 22, 2025
DRB-000481-2025**



Town of Hilton Head Island
Community Development Department
One Town Center Court
Hilton Head Island, SC 29928
Phone: 843-341-4757 Fax: 843-842-8908
www.hiltonheadislandsc.gov

FOR OFFICIAL USE ONLY

Date Received: _____
Accepted by: _____
DRB #: _____
Meeting Date: _____

Applicant/Agent Name: David Zelaya Company: Hiscutt & Associates, Inc.
Mailing Address: 3625 Brookside Parkway Suite 395 City: Alpharetta State: GA Zip: 30022
Telephone: 770-753-8787 Fax: N/A E-mail: david@hiscutt-aia.com
Project Name: CIRCLE CENTER REMODEL Project Address: 70 POPE AVENUE
Parcel Number [PIN]: R 553 018 000 0268 000 & R553 018 000 0269 0000
Zoning District: CR Overlay District(s): CORRIDOR OVERLAY DISTRICT

**CORRIDOR REVIEW, MAJOR
DESIGN REVIEW BOARD (DRB) SUBMITTAL REQUIREMENTS**

Digital Submissions may be accepted via e-mail by calling 843-341-4757.

Project Category:

☒ Concept Approval – Proposed Development ☐ Alteration/Addition
☐ Final Approval – Proposed Development ☐ Sign

Submittal Requirements for *All* projects:

- ☐ Private Architectural Review Board (ARB) Notice of Action (if applicable): When a project is within the jurisdiction of an ARB, the applicant shall submit such ARB's written notice of action per LMO Section 16-2-103.I.4.b.iii.01. Submitting an application to the ARB to meet this requirement is the responsibility of the applicant.
- ☐ Filing Fee: Concept Approval-Proposed Development \$175, Final Approval – Proposed Development \$175, Alterations/Additions \$100, Signs \$25; cash or check made payable to the Town of Hilton Head Island.

Additional Submittal Requirements:

Concept Approval – Proposed Development

- ☐ A survey (1"=30' minimum scale) of property lines, existing topography and the location of trees meeting the tree protection regulations of Sec. 16-6-104.C.2, and if applicable, location of bordering streets, marshes and beaches.
- ☐ A site analysis study to include specimen trees, access, significant topography, wetlands, buffers, setbacks, views, orientation and other site features that may influence design.
- ☐ A draft written narrative describing the design intent of the project, its goals and objectives and how it reflects the site analysis results.
- ☐ Context photographs of neighboring uses and architectural styles.
- ☐ Conceptual site plan (to scale) showing proposed location of new structures, parking areas and landscaping.
- ☐ Conceptual sketches of primary exterior elevations showing architectural character of the proposed development, materials, colors, shadow lines and landscaping.

Additional Submittal Requirements:

Final Approval – Proposed Development

- _____ A final written narrative describing how the project conforms with the conceptual approval and design review guidelines of Sec. 16-3-106.F.3.
- _____ Final site development plan meeting the requirements of Appendix D: D-6.F.
- _____ Final site lighting and landscaping plans meeting the requirements of Appendix D: D-6.H and D-6.I.
- _____ Final floor plans and elevation drawings (1/8"=1'-0" minimum scale) showing exterior building materials and colors with architectural sections and details to adequately describe the project.
- _____ A color board (11"x17" maximum) containing actual color samples of all exterior finishes, keyed to the elevations, and indicating the manufacturer's name and color designation.
- _____ Any additional information requested by the Design Review Board at the time of concept approval, such as scale model or color renderings, that the Board finds necessary in order to act on a final application.

Additional Submittal Requirements:

Alterations/Additions

- _____ All of the materials required for final approval of proposed development as listed above, plus the following additional materials.
- _____ A survey (1"=30' minimum scale) of property lines, existing topography and the location of trees meeting the tree protection regulations of Sec. 16-6-104.C.2, and if applicable, location of bordering streets, marshes and beaches.
- _____ Photographs of existing structure.

Additional Submittal Requirements:

Signs

- _____ Accurate color rendering of sign showing dimensions, type of lettering, materials and actual color samples.

For freestanding signs:

- _____ Site plan (1"=30' minimum scale) showing location of sign in relation to buildings, parking, existing signs, and property lines.
- _____ Proposed landscaping plan.

For wall signs:

- ☒ Photograph or drawing of the building depicting the proposed location of the sign.
- _____ Location, fixture type, and wattage of any proposed lighting.

Note: All application items must be received by the deadline date in order to be reviewed by the DRB per LMO Appendix D: D-23.

A representative for each agenda item is strongly encouraged to attend the meeting.

Are there recorded private covenants and/or restrictions that are contrary to, conflict with, or prohibit the proposed request? If yes, a copy of the private covenants and/or restrictions must be submitted with this application. ☐ YES ☒ NO

To the best of my knowledge, the information on this application and all additional documentation is true, factual, and complete. I hereby agree to abide by all conditions of any approvals granted by the Town of Hilton Head Island. I understand that such conditions shall apply to the subject property only and are a right or obligation transferable by sale.

I further understand that in the event of a State of Emergency due to a Disaster, the review and approval times set forth in the Land Management Ordinance may be suspended.

A. David Zelaya

Digitally signed by A. David Zelaya
DN: cn=US, e=adavid@hscut-ala.com,
c=US, o=HSCut & Associates, Inc., cn=A. David
Zelaya
Reason: I have reviewed this document
Date: 2025.05.13 13:49:23-04'00'

5/13/2025

SIGNATURE

DATE

Last Revised 01/21/15



Member of
The American Institute
of Architects

Phone 770.753.8787
Web www.hiscutt-aia.com

Town of Hilton Head Island Design Review Board
Head Island, SC 29928

May 13, 2025 Hilton

Re: Circle Center Shopping Center
70 Pope Avenue
Hilton Head Island, South Carolina 29928

H&A Project No. 24.101

Circle Center Shopping Center

70 Pope Avenue, Hilton Head Island, SC 29928

The redevelopment of the Circle Center shopping area is a reimagining of an existing commercial site at one of Hilton Head Island's most traveled corridors, located near the heart of the island's south end. The proposed renovation is grounded in the community's values that define Hilton Head, a walkable center for daily needs and local commerce.

The introduction of a new grocery store, with the support from a collection of retail shops, will reestablish this location as a vibrant destination for both residents and visitors. The new design for the shops and the new grocer is heavily inspired by the adjacent park's aesthetic. The influence that this park has on this redevelopment can be seen and noticed through materiality, scale, and landscaping. The approximately 7.48 acre site will be thoughtfully reorganized to enhance circulation, improve safety, and reduce visual and environmental impacts.

The new development introduces a 51,000 square-foot grocer building and 1,500 square-foot of proposed retail with approximately 12,000 square-foot of the existing shopping center to remain. All arranged to promote walkability, accessibility, and a stronger relationship with the surrounding natural environment.

The preservation of the existing vegetation throughout the site is of high importance. Native landscaping and additional supplementary plants will be used to reinforce the island's wooded and low-country feel. The rear service area behind all the tenant spaces will be shielded from public view. This will reduce noise along the roadway corridor. Landscape screening and building placement work in tandem to soften the site's presence while still maintaining the project's commitment to aesthetic quality and neighborhood compatibility.

This project will conform to the current Town of Hilton Head Island development standards, including stormwater management, tree protection, and transportation guidelines. This site is directly accessible by the island's multi modal path system, which encourages alternate means of transport such as walking or biking.

The renovation at Circle Center represents a thoughtful reinvestment into an important site on the island. This proposed development will generate renewed economic activity, offer essential neighborhood-serving retail, and reflect a commitment to sustainability and community.

Sincerely,



David Zelaya
Senior Associate

Hiscutt & Associates, Inc. • 3625 Brookside Parkway • Suite 395 • Alpharetta, GA 30022

A Georgia Corporation

FLA #AA 0002835

**70 Pope Avenue
Response to DRB Comments
July 22, 2025
DRB-000481-2025**

Conceptual Review Meeting on 6/10/25
Responses to Comments - provided on 7/11/25

Each original comment is followed by our response.

1. The Jocular Green color for the lap siding on the shops is not on the grocer. The color just doesn't work.

The color has been replaced by the color, SW #6219 "Rain", as shown on the updated material board and colored elevations.

2. Stucco 4 - Highly Reflective White - needs to be toned down.

The color has been replaced by the color, SW #7014 "Eider White", as shown on the updated material board and colored elevations.

3. What is the color of the metal louvers ?

The metal louvers are prefinished to be "Dark Bronze."

4. No reflective metal surfaces - use a different color metal roof

The color has been replaced by the color "Musket Gray" as shown on the updated material board and colored elevations. We would like to match the metal roof color of the building located at the park across the street.

5. The metal roof color at the shops does not tie-in with the metal roof color at the grocer. They should work better together.

The metal roofing panel color are now all the same throughout the shopping center, "Musket Gray."

6. The grocer and the shops feel like two separate projects. Elements and details need to tie together better.

We added some of the same design elements and materials at both Grocer and shops to tie them together. We have provided overall elevations which include the Grocer and the shops so that you may see how they are tied together.

7. The side of the development facing the park is a key component of the project as it's the first thing people see when coming from that area. There needs to be more attention spent on that elevation.

The side elevation has been updated to show the actual side elevation for the shops. The materials used on the shops have been introduced to cover some of the Grocer side elevation. Please refer to sheet PR-2.2.

8. The end elements defining the grocer frontage are not in keeping with the overall design.

The end elements have added metal hip roofs to tie them better with the other sloped roofs in the shopping center.

9. Integrate the materials from shops to grocer better.

We have changed a few of the materials on the Grocer to those that are used on the shops.

10. Need to show the entire elevation in addition to the more detailed elevations. Difficult to understand the full picture.


We have provided overall elevations on sheet PR-2.0 which include the Grocer and the shops so that you may see how they are tied together.

11. Need to do more with the shops renovation.

We have created a more decorative cornice for the shops parapet and introduced a framed canopy to help break up the shops metal roof. We have also changed a few of the colors and materials along the sign band and canopy columns. Please refer to sheet PR-4.0.

**70 Pope Avenue
Plan Set
July 22, 2025
DRB-000481-2025**




Drawing name: K:\CHA LDE\1019942 Brixmor\004 - Circle Center HHI\02 - DWG\ParSheets\C1-00 - EX COND AND DEMO PLAN.dwg C1-00 EXISTING CONDITIONS AND DEMOLITION PLAN Jul 08, 2025 3:51pm by: Olivia.Tice


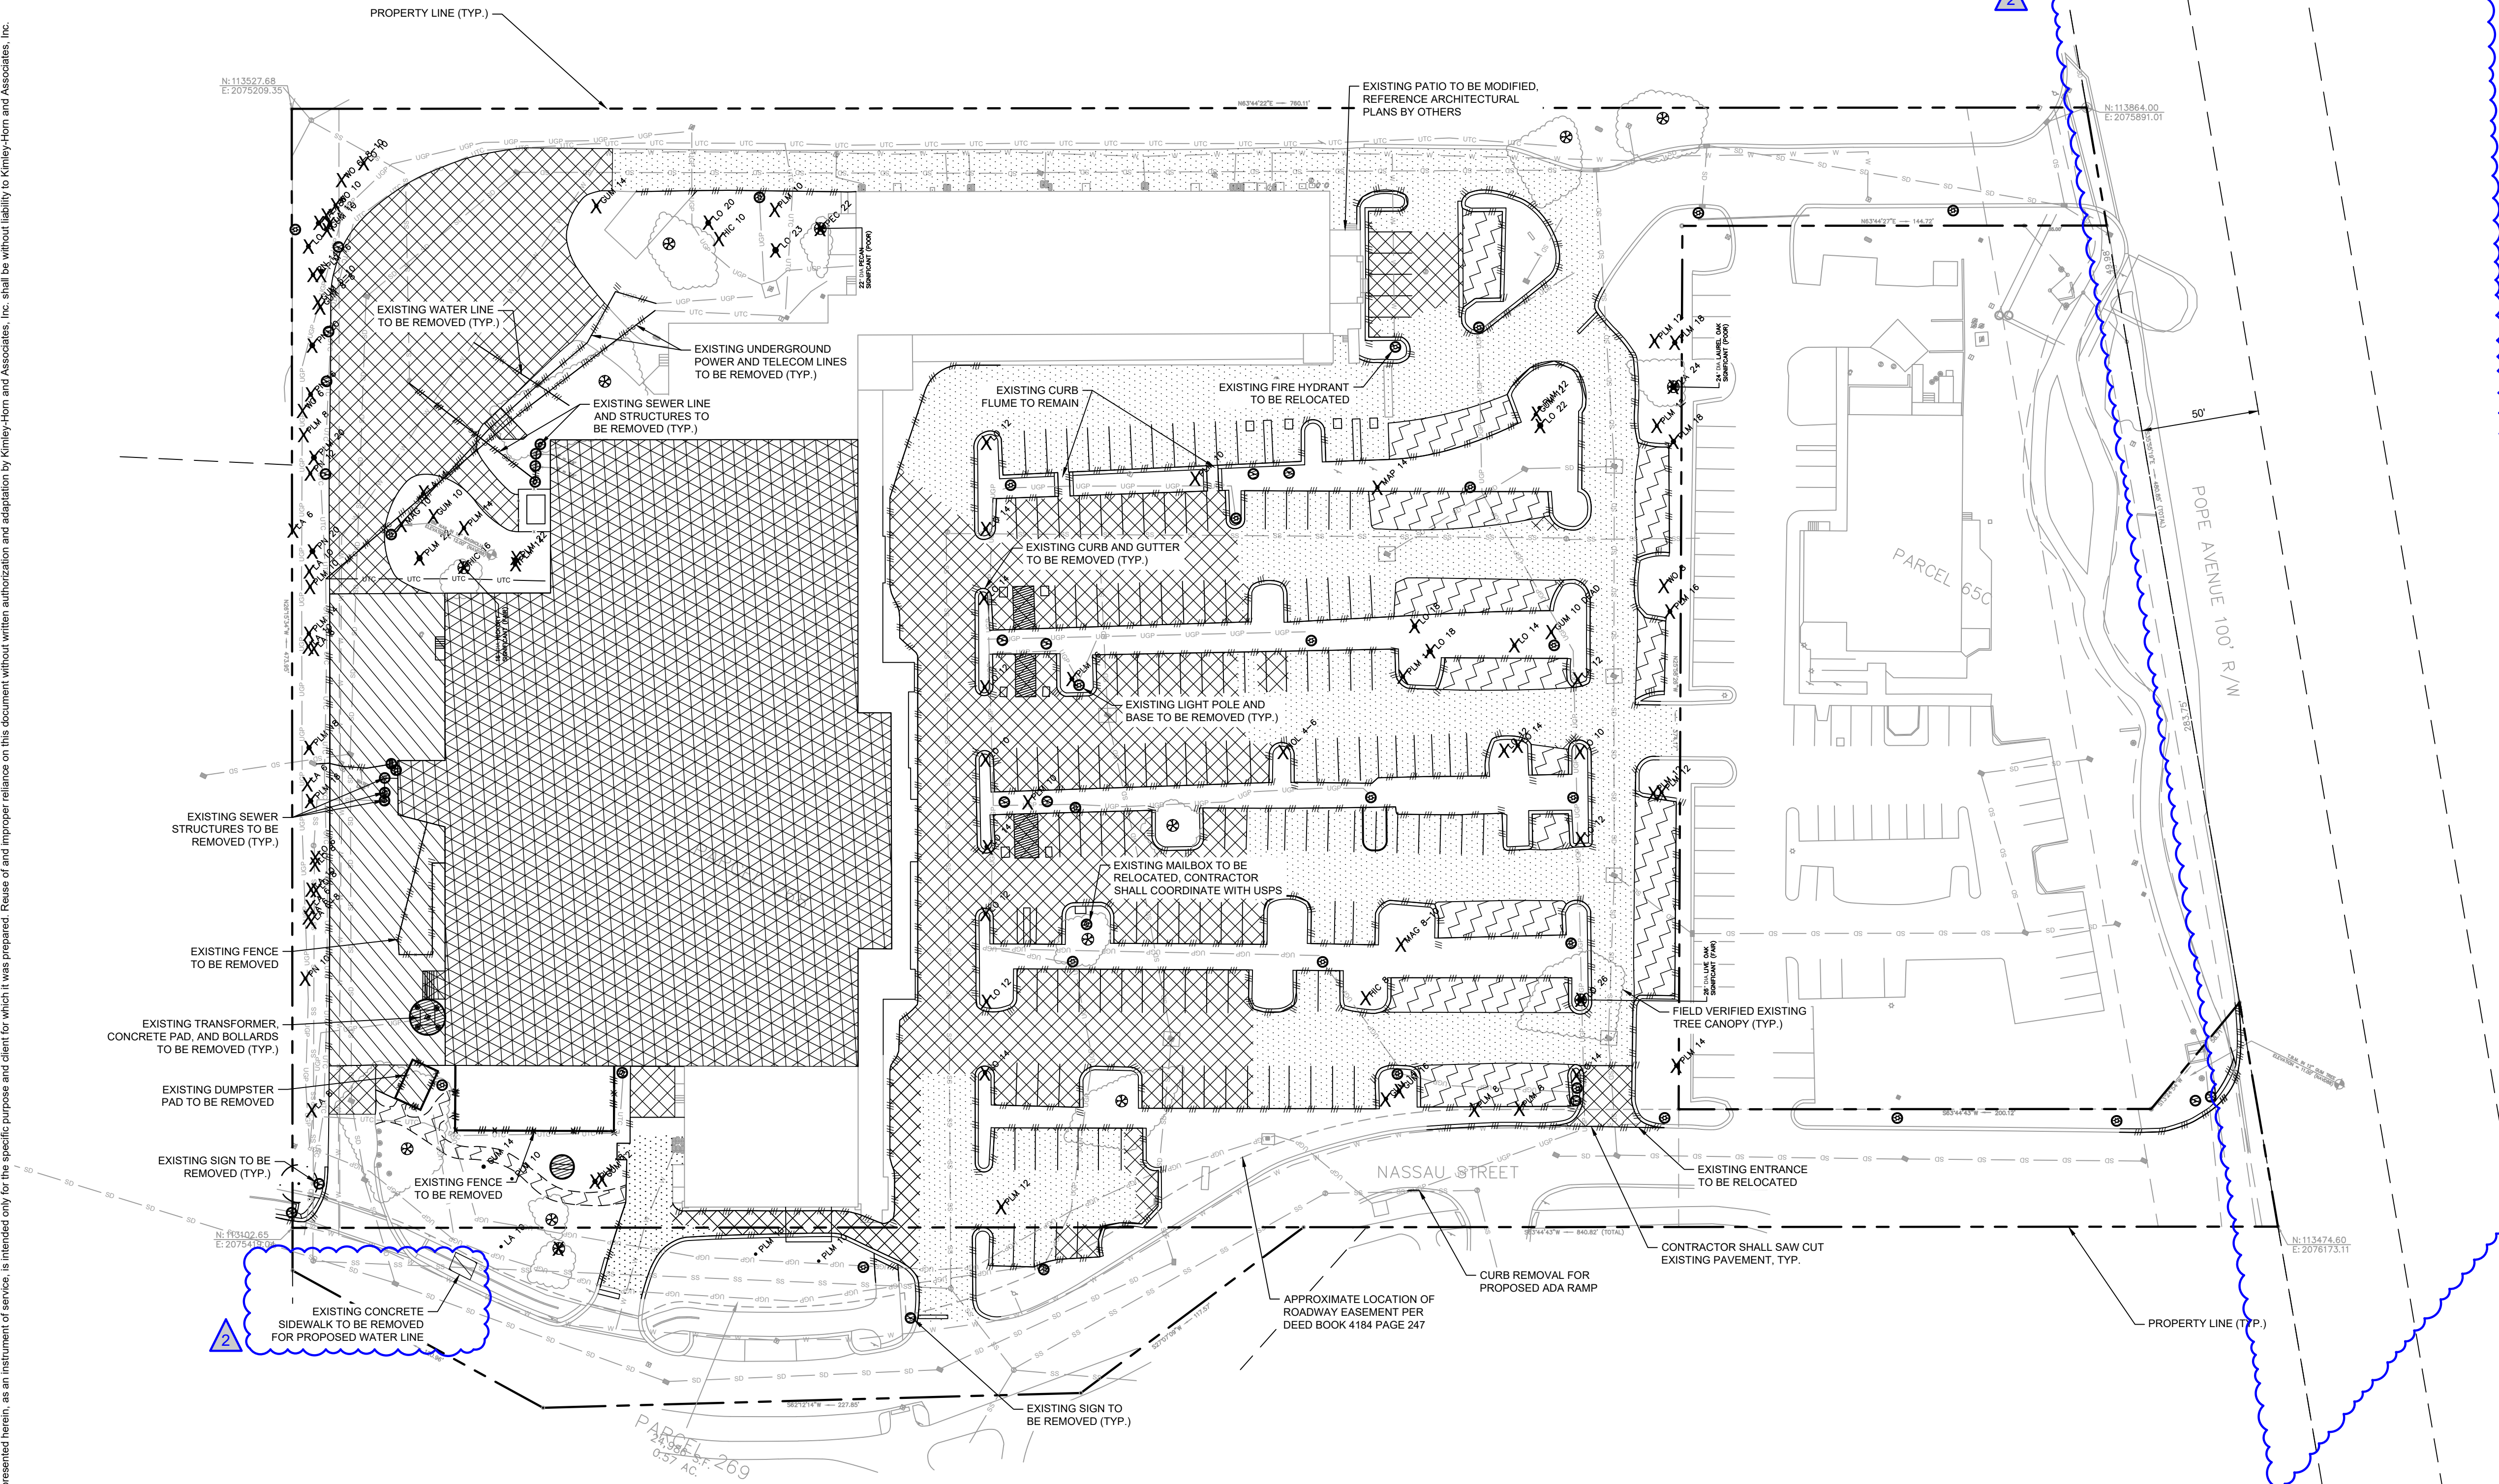


EXISTING CONDITIONS AND
DEMOLITION NOTES:


1. EXISTING CONDITIONS SHOWN HEREON ARE FROM A SURVEY FILE PROVIDED BY NANDINA INC. d.b.a. SEA ISLAND LAND SURVEY, INC. DATED 05/08/2024.
2. UTILITIES MAY EXIST WHICH ARE NOT SHOWN ON THE PLANS. THE CONTRACTOR SHALL BE RESPONSIBLE FOR CONTACTING ALL UTILITY COMPANIES HAVING UTILITIES WITHIN OR ADJACENT TO THE WORK AREA. THE CONTRACTOR SHALL HAVE THE UTILITIES FIELD LOCATED AND COORDINATE WITH THE UTILITY COMPANIES TO HAVE CONFLICTS RELOCATED WHEN NECESSARY OR ADAPTED FOR TIE-INS.
3. WHERE EXISTING RUNOFF LEAVES THE SITE IN A SHEET FLOW CONDITION, RUNOFF SHALL LEAVE THE SITE IN A SHEET FLOW CONDITION AFTER DEVELOPMENT.
4. RECEIPT OF ALL PERMITS AND APPROVALS IS REQUIRED BEFORE ANY CONSTRUCTION ACTIVITY.
5. EXISTING SOIL SERIES IS Fb FOR ENTIRE DISTURBED AREA.
6. TREES TO REMAIN MUST BE PROTECTED DURING DEMOLITION AND CONSTRUCTION PHASE. REFERENCE TREE PROTECTION AND REPLACEMENT PLANS FOR TREE REMOVAL AND PROTECTION.
7. CONSTRUCTION FENCING OR SILT FENCE SHALL NOT OBSTRUCT TRAFFIC FLOW ON EXISTING STREETS UNLESS CLOSURE PERMIT IS OBTAINED.
8. CONTRACTOR SHALL CONTROL DUST LEAVING THE SITE DURING DEMOLITION AND CONSTRUCTION.
9. CONTRACTOR SHALL COORDINATE UTILITY DEMOLITION AND RELOCATION WITH APPROPRIATE UTILITY PROVIDER.
10. CONTRACTOR SHALL PROTECT SURROUNDING BUILDING UTILITY SERVICES DURING CONSTRUCTION AND COORDINATE ALL SERVICE IMPACTS WITH OWNER.
11. NO GRADED SLOPE SHALL EXCEED 3H:1V.
12. THE PROJECT SITE DOES LIE WITHIN A 100 YEAR FLOOD HAZARD AREA PER FIRM PANEL 45013C0444G DATED 03/23/2021.
13. CONTRACTOR SHALL MAINTAIN AN ADA COMPLIANT PEDESTRIAN PATH ALONG THE ADJACENT STREET FRONTAGE THROUGHOUT CONSTRUCTION.
14. CONTRACTOR SHALL FOLLOW ALL PROCEDURES AND RECOMMENDATIONS FROM ENVIRONMENTAL ASSESSMENTS PROVIDED BY THE OWNER.
15. CONTRACTOR SHALL PREPARE A PROJECT NOTIFICATION FOR ASBESTOS RENOVATION, ENCAPSULATION, OR DEMOLITION FORM AND SUBMIT TO THE EPD ASBESTOS PROGRAM 10 DAYS PRIOR TO DEMOLITION ACTIVITIES. FORM SHALL BE PREPARED AND ASBESTOS STUDY COMPLETED TO MEET EPD AND LOCAL REQUIREMENTS.
16. CONTRACTOR SHALL COORDINATE WITH THE ELECTRIC PROVIDER TO REMOVE THE SITE LIGHTING.


DEMOLITION LEGEND:

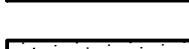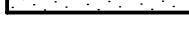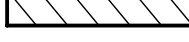- | | |
|---|--|
|  | REMOVE EXISTING OBJECT |
|  | REMOVE EXISTING STRUCTURE |
|  | REMOVE EXISTING ASPHALT PAVEMENT |
|  | MILL AND OVERLAY EXISTING ASPHALT |
|  | REMOVE EXISTING CONCRETE PAVEMENT |
|  | REMOVE EXISTING GRAVEL |
|  | REMOVE EXISTING UTILITIES, FENCING, CURB & GUTTER, & WALLS |
| X | REMOVE EXISTING TREES / BUSHES |

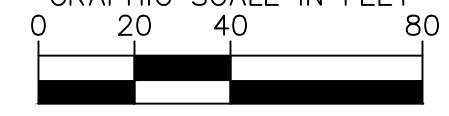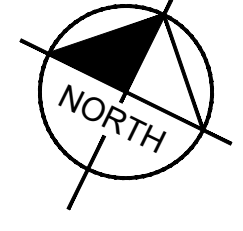

PROJECT: CIRCLE CENTER HHI REDEVELOPMENT 70 POPE AVENUE, HILTON HEAD ISLAND, SC 29928 TITLE: EXISTING CONDITIONS AND DEMOLITION PLAN	DATE	01/23/2025
	PROJECT NO.	019842004
	SHEET NUMBER	C1-00
	CLIENT: BRE RETAIL RESIDUAL CIRCLE CENTER OWNERS LLC 1003 HOL COMB WOODS PARKWAY, ROSWELL, GA 30076 PHONE: (770) 360-8429	
	SCALE: AS SHOWN DRAWN BY: OGT DESIGNED BY: OGT CHECKED BY: CW	

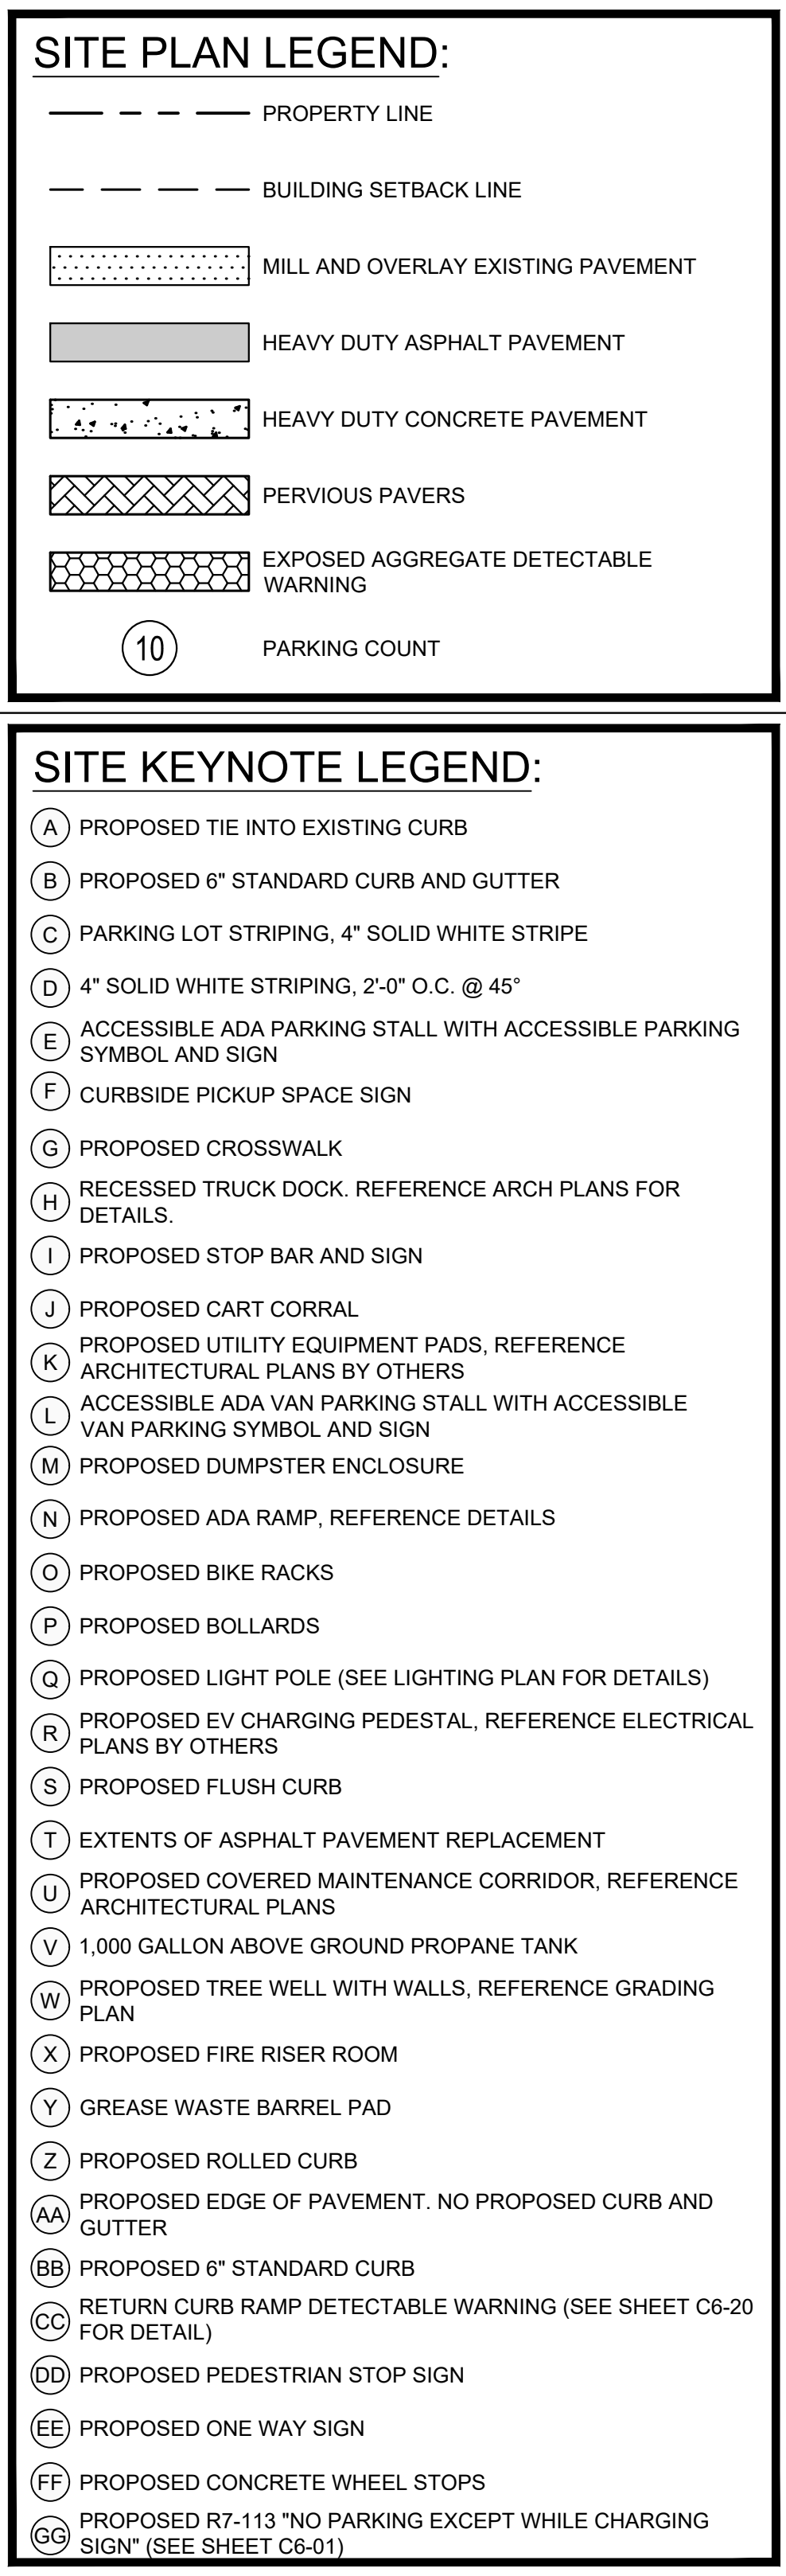

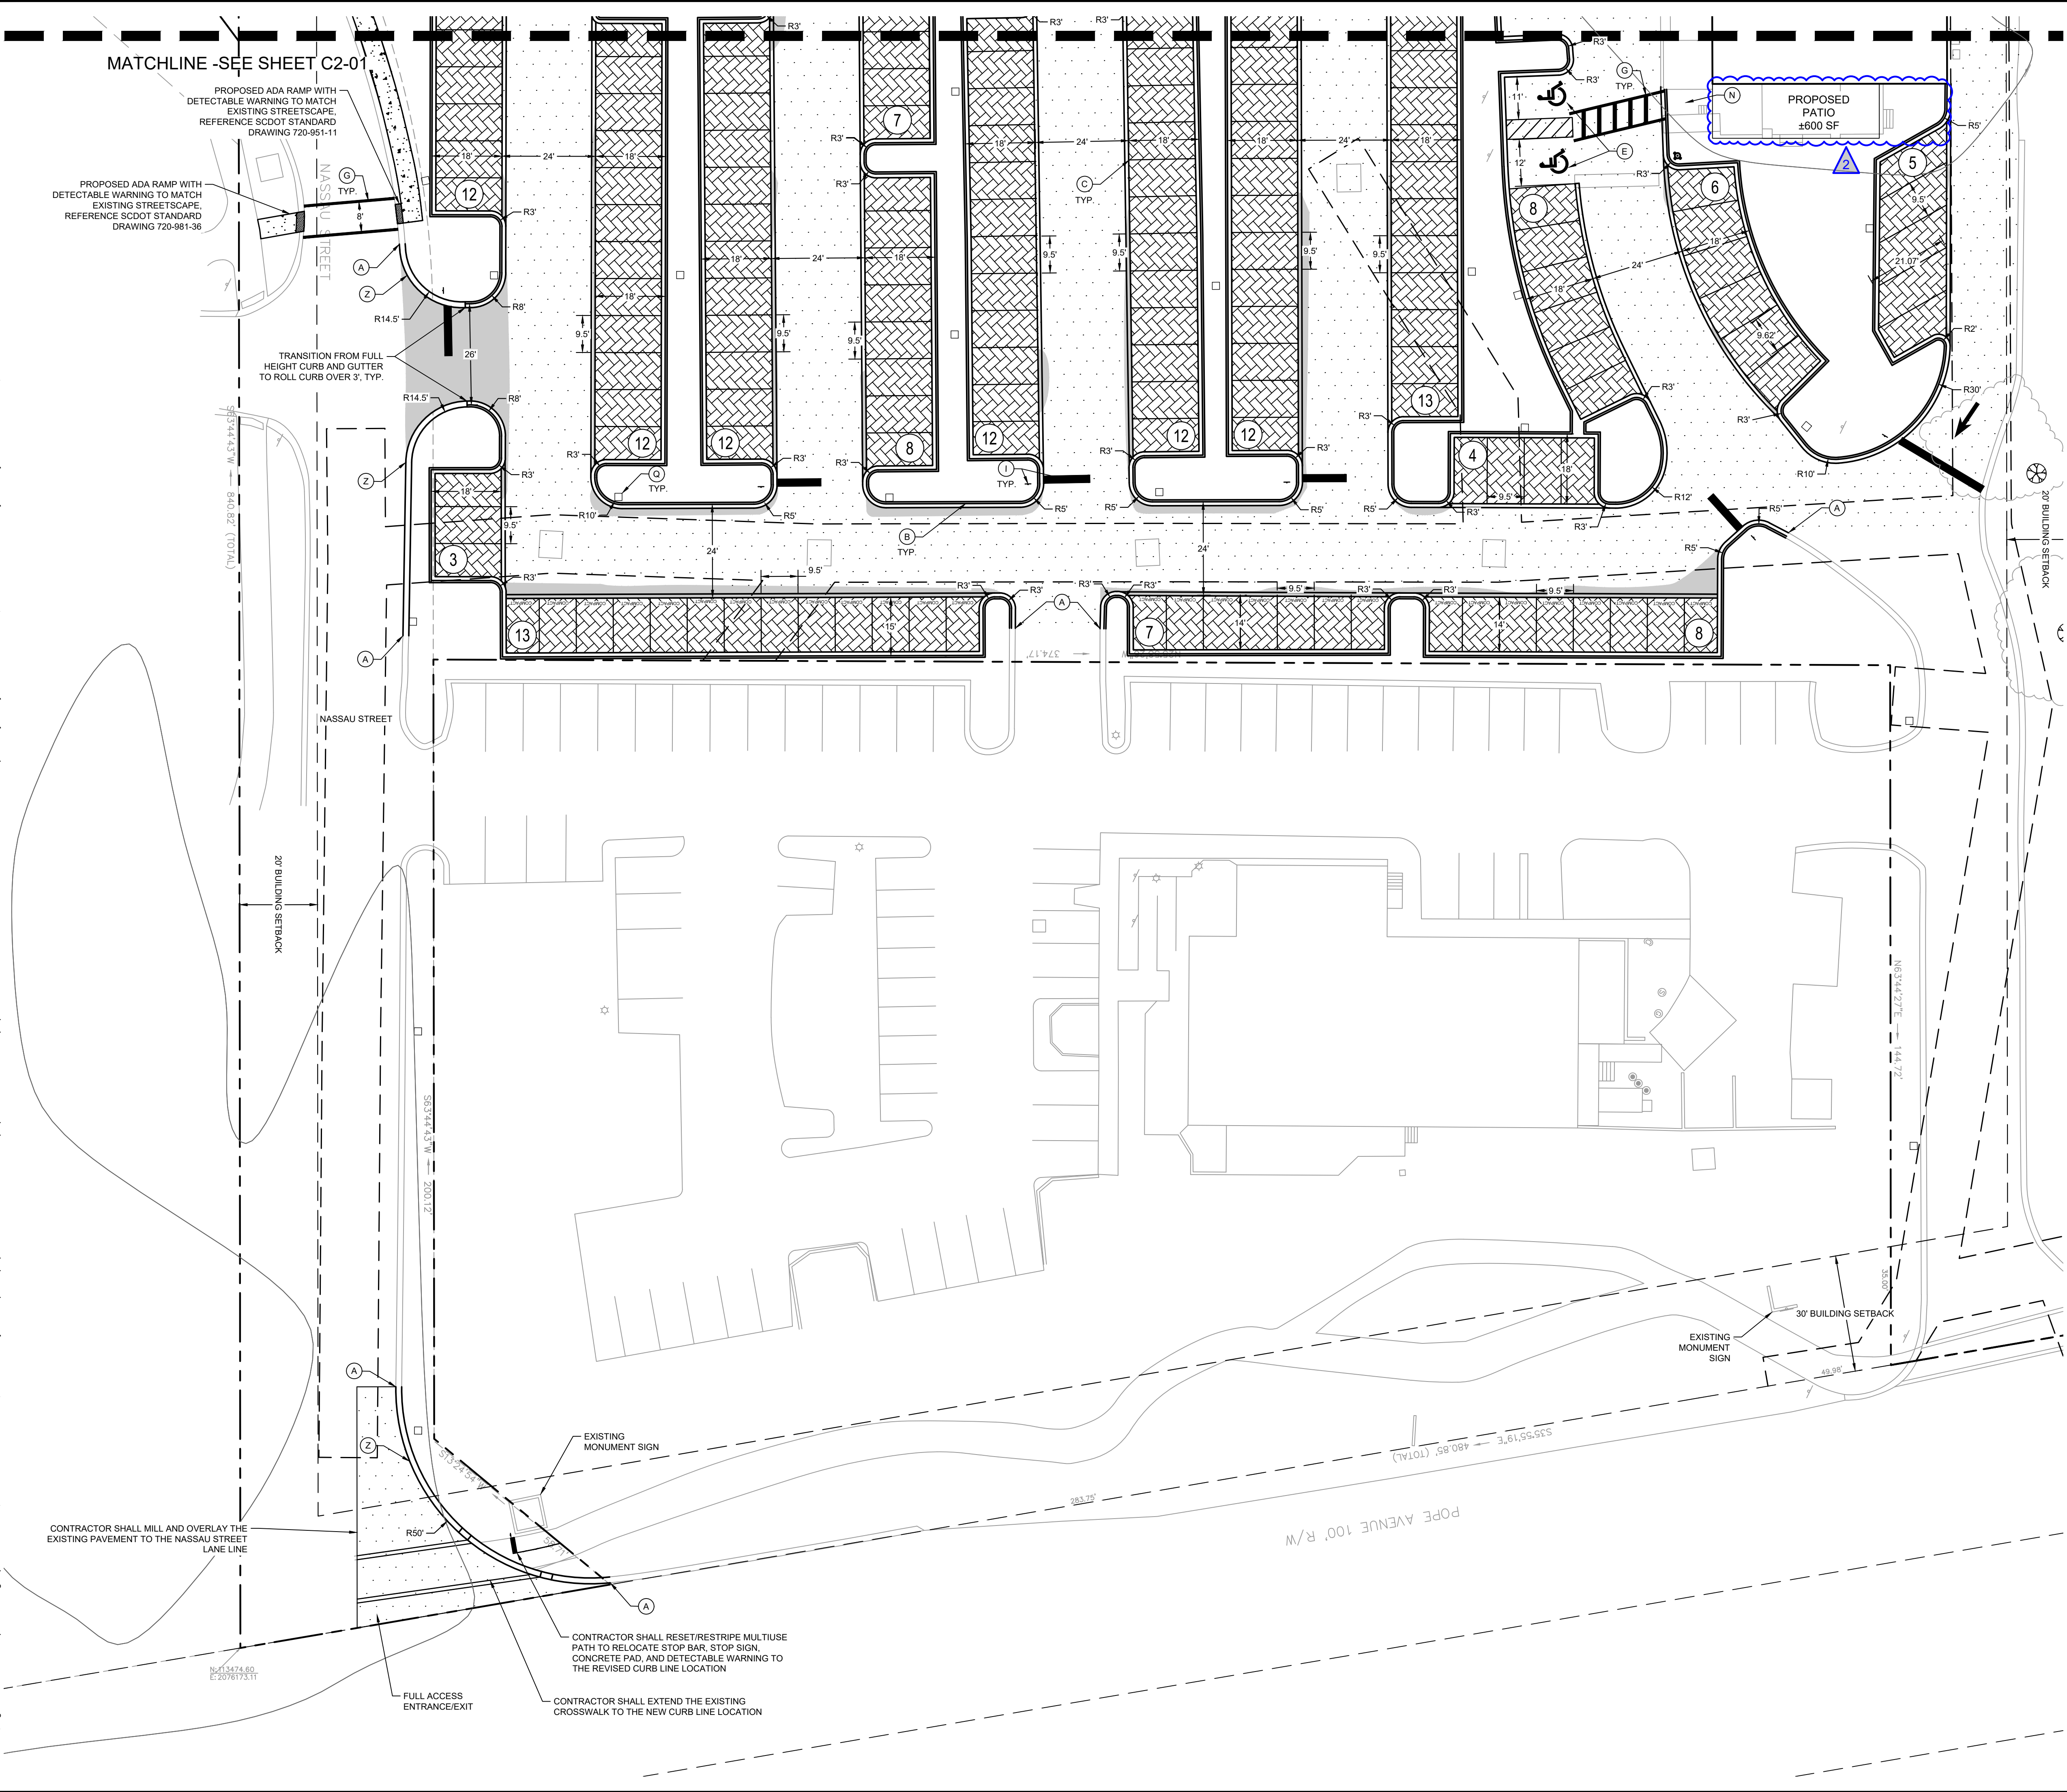


SITE PLAN LEGEND:

- PROPERTY LINE
- BUILDING SETBACK LINE
- MILL AND OVERLAY EXISTING PAVEMENT
- HEAVY DUTY ASPHALT PAVEMENT
- HEAVY DUTY CONCRETE PAVEMENT
- PERVIOUS PAVERS
- EXPOSED AGGREGATE DETECTABLE WARNING
- PARKING COUNT

SITE KEYNOTE LEGEND:

- PROPOSED TIE INTO EXISTING CURB
- PROPOSED 6" STANDARD CURB AND GUTTER
- PARKING LOT STRIPING, 4" SOLID WHITE STRIPE
- 4" SOLID WHITE STRIPING, 2'-0" O.C. @ 45°
- ACCESSIBLE ADA PARKING STALL WITH ACCESSIBLE PARKING SYMBOL AND SIGN
- CURBSIDE PICKUP SPACE SIGN
- PROPOSED CROSSWALK
- RECESSED TRUCK DOCK. REFERENCE ARCH PLANS FOR DETAILS.
- PROPOSED STOP BAR AND SIGN
- PROPOSED CART CORRAL
- PROPOSED UTILITY EQUIPMENT PADS, REFERENCE ARCHITECTURAL PLANS BY OTHERS
- ACCESSIBLE ADA VAN PARKING STALL WITH ACCESSIBLE VAN PARKING SYMBOL AND SIGN
- PROPOSED DUMPSTER ENCLOSURE
- PROPOSED ADA RAMP, REFERENCE DETAILS
- PROPOSED BIKE RACKS
- PROPOSED BOLLARDS
- PROPOSED LIGHT POLE (SEE LIGHTING PLAN FOR DETAILS)
- PROPOSED EV CHARGING PEDESTAL, REFERENCE ELECTRICAL PLANS BY OTHERS
- PROPOSED FLUSH CURB
- EXTENTS OF ASPHALT PAVEMENT REPLACEMENT
- PROPOSED COVERED MAINTENANCE CORRIDOR, REFERENCE ARCHITECTURAL PLANS
- 1,000 GALLON ABOVE GROUND PROPANE TANK
- PROPOSED TREE WELL WITH WALLS, REFERENCE GRADING PLAN
- PROPOSED FIRE RISER ROOM
- GREASE WASTE BARREL PAD
- PROPOSED ROLLED CURB
- PROPOSED EDGE OF PAVEMENT, NO PROPOSED CURB AND GUTTER
- PROPOSED 6" STANDARD CURB
- RETURN CURB RAMP DETECTABLE WARNING (SEE SHEET C6-20 FOR DETAIL)
- PROPOSED PEDESTRIAN STOP SIGN
- PROPOSED ONE WAY SIGN
- PROPOSED CONCRETE WHEEL STOPS
- PROPOSED R7-113 "NO PARKING EXCEPT WHILE CHARGING SIGN" (SEE SHEET C6-01)

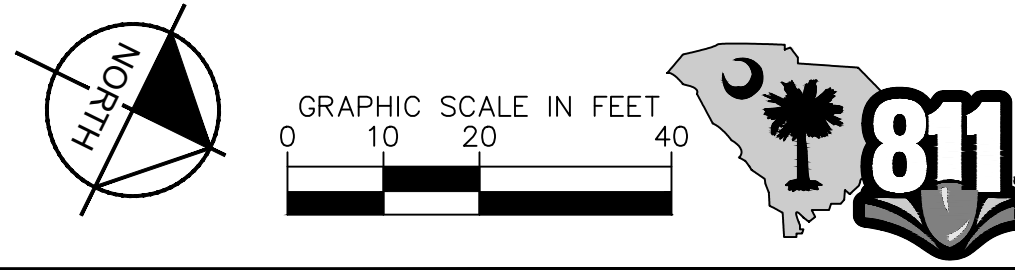

PROJECT:	CIRCLE CENTER HHI REDEVELOPMENT	DATE 01/23/2025	PROJECT NO. 019842004	SHEET NUMBER C2-02	CLIENT: BRE RETAIL RESIDUAL CIRCLE CENTER 1003 HILTON HEAD PARKWAY, ROSWELL, GA 30076 PHONE: (770) 360-8429	SCALE: AS SHOWN	<
----------	------------------------------------	--------------------	--------------------------	-----------------------	--	--------------------	--

© 2025 KIMLEY-HORN AND ASSOCIATES, INC.
1080 MORRISON DRIVE, SUITE 240
CHARLESTON, SOUTH CAROLINA 29403
PHONE (843) 737-6990
WWW.KIMLEY-HORN.COM

SCALE: AS SHOWN








DRAWN BY: OGT

DESIGNED BY: OGT



CHECKED BY: CW

CLIENT:

BRE RETAIL RESIDUAL CIRCLE
CENTER OWNERS LLC
1003 HOLCOMB WOODS PARKWAY,
ROSWELL, GA 30076
PHONE: (770) 360-8429

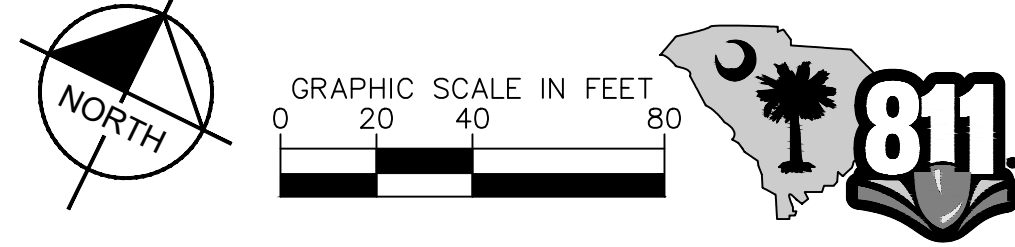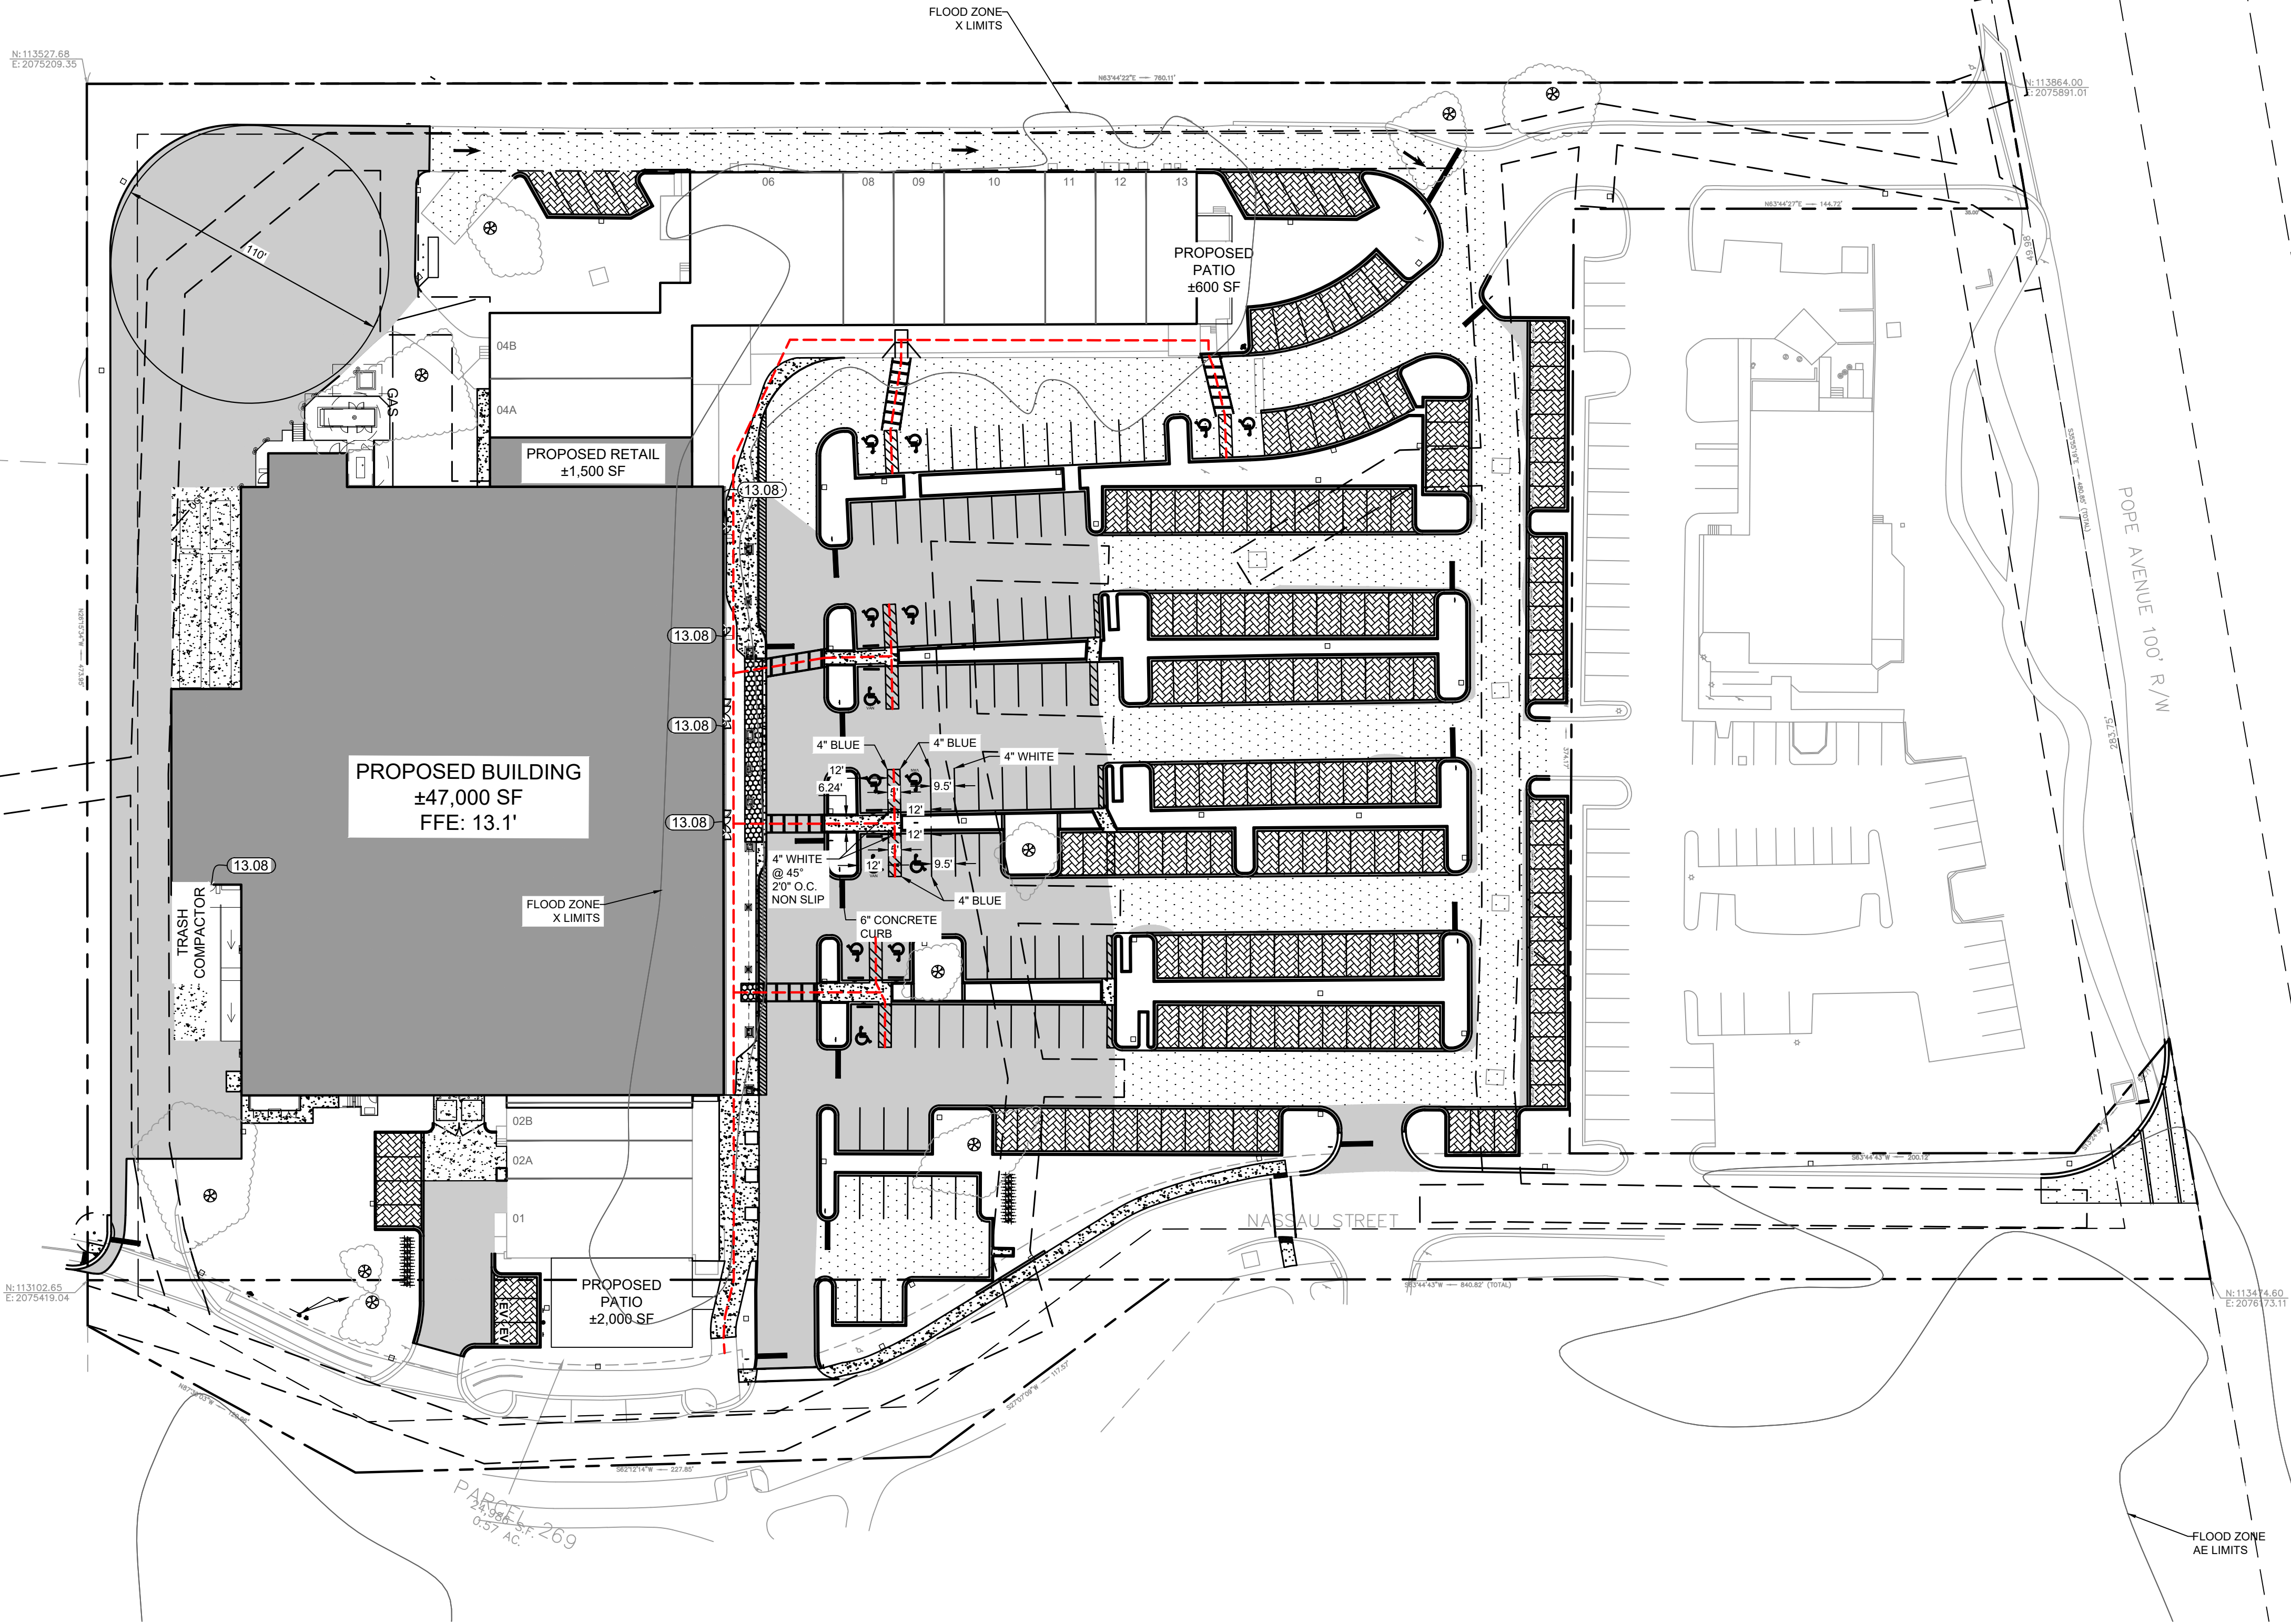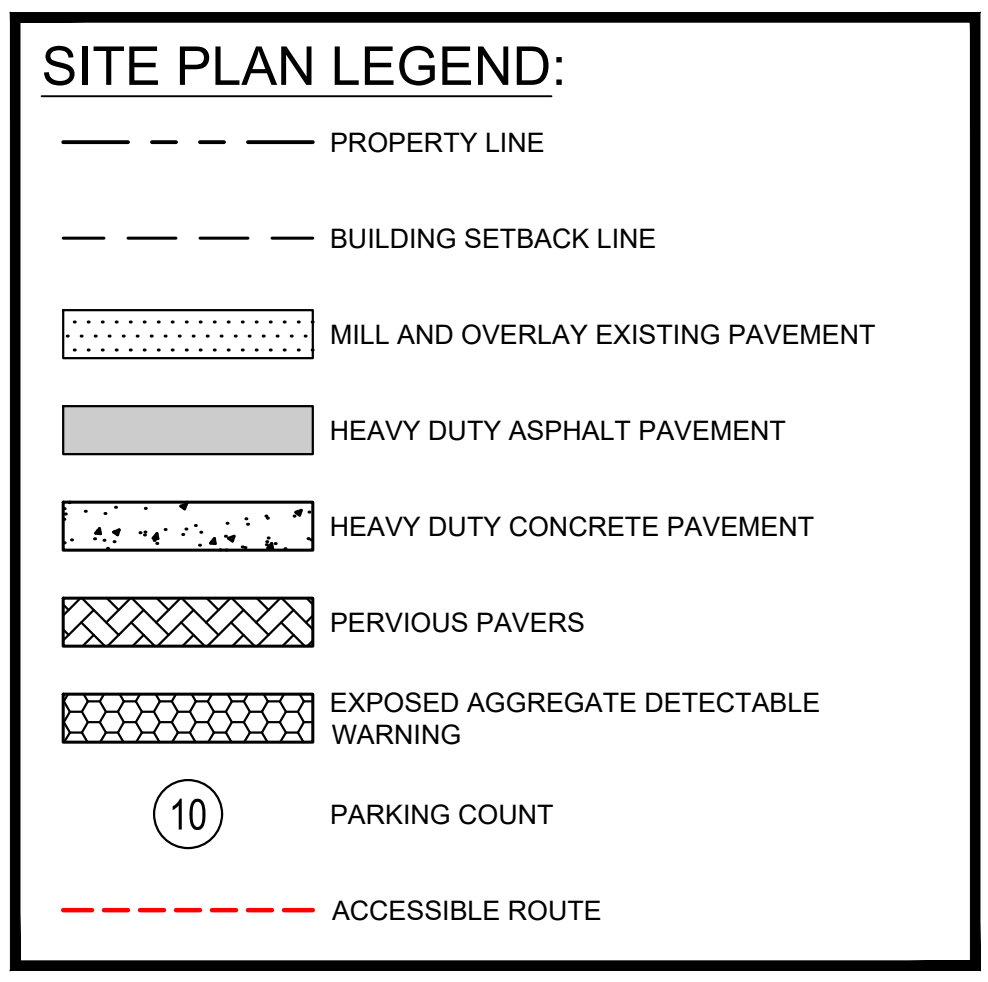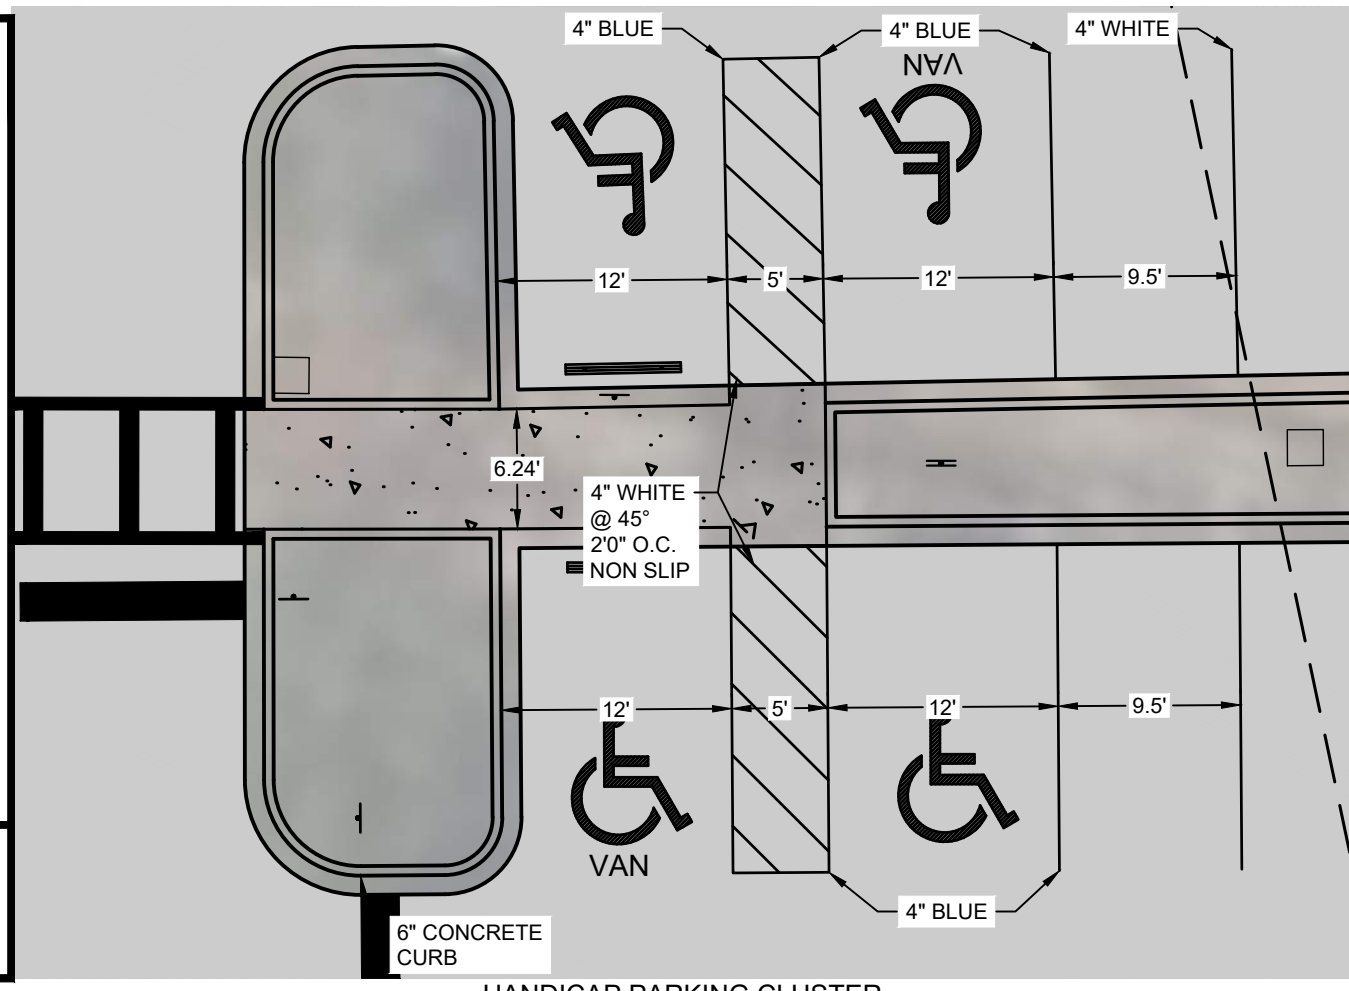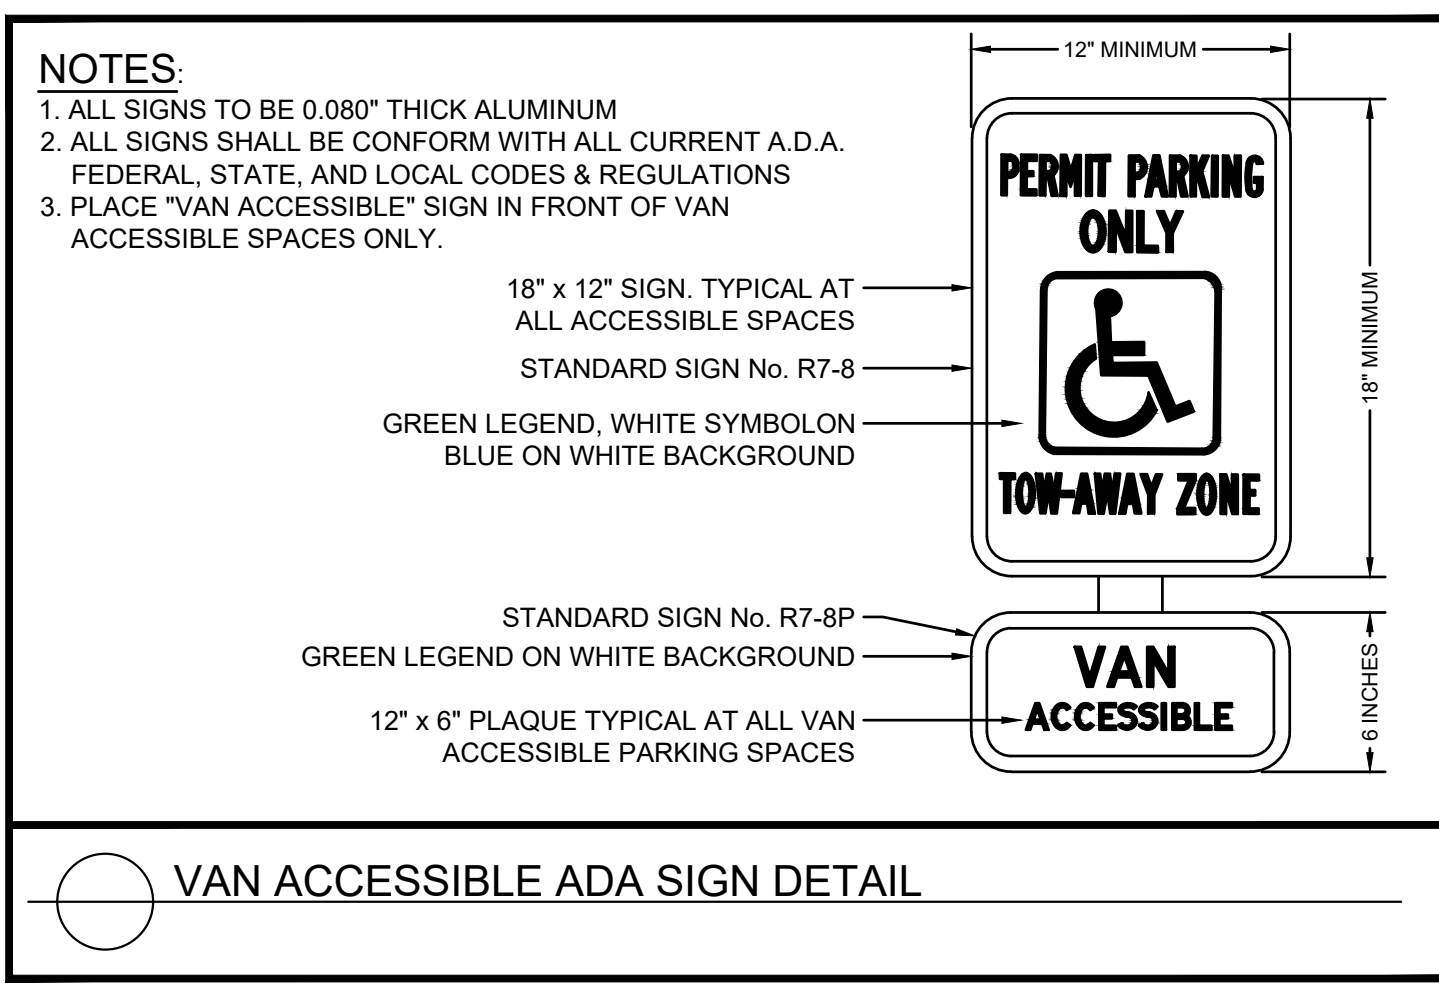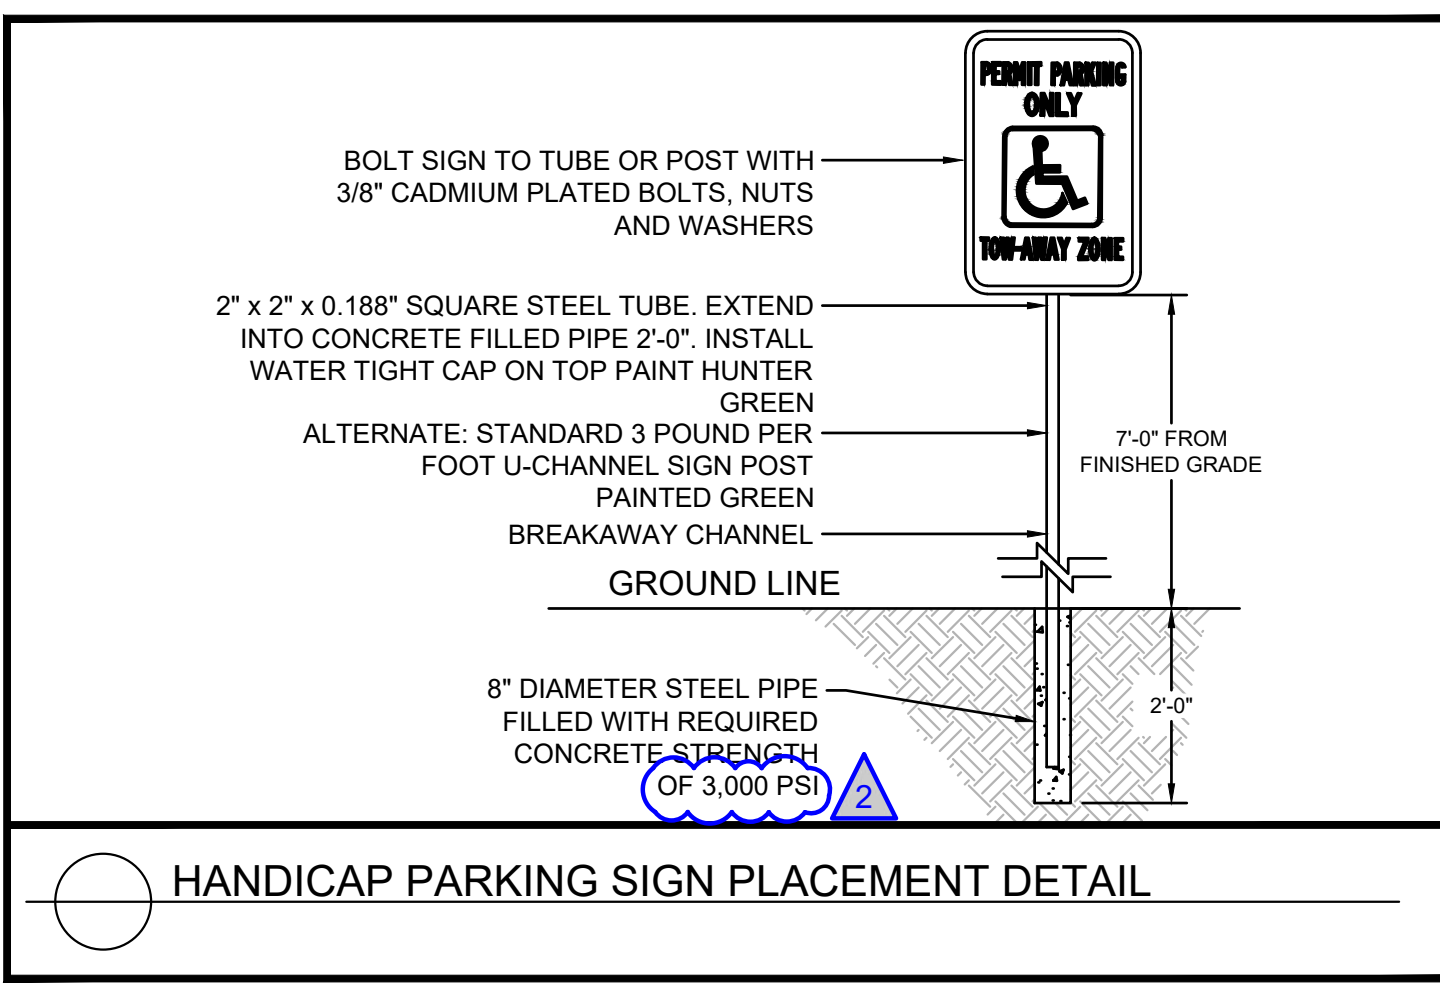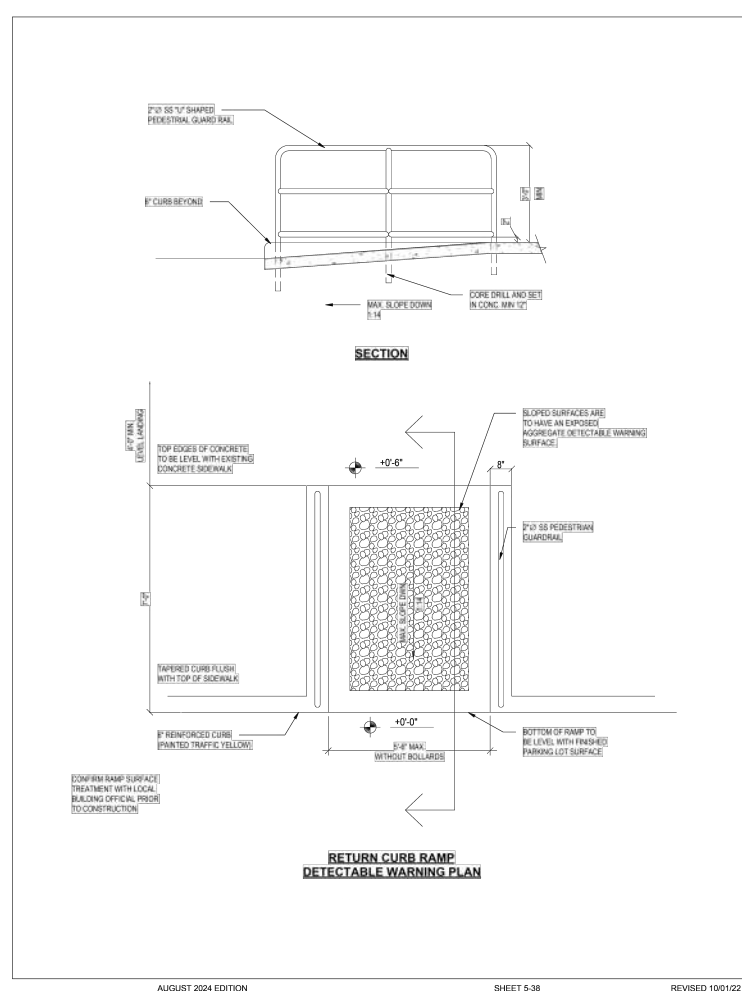

PROJECT: CIRCLE CENTER HHI REDEVELOPMENT 70 POPE AVENUE, HILTON HEAD ISLAND, SC 29928 TITLE: ACCESSIBLE ROUTE PLAN	CLIENT: BRE RETAIL RESIDUAL CIRCLE CENTER OWNERS LLC 1003 HOLCOMB PARKWAY, ROSWELL, GA 30076 PHONE: (770) 360-8429	SCALE: AS SHOWN DRAWN BY: OGT DESIGNED BY: OGT CHECKED BY: CW	SOUTH CAROLINA PROFESSIONAL ENGINEER No. 33735 CASEY W. WATKINS 07-02-25	SOUTH CAROLINA PROFESSIONAL LANDSCAPE ARCHITECT No. C00166 KIMLEY-HORN AND ASSOCIATES, INC. 07-02-25	KIMLEY-HORN AND ASSOCIATES, INC. © 2025 KIMLEY-HORN AND ASSOCIATES, INC. 1080 MORRISON DRIVE, SUITE 240 CHARLESTON, SOUTH CAROLINA 29403 PHONE (843) 737-6390 WWW.KIMLEY-HORN.COM	REVISIONS	DATE	BY
						2	01/23/2025	KHA
						1	04/30/2025	KHA
						0	01/23/2025	KHA
						0	01/23/2025	KHA

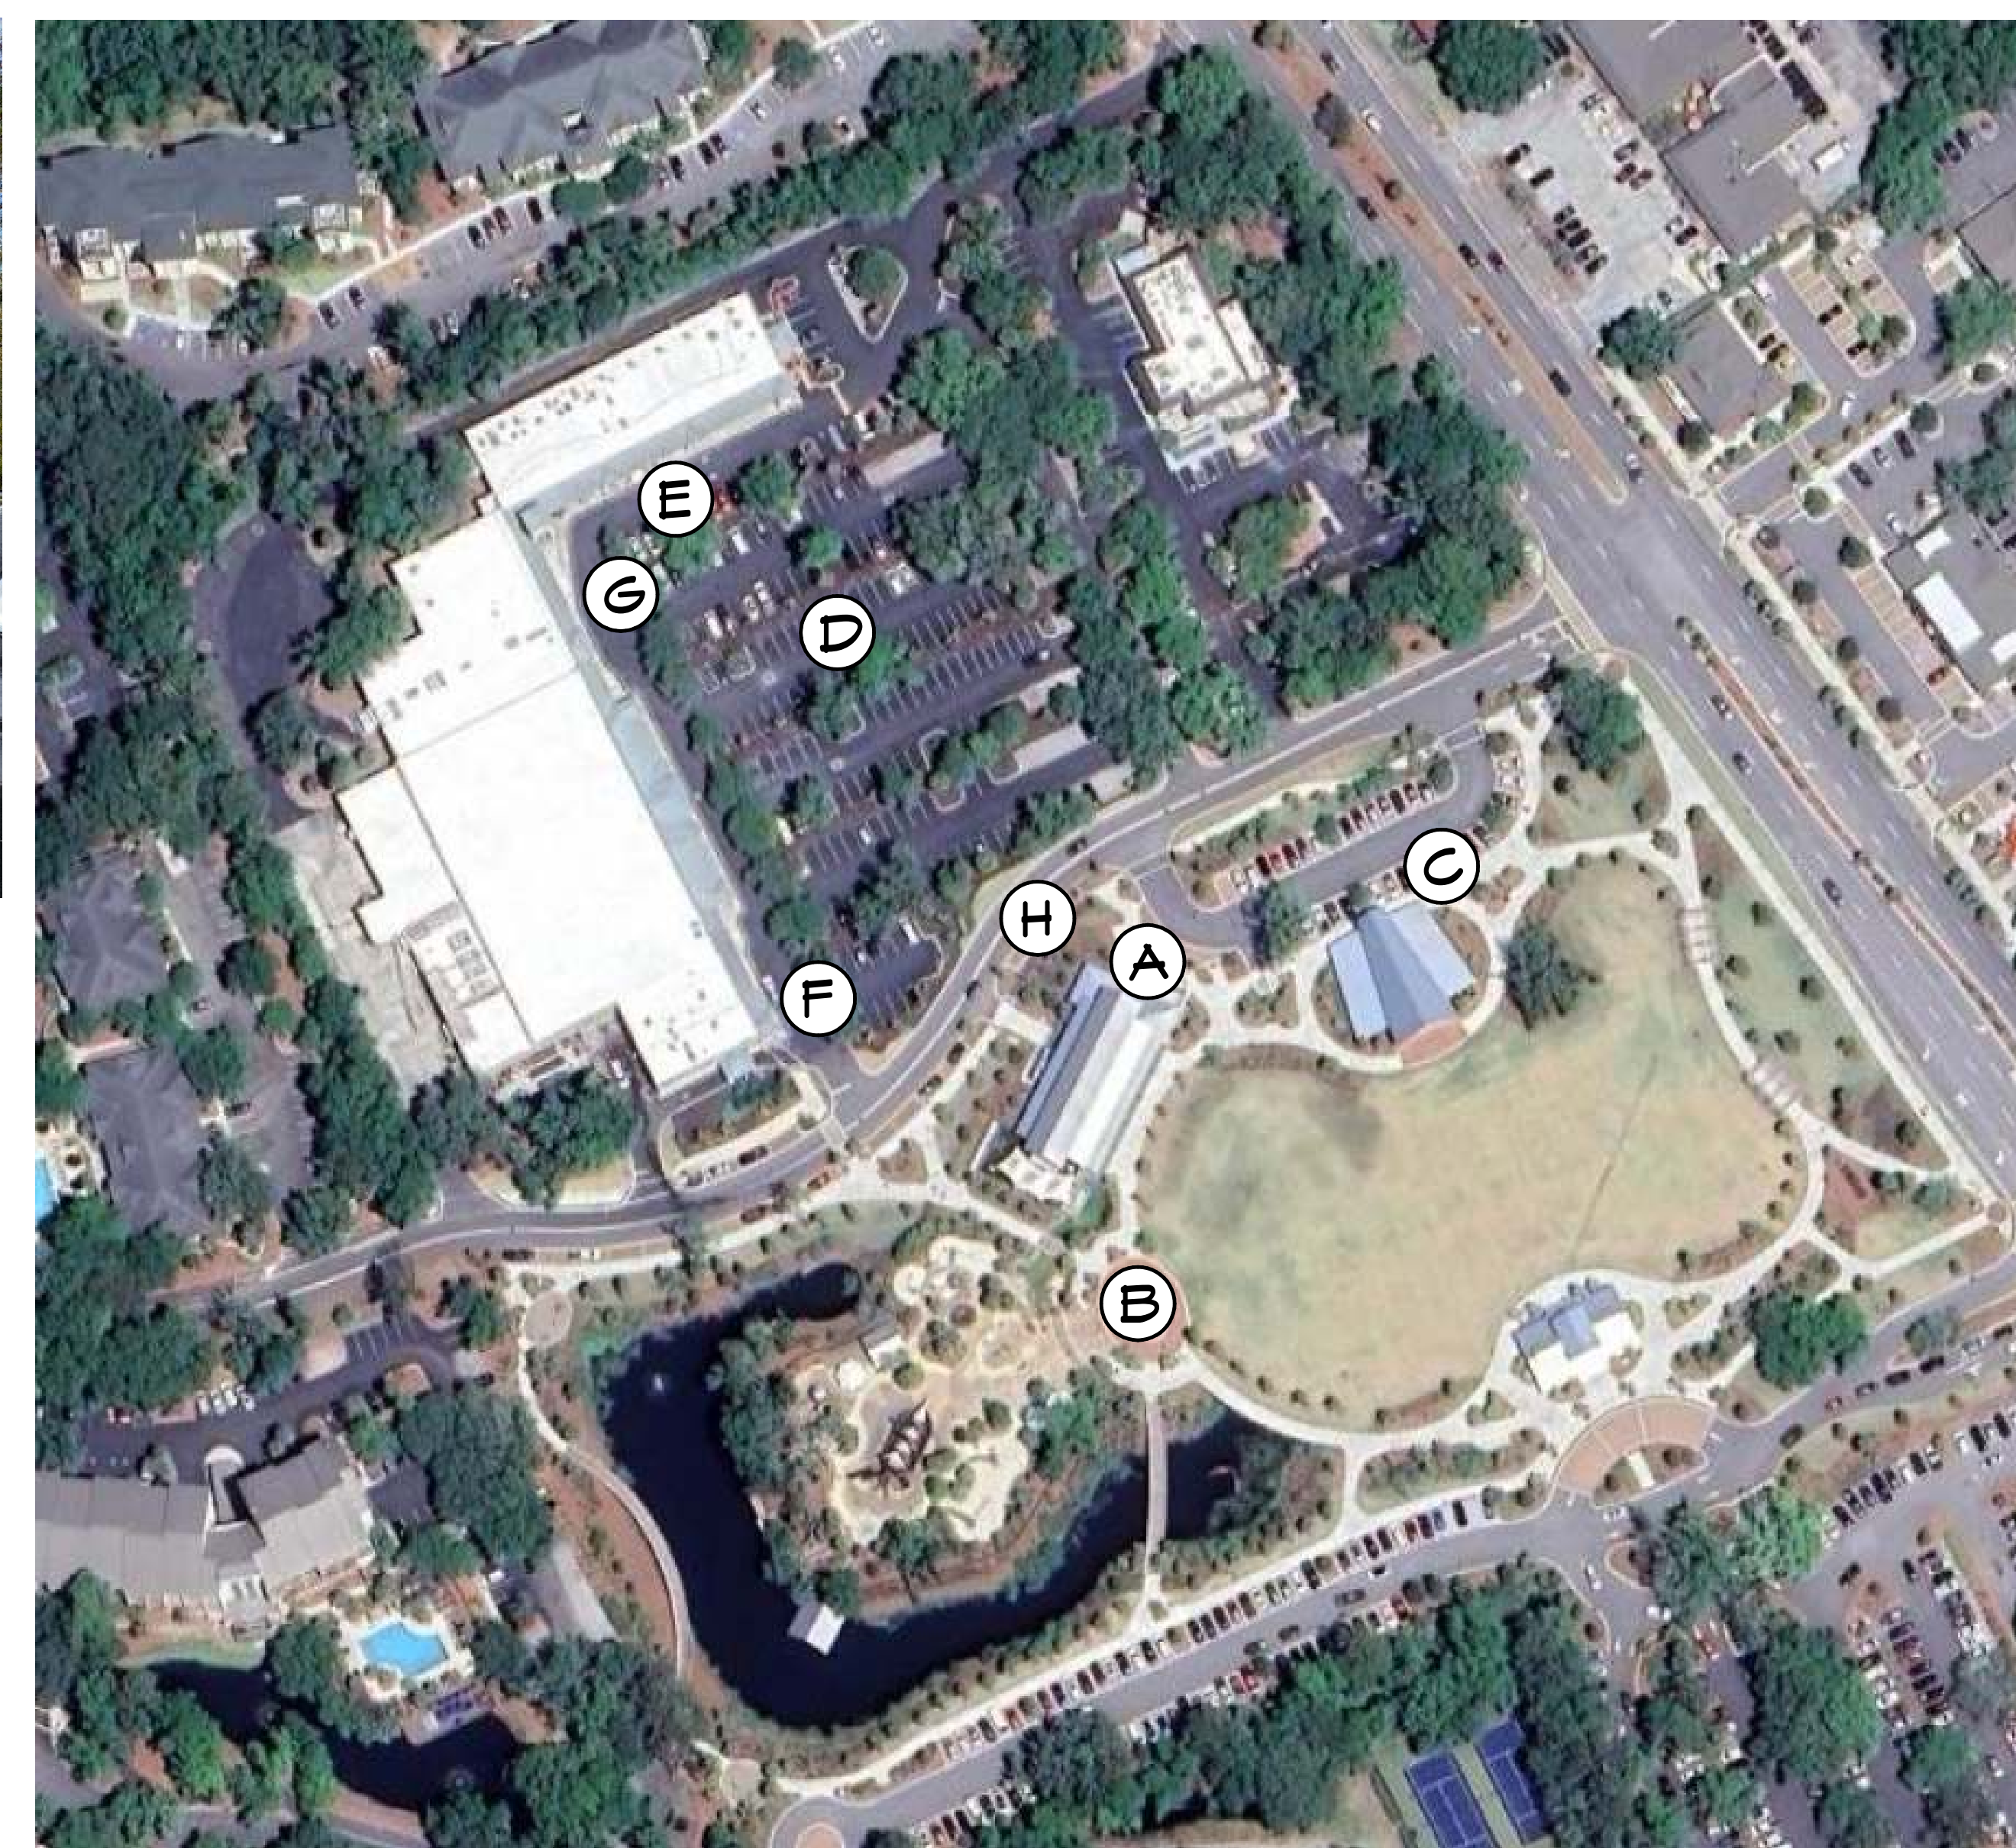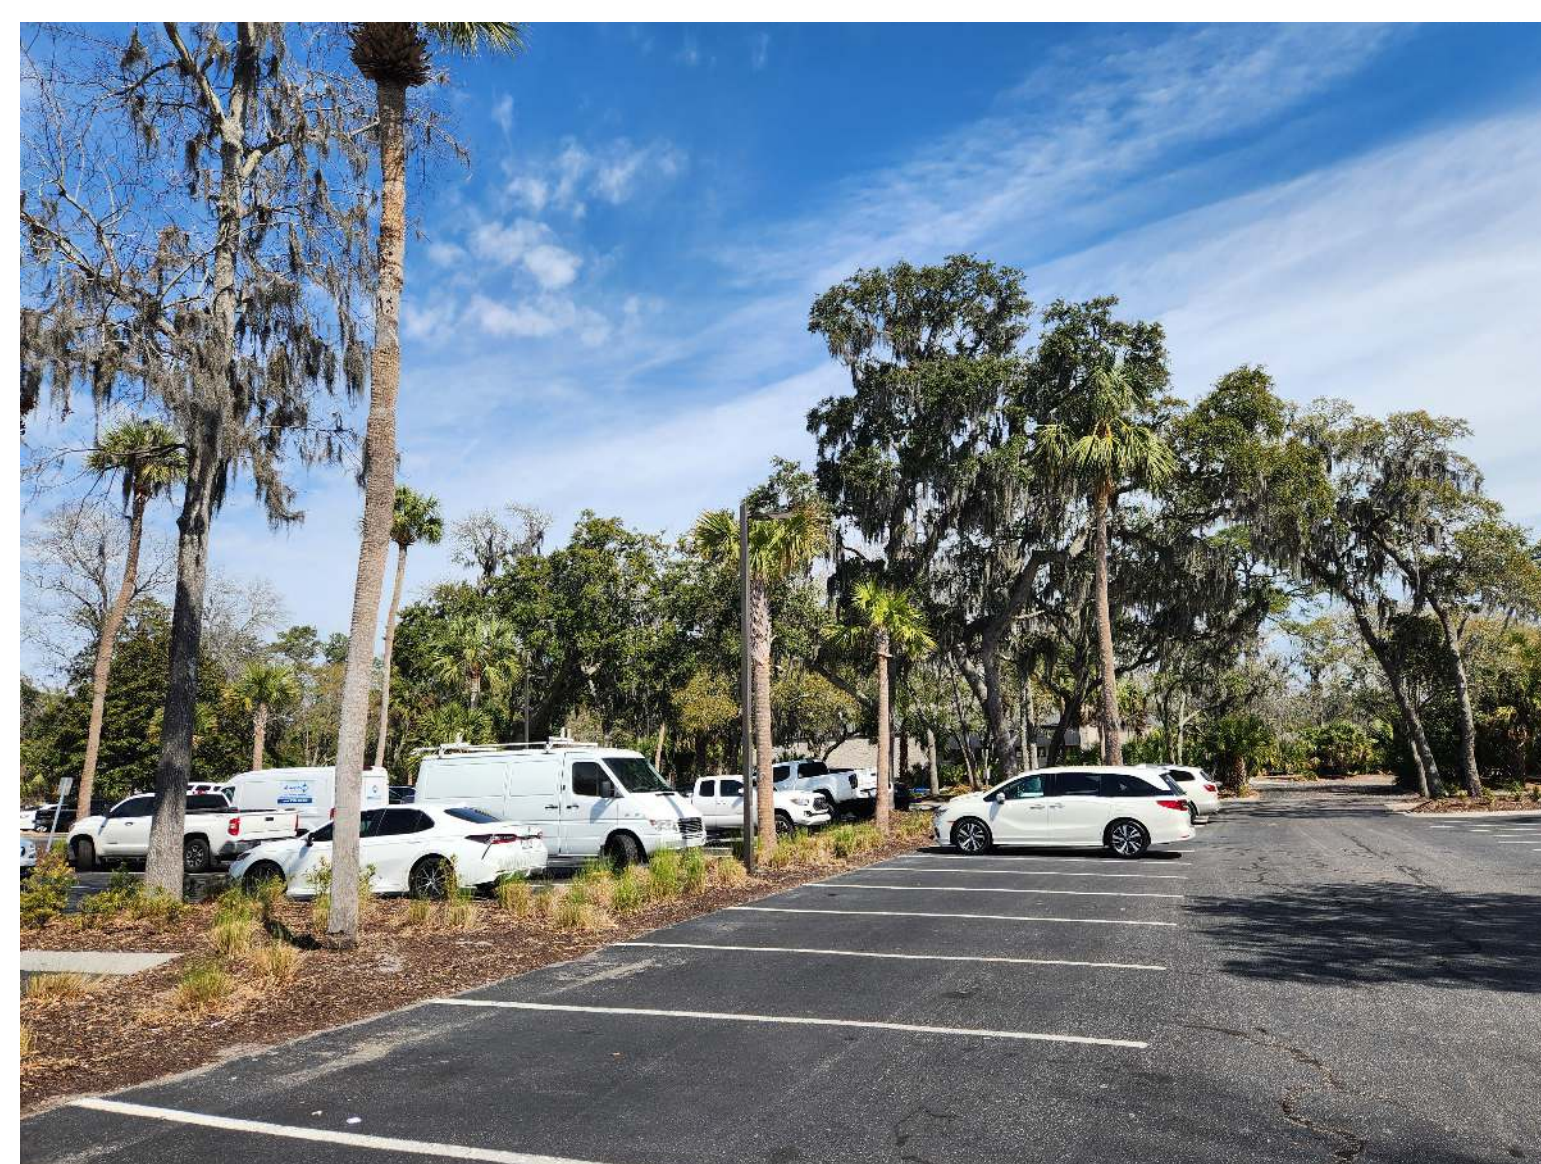

CONCEPTUAL RENDERING




BRIXMOR
Property Group

The drawings and images contained herein, including any proposed merchandising and pylon signage, are contemplated to represent design intent and concept only. They are presented at an illustrative level and only to convey overall vision of the project. All design assumptions may be re-evaluated as the project progresses to address stakeholder comments/approvals. Location of information center is subject to change.

CONCEPTUAL RENDERING

The drawings and images contained herein, including any proposed merchandising and pylon signage, are contemplated to represent design intent and concept only. They are presented at an illustrative level and only to convey overall vision of the project. All design assumptions may be re-evaluated as the project progresses to address stakeholder comments/approvals. Lastly, the information contained within these documents is confidential and only information for the intended recipient and may not be used, published or redistributed without the prior written consent of Brixmor Property Group.



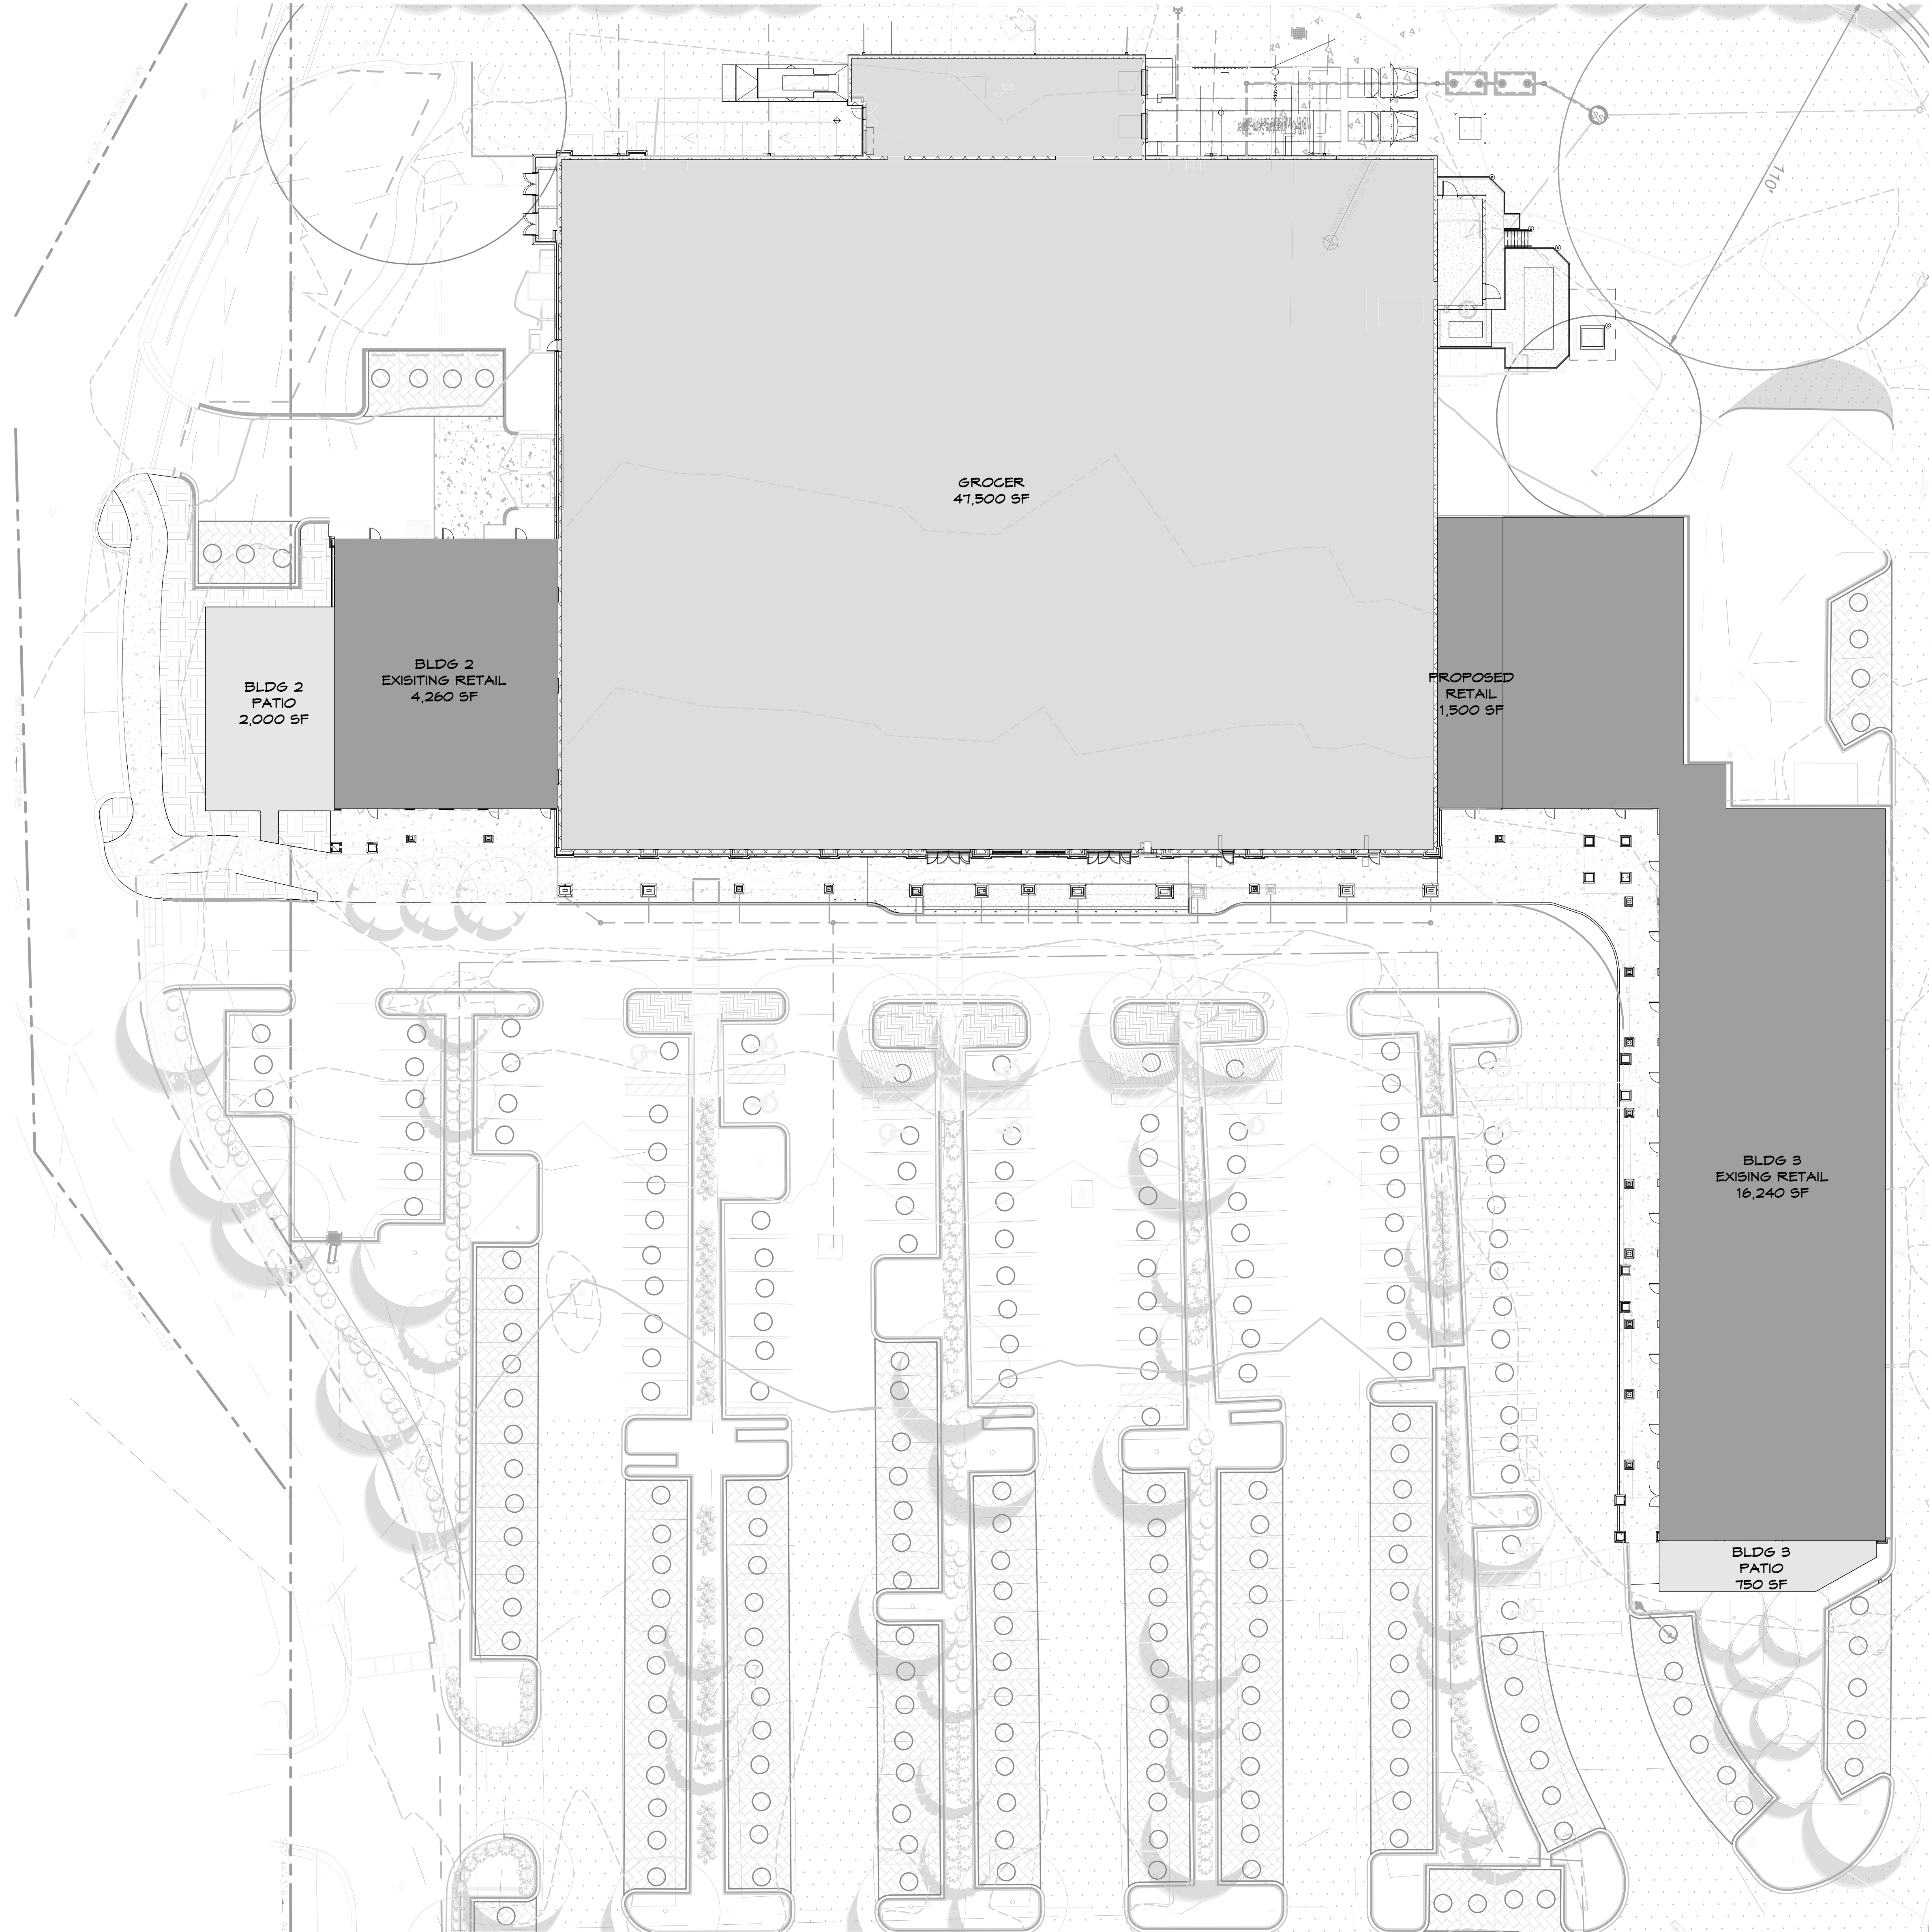

1 **OVERALL PLAN**
PR-1.1 SCALE 3/64" = 1'-0"

Circle Center, 70 Pope Avenue
Hilton Head Island, South Carolina
BRIXMOR PROPERTY GROUP, INC.
ROSWELL, GEORGIA



STUCCO 3
MATCH SW 6371
"COTTON WHITE"
DIPYIT




STUCCO 2
MATCH SW 7013
"IVORY LACE"
DIPYIT



STUCCO 4
MATCH SW 7753
"HIGHER REFLECTIVE WHITE"
DIPYIT



STUCCO 3
MATCH SW 6371
"VANILLEL"
DIPYIT

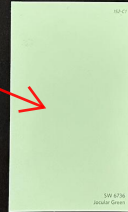

HORIZONTAL LAP SIDING
PAINTED SW 6736
"PECULIAR GREEN"
JAMES HARDIE



FIBER CEMENT VERTICAL SIDING
PAINTED SW 9163
"TIN LIZZIE"
JAMES HARDIE




ACCENT STUCCO TRIM
MATCH SW 7055
"TANSY BROWN"
DIPYIT



Hiscutt & Associates, Inc.
3625 Brookside Parkway
Suite 395
Alpharetta, Georgia 30022
Project # 24-101
June 10, 2025

HORIZONTAL LAP SIDING
"RAIN"

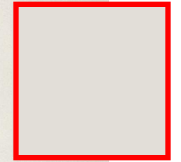

STUCCO 4
"EIDER WHITE"

Circle Center, 70 Pope Avenue
Hilton Head Island, South Carolina
BRIXMOR PROPERTY GROUP, INC.
ROSWELL, GEORGIA



SMOOTH FIBER CEMENT SIDING
FIELD PAINTED -
REFER TO PAINT COLORS
JAMES HARDIE



PREFINISHED METAL
"SILVER"
PAC CLAD



BRICK 1
"OLD MISSISSIPPI"
CHANGES BRICK
MODULAR



BRICK 2
"BROOKHAVEN GEORGIA CLASSIC"
CHANGES BRICK
MODULAR



MORTAR
"MORTAR"
CEMENT



Hiscutt & Associates, Inc.
3625 Brookside Parkway
Suite 395
Alpharetta, Georgia 30022
Project # 24-101
June 10, 2025

PREFINISHED METAL
"MUSKET GRAY"




1 OVERALL GROCER ELEVATION
PR-2.0 SCALE 1/16" = 1'-0"




2 OVERALL SHOPS ELEVATION
PR-2.0 SCALE 1/8" = 1'-0"




3 LEFT ELEVATION
PR-2.0 SCALE 1/8" = 1'-0"

 


STUCCO 1
MATCH SW 6371
"VANILLIN"
BY DRYVIT

 


STUCCO 2
MATCH SW 7013
"IVORY LACE"
BY DRYVIT

 

STUCCO 3
MATCH SW 6371
"COTTON WHITE"

 


STUCCO 4
MATCH SW 7014
"EIDER WHITE"

 


HORIZONTAL LAP SIDING
MATCH SW 6219:
"RAIN"



BRICK 1
"OLD MISSISSIPPI"
BY CHEROKEE BRICK

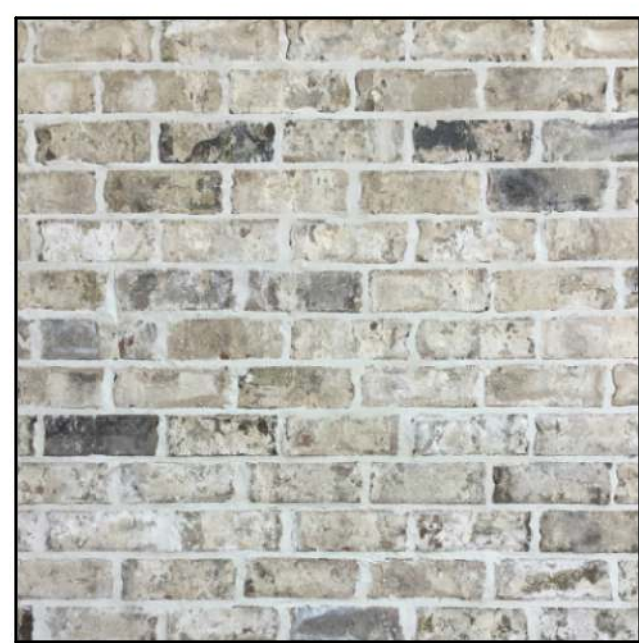


BRICK 2
"BROOKHAVEN GEORGIA
CLASSIC"
BY CHEROKEE BRICK

 

ACCENT HARDIE TRIM
MATCH SW 7014
"EIDER WHITE"




ACCENT STUCCO TRIM 2
"ENDURING BRONZE"

 


PREFINISHED METAL
"MUSKET GRAY"
BY PAC-CLAD




1 **FRONT ELEVATION**
SCALE 1/8" = 1'-0"

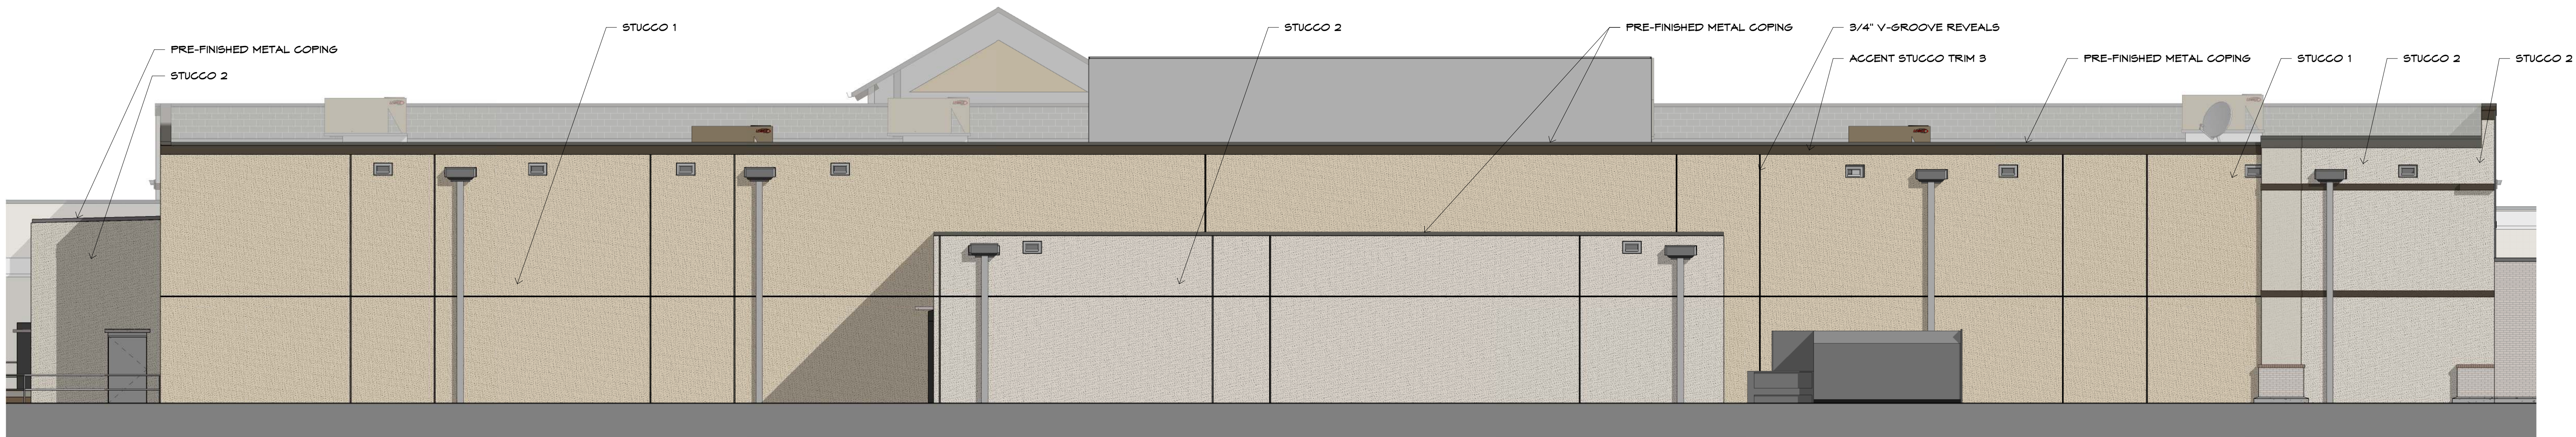


2 **REAR ELEVATION**
SCALE 1/8" = 1'-0"

 


STUCCO 1
MATCH SW 6371
"VANILLIN"
BY DRYVIT

 


STUCCO 2
MATCH SW 7013
"IVORY LACE"
BY DRYVIT

 

STUCCO 3
MATCH SW 6371
"COTTON WHITE"

 

STUCCO 4
MATCH SW 7014
"EIDER WHITE"

 


HORIZONTAL LAP SIDING
MATCH SW 6219:
"RAIN"




BRICK 1
"OLD MISSISSIPPI"
BY CHEROKEE BRICK




BRICK 2
"BROOKHAVEN GEORGIA
CLASSIC"
BY CHEROKEE BRICK

 

ACCENT HARDIE TRIM
MATCH SW 7014
"EIDER WHITE"

 


ACCENT STUCCO TRIM 2
"ENDURING BRONZE"

 


PREFINISHED METAL
"MUSKET GRAY"
BY PAC-CLAD


THE SIGNS WILL BE REVIEWED BY STAFF UNDER A SIGN PERMIT APPLICATION REVIEW, AS THIS SUBMISSION DOES NOT INCLUDE ANY SIGNAGE OR A SIGN SYSTEM THAT REQUIRES REVIEW BY THE TOWN'S DESIGN REVIEW BOARD

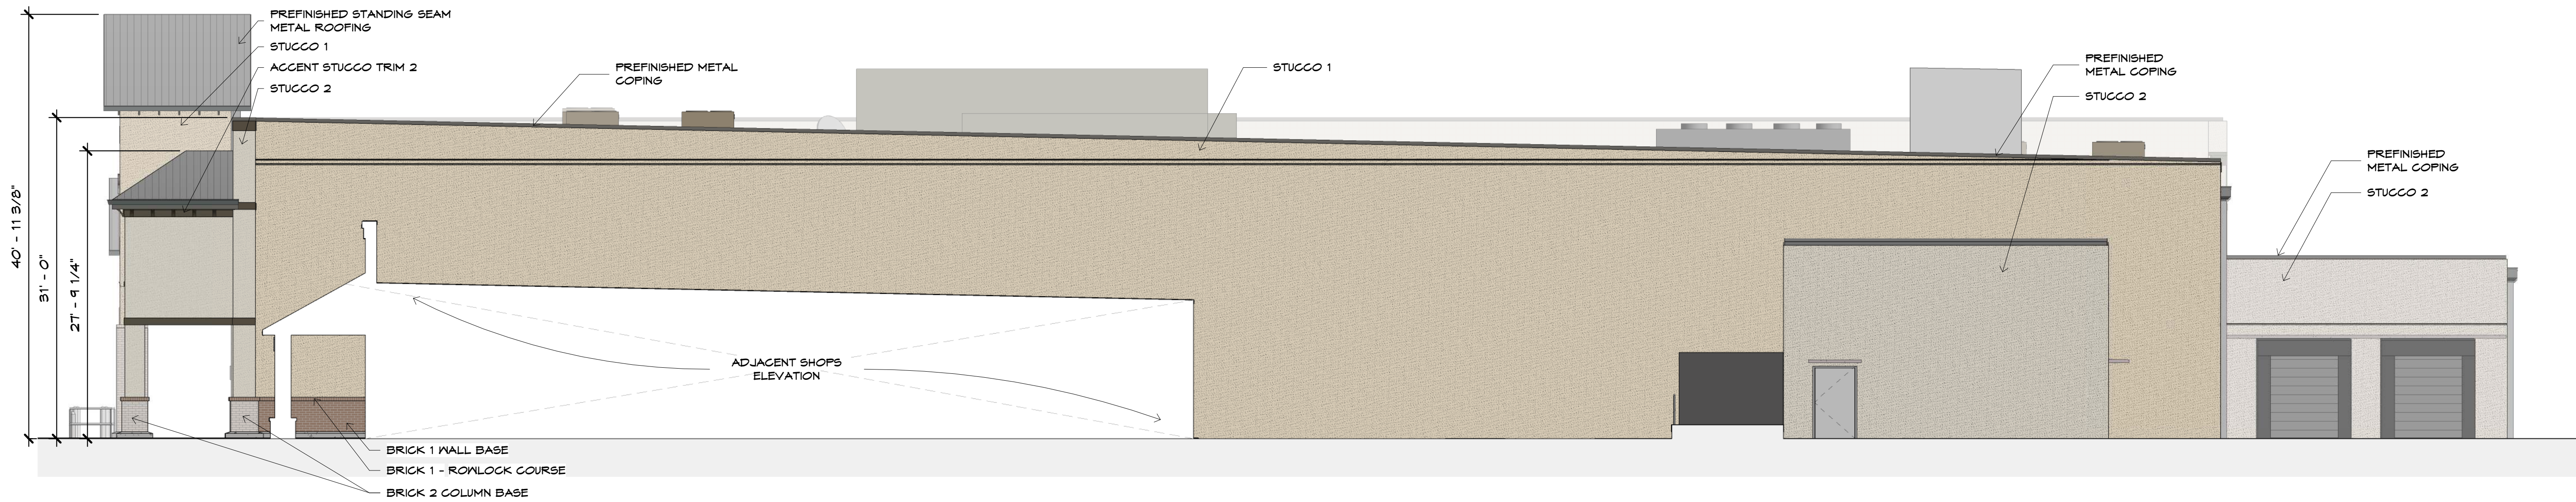

1
PR-2.2 **RIGHT ELEVATION**
SCALE 1/8" = 1'-0"

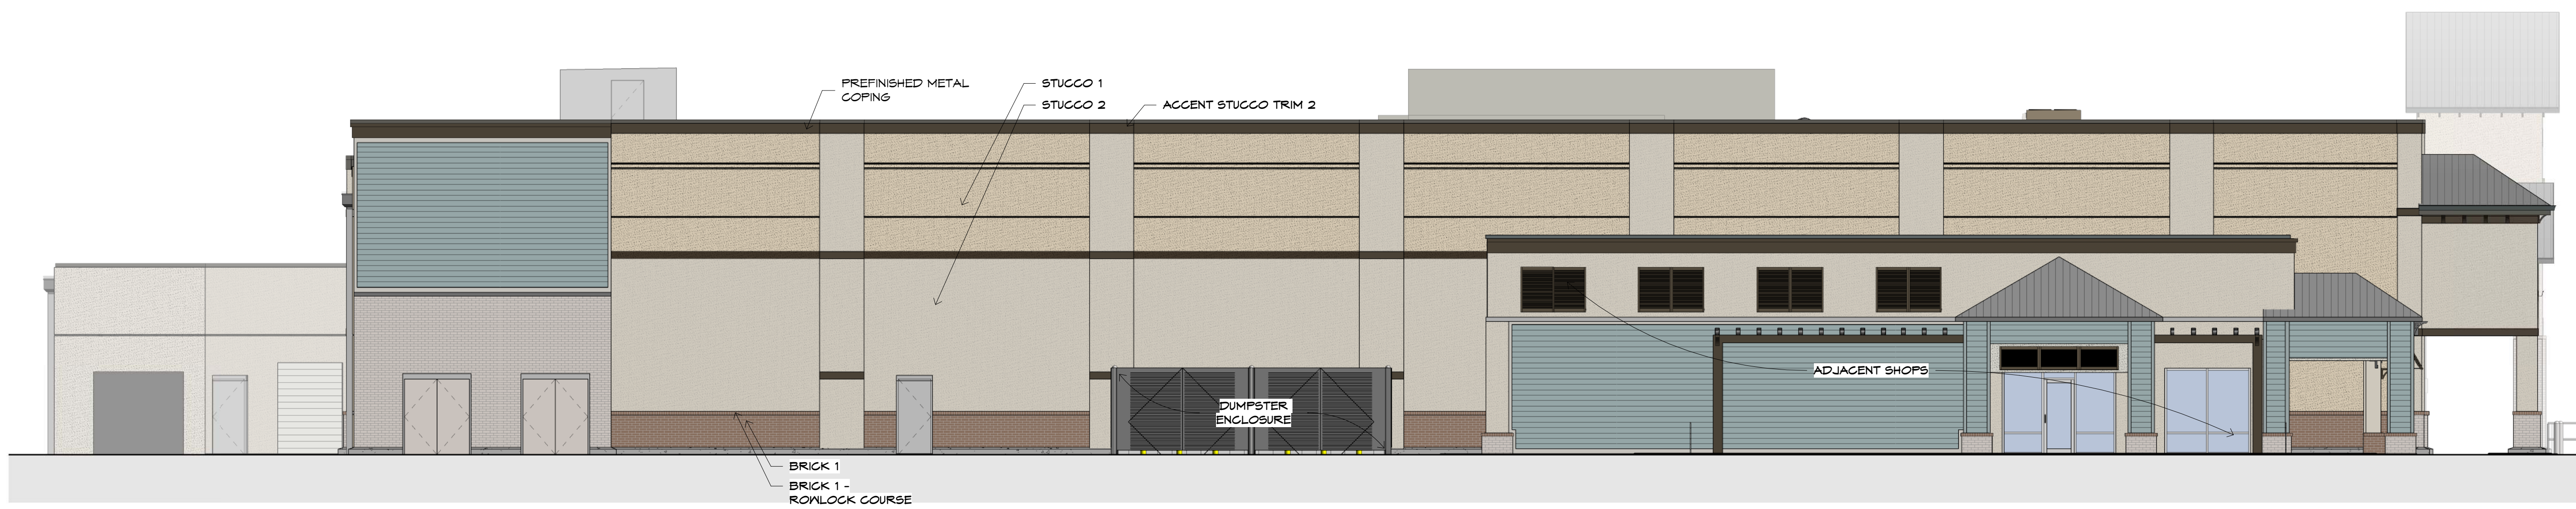


2
PR-2.2 **LEFT ELEVATION**
SCALE 1/8" = 1'-0"

 


STUCCO 1
MATCH SW 6371
"VANILLIN"
BY DRYVIT




STUCCO 2
MATCH SW 7013
"IVORY LACE"
BY DRYVIT

 

STUCCO 3
MATCH SW 6371
"COTTON WHITE"

 

STUCCO 4
MATCH SW 7014
"EIDER WHITE"

 


HORIZONTAL LAP SIDING
MATCH SW 6219:
"RAIN"




BRICK 1
"OLD MISSISSIPPI"
BY CHEROKEE BRICK




BRICK 2
"BROOKHAVEN GEORGIA
CLASSIC"
BY CHEROKEE BRICK

 

ACCENT HARDIE TRIM
MATCH SW 7014
"EIDER WHITE"

 

ACCENT STUCCO TRIM 2
"ENDURING BRONZE"

 

PREFINISHED METAL
"MUSKET GRAY"
BY PAC-CLAD

THE SIGNS WILL BE REVIEWED BY STAFF UNDER A SIGN PERMIT APPLICATION REVIEW, AS THIS SUBMISSION DOES NOT
INCLUDE ANY SIGNAGE OR A SIGN SYSTEM THAT REQUIRES REVIEW BY THE TOWN'S DESIGN REVIEW BOARD

07/08/25

THESE DOCUMENTS ARE INSTRUMENT OF SERVICE FOR THE PROJECT AND ARE NOT TO BE REPRODUCED OR USED FOR THE CONSTRUCTION OF ANY OTHER PROJECT WITHOUT SPECIFIC AUTHORIZATION OF HISCUTT & ASSOCIATES, INC. COPYRIGHT 2025

PROJECT: **REMODEL at CIRCLE CENTER**
70 Pope Avenue
Hilton Head Island, South Carolina, 29938
FOR: **Brixmor Property Group Inc.**
1003 Holcomb Woods Parkway, Roswell, Georgia, 30022

SHEET TITLE:
GROGER PERSPECTIVES

ISSUE DATE:
07/08/25 DRB REVIEW

PROJECT NO: 24-101
FILE: 24101
DRAWN BY: ADZ

SHEET OF
PR-2.3




2 GROGER PERSPECTIVE
PR-2.3 SCALE






1 GROGER PERSPECTIVE
PR-2.3 SCALE



4 GROGER PERSPECTIVE
PR-2.3 SCALE

 

Kimley»»Horn
© 2025 KIMLEY-HORN AND ASSOCIATES, INC.
1080 MORRISON DRIVE, SUITE 240
CHARLESTON, SOUTH CAROLINA 29403
PHONE (843) 737-6390
WWW.KIMLEY-HORN.COM

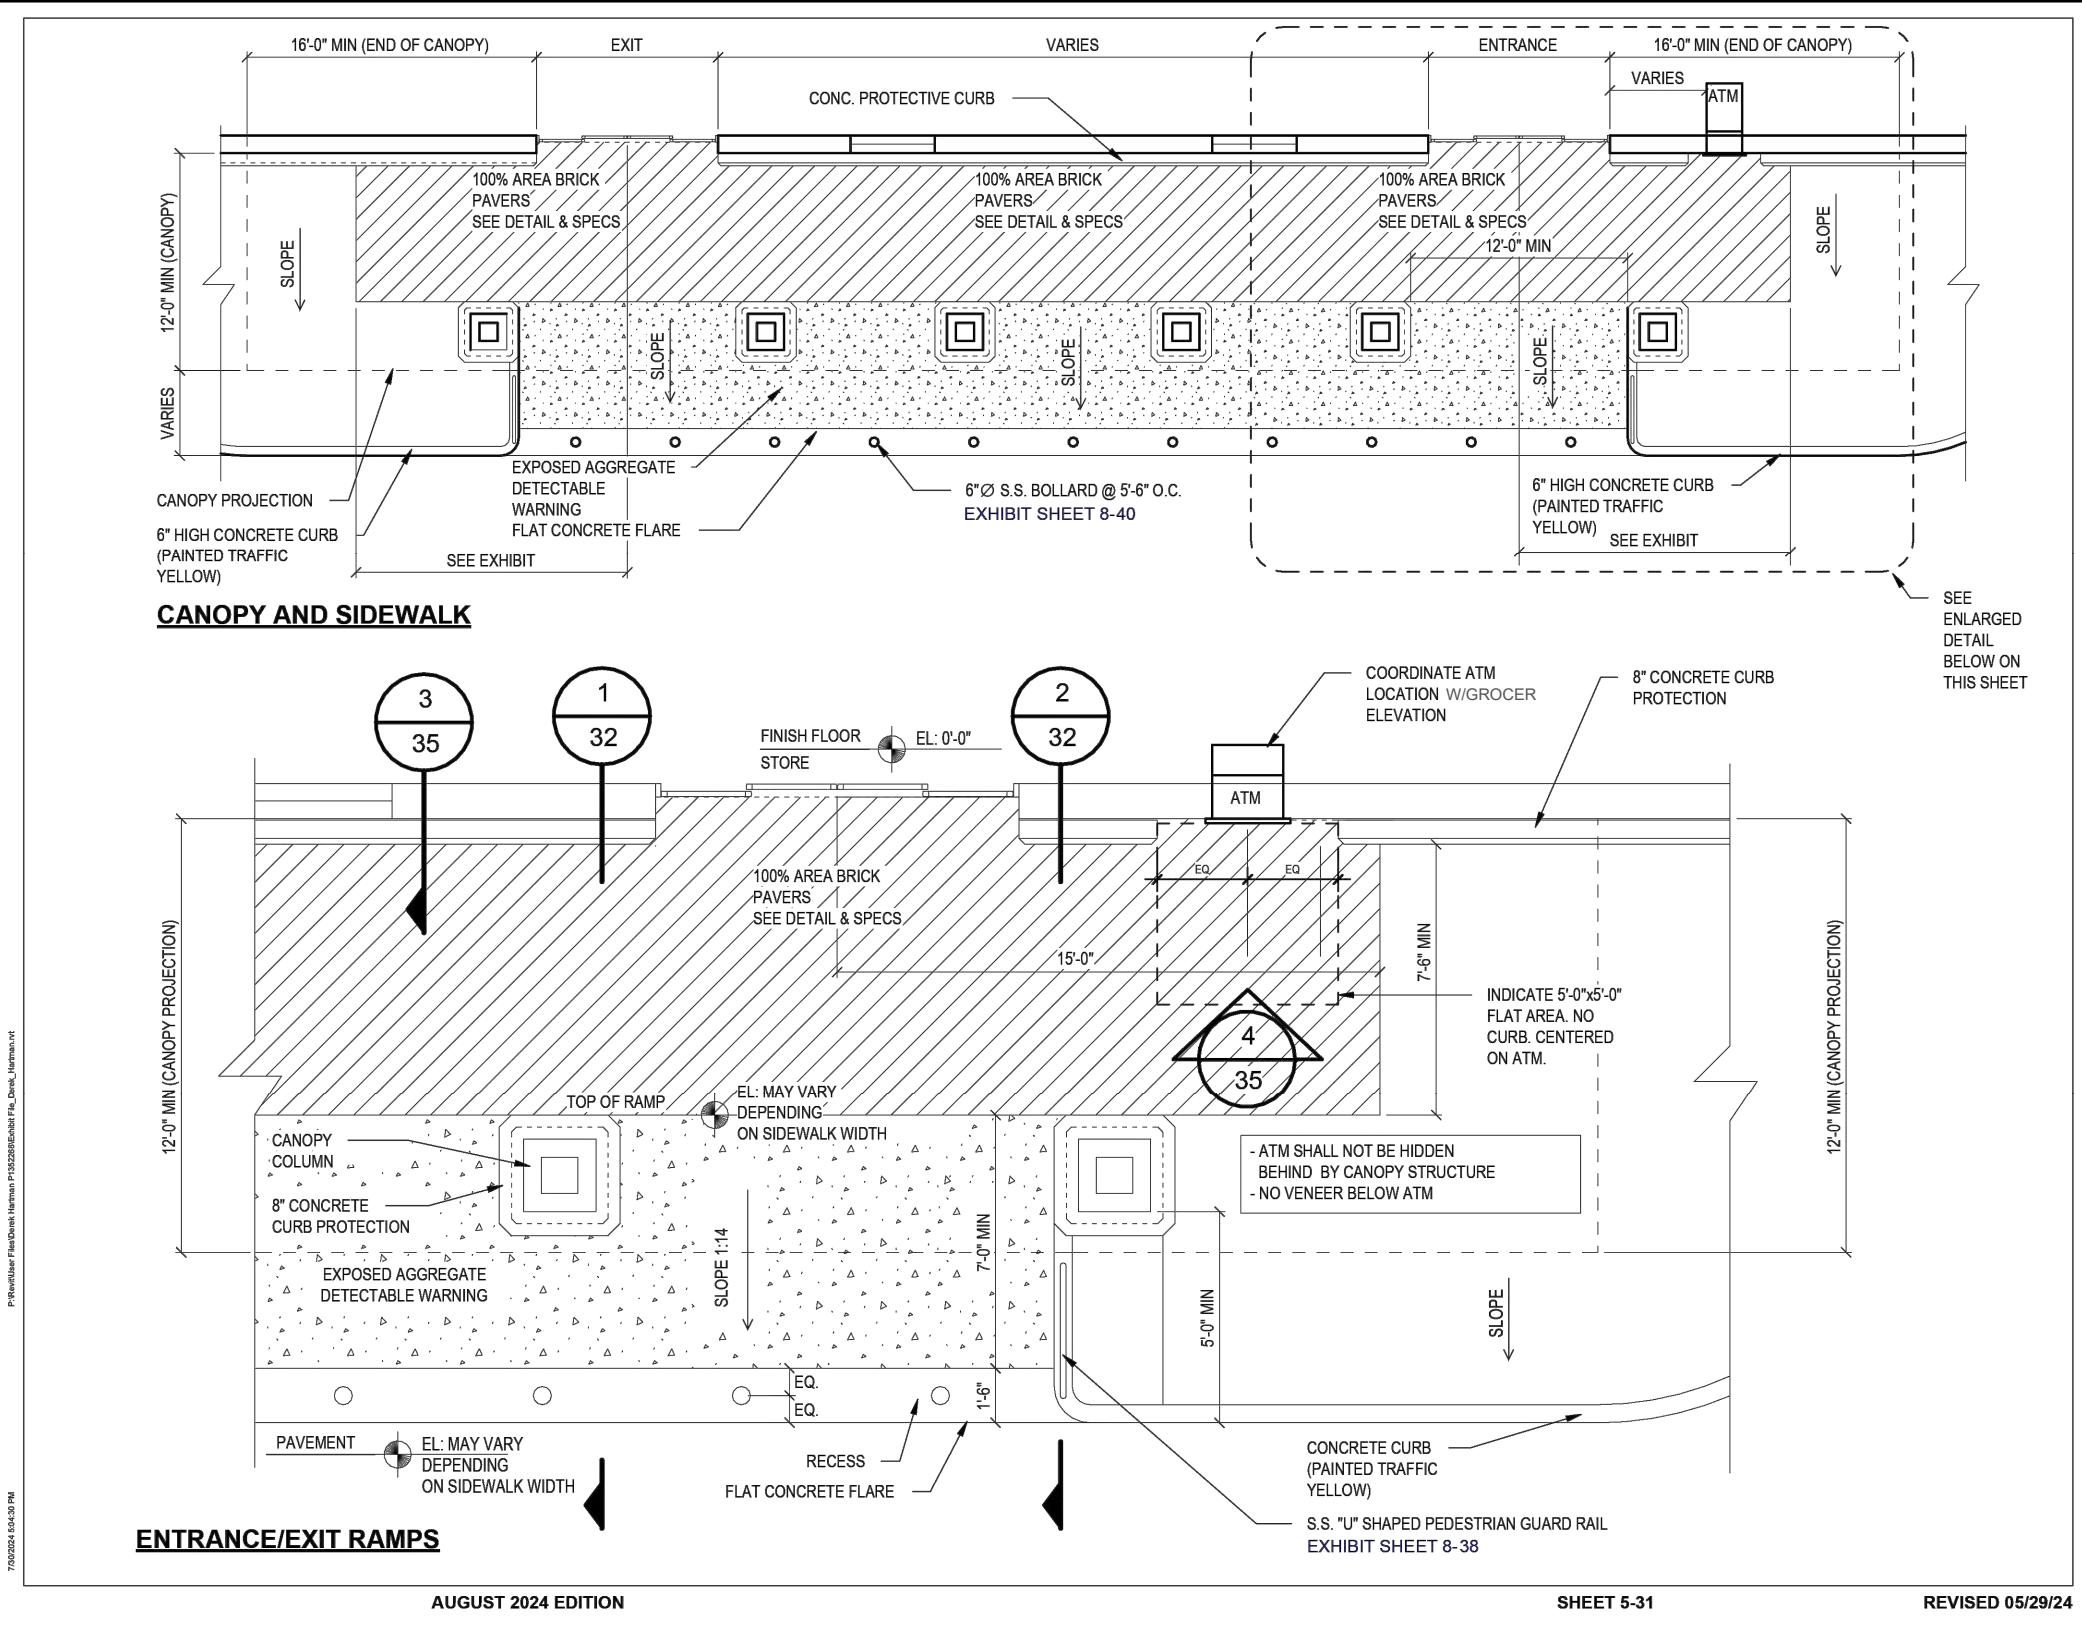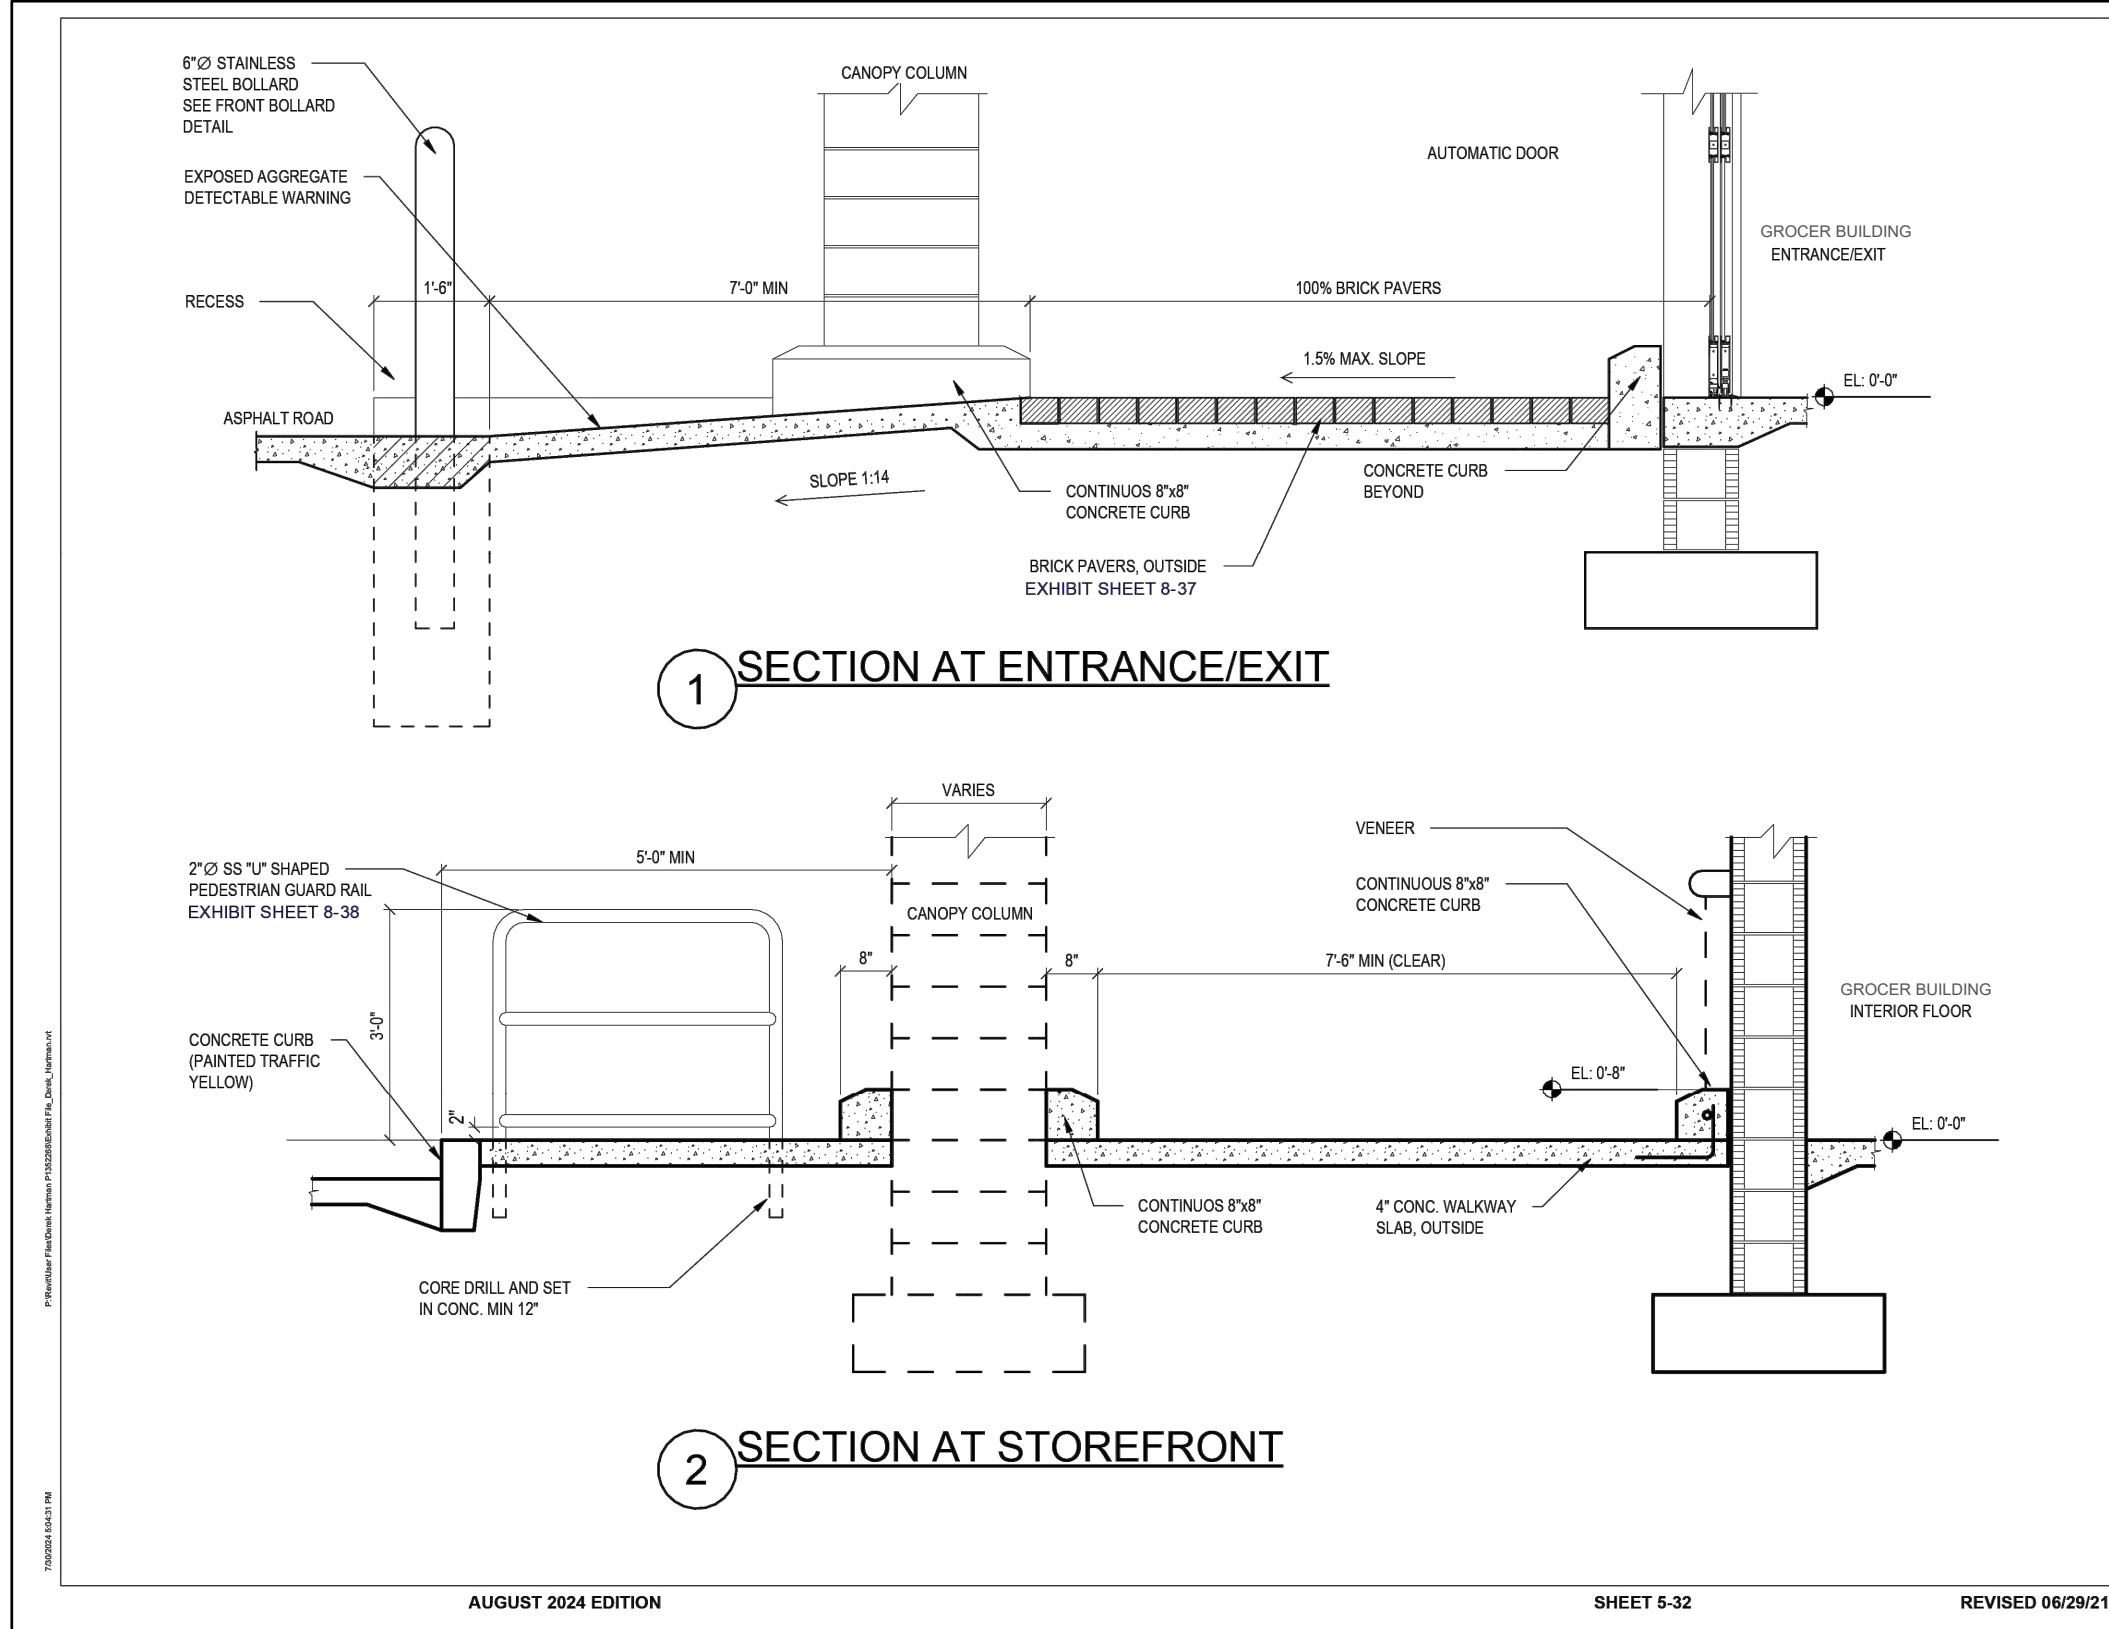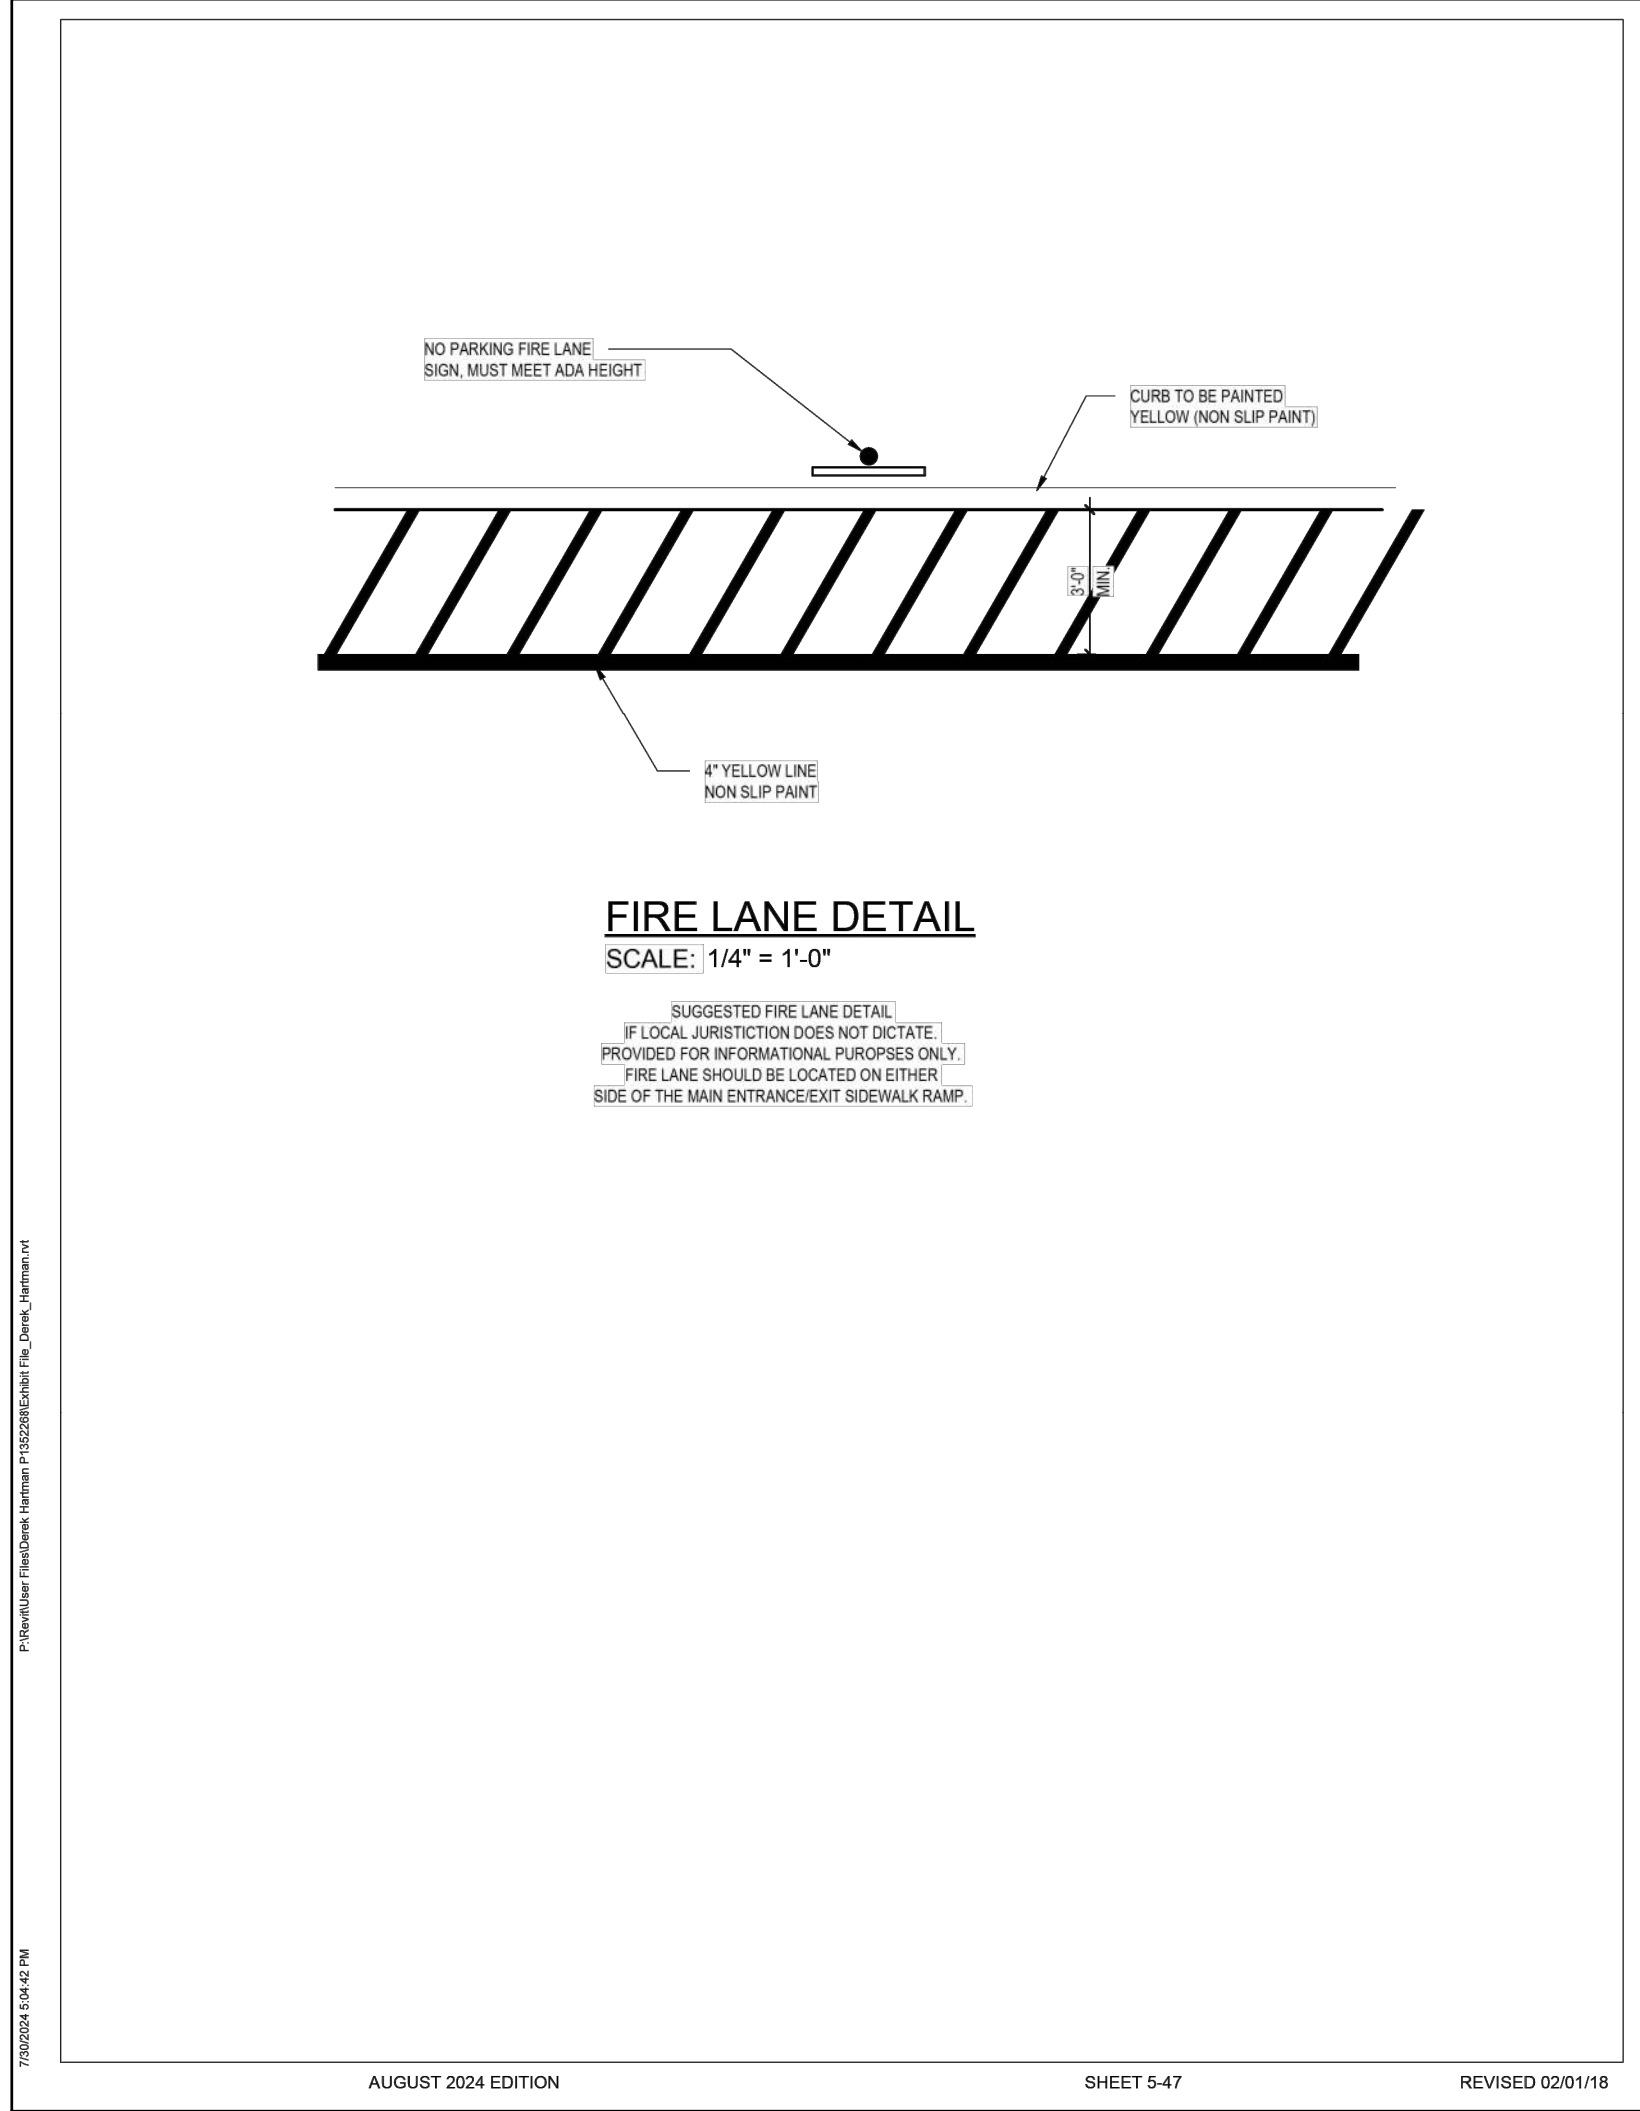


PROJECT: CIRCLE CENTER HHI REDEVELOPMENT 70 POPE AVENUE, HILTON HEAD ISLAND, SC 29928		CLIENT: BRE RETAIL RESIDUAL CIRCLE CENTER OWNERS LLC 1003 HOLCOMB WOODS PARKWAY, ROSWELL, GA 30076 PHONE: (770) 360-8429		DATE 01/23/2025 PROJECT NO. 019842004 SHEET NUMBER	
TITLE: GROCER STANDARD DETAILS		SCALE: AS SHOWN DRAWN BY: OGT DESIGNED BY: OGT CHECKED BY: CW		No. REVISIONS	
0		1		2	
ISSUED FOR DPR REVIEW		REVISED PER TOWN OF HILTON HEAD DPR COMMENTS		REVISED PER TOWN OF HILTON HEAD DPR COMMENTS	
01/23/2025		04/30/2025		07/08/2025	
KHA		KHA		KHA	
BY		DATE		BY	

Kimley»Horn


© 2025 KIMLEY-HORN AND ASSOCIATES, INC.
1080 MORRISON DRIVE, SUITE 240
CHARLESTON, SOUTH CAROLINA 29403
PHONE (843) 737-6390
WWW.KIMLEY-HORN.COM










SCALE: AS SHOWN
DRAWN BY: OGT
DESIGNED BY: OGT
CHECKED BY: CW

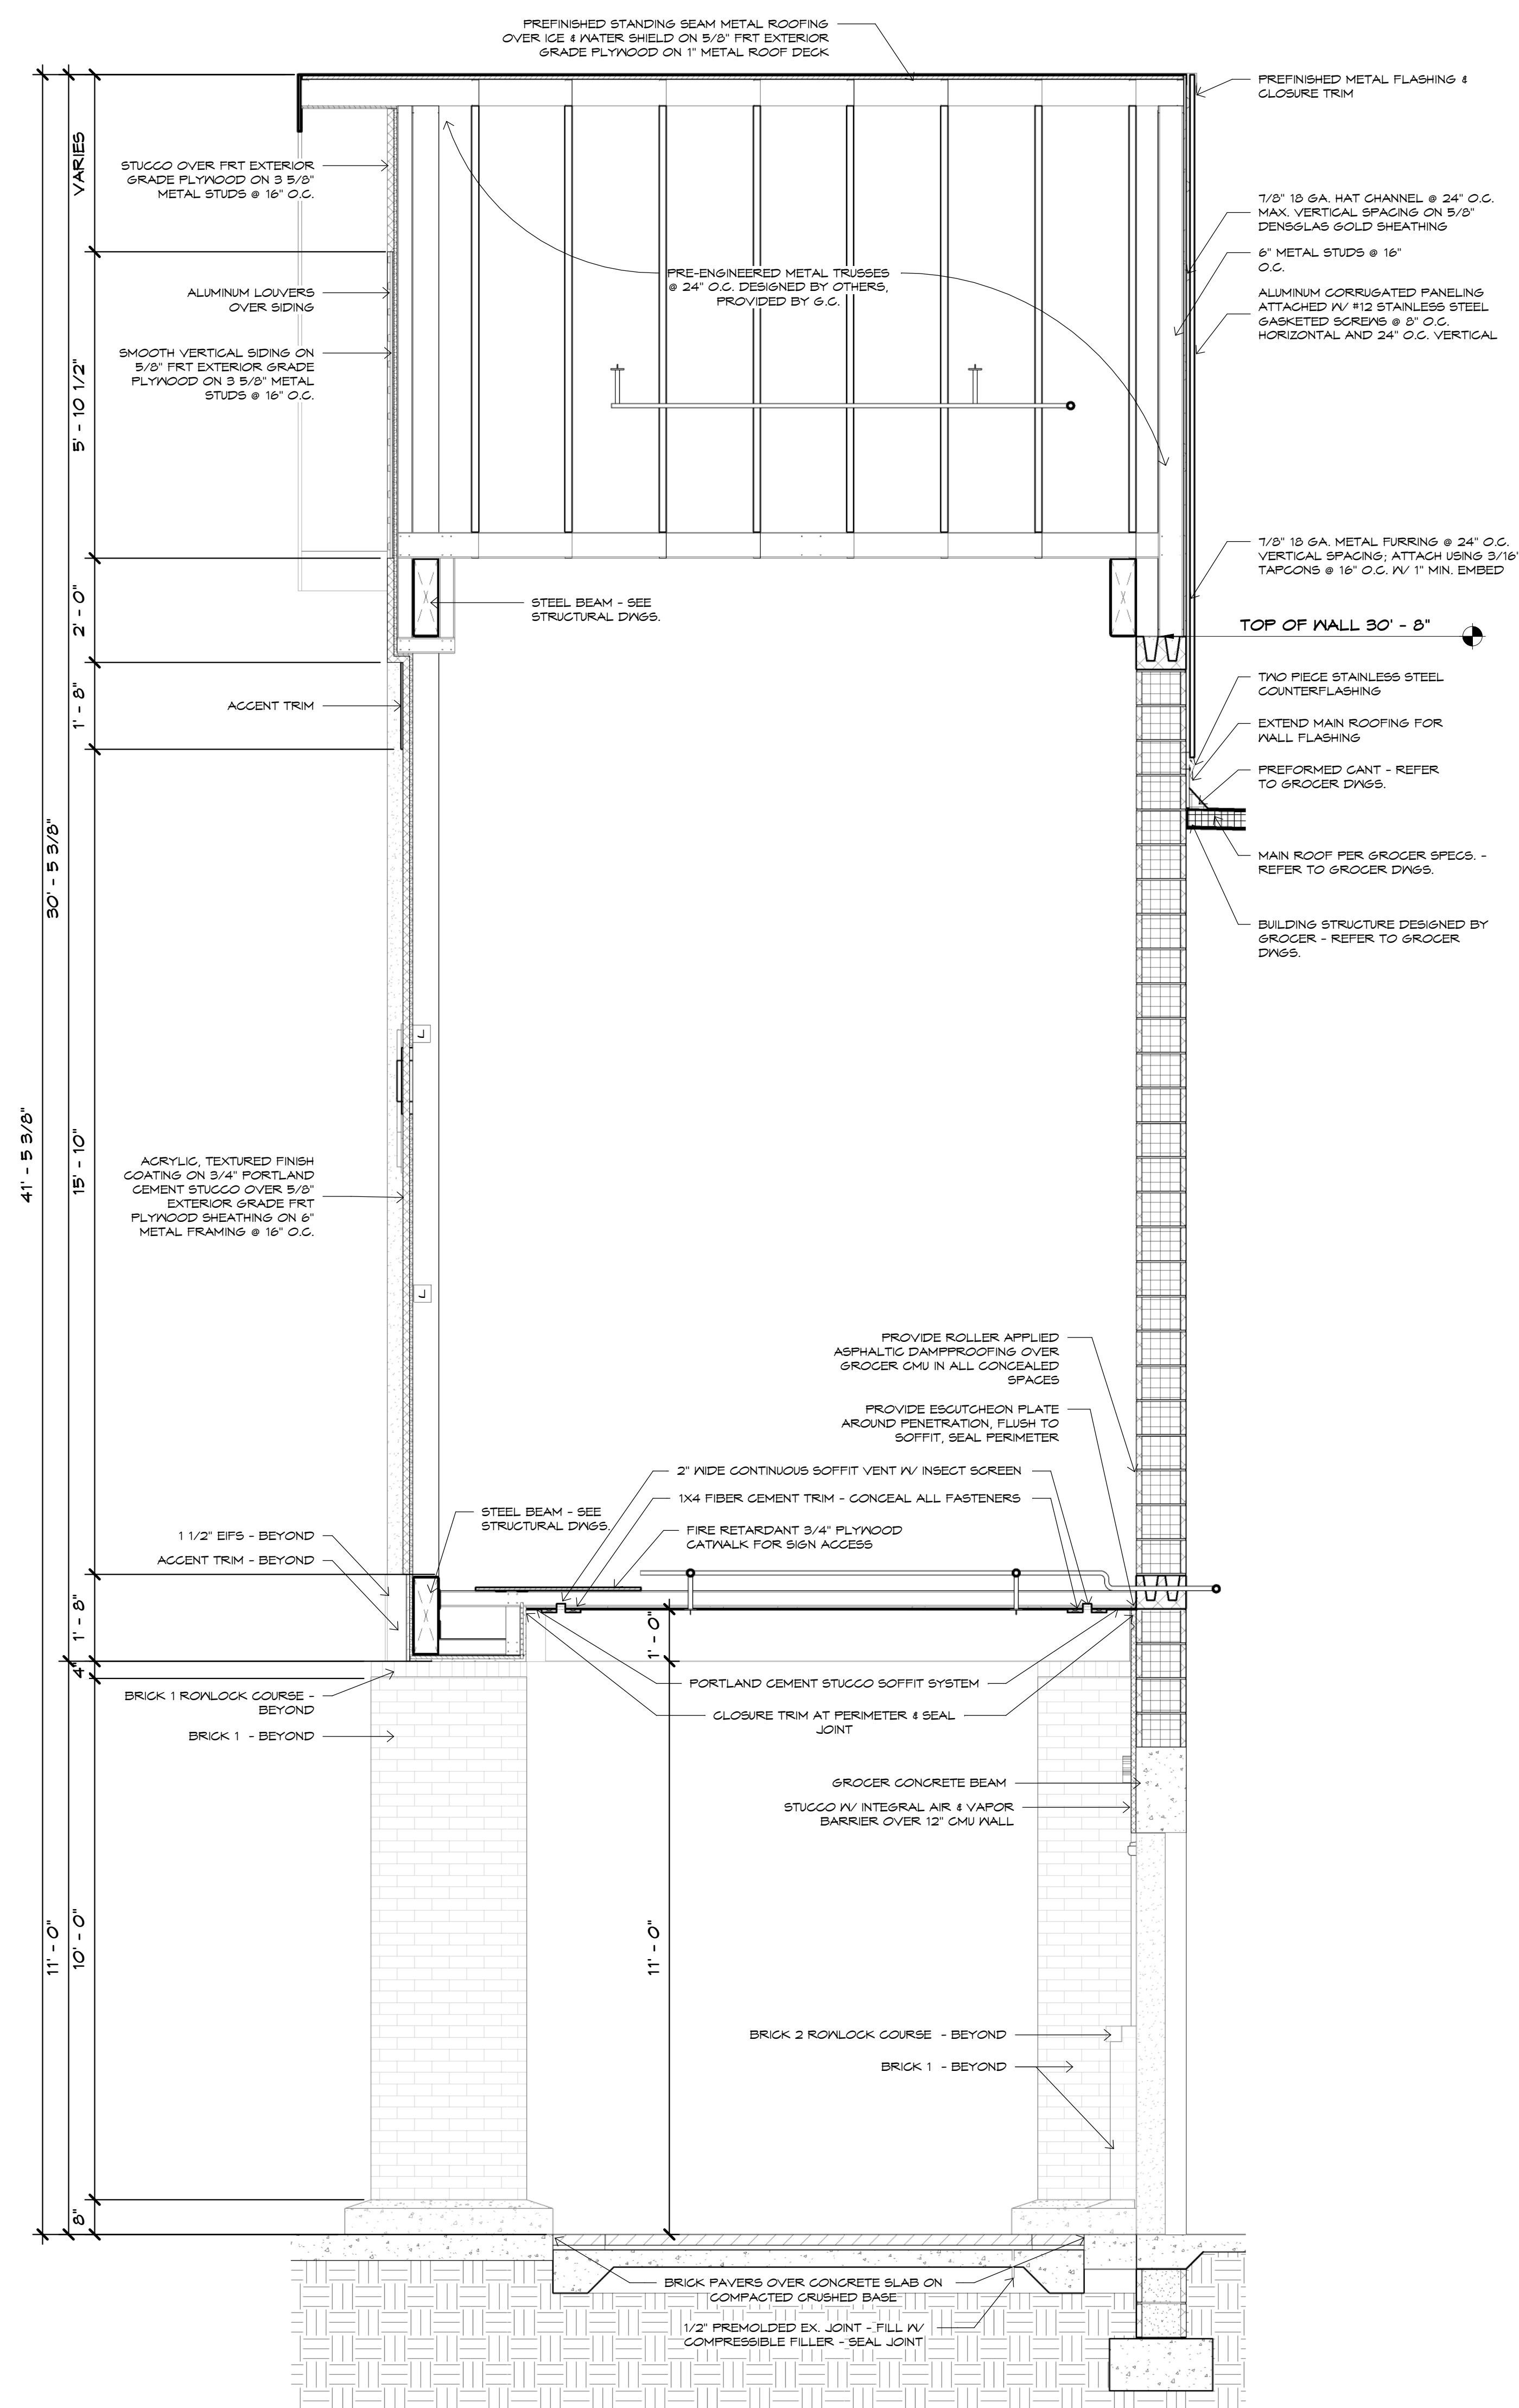


1 SECTION THRU ENTRY CANOPY
PR-3.1 SCALE 1/2" = 1'-0"

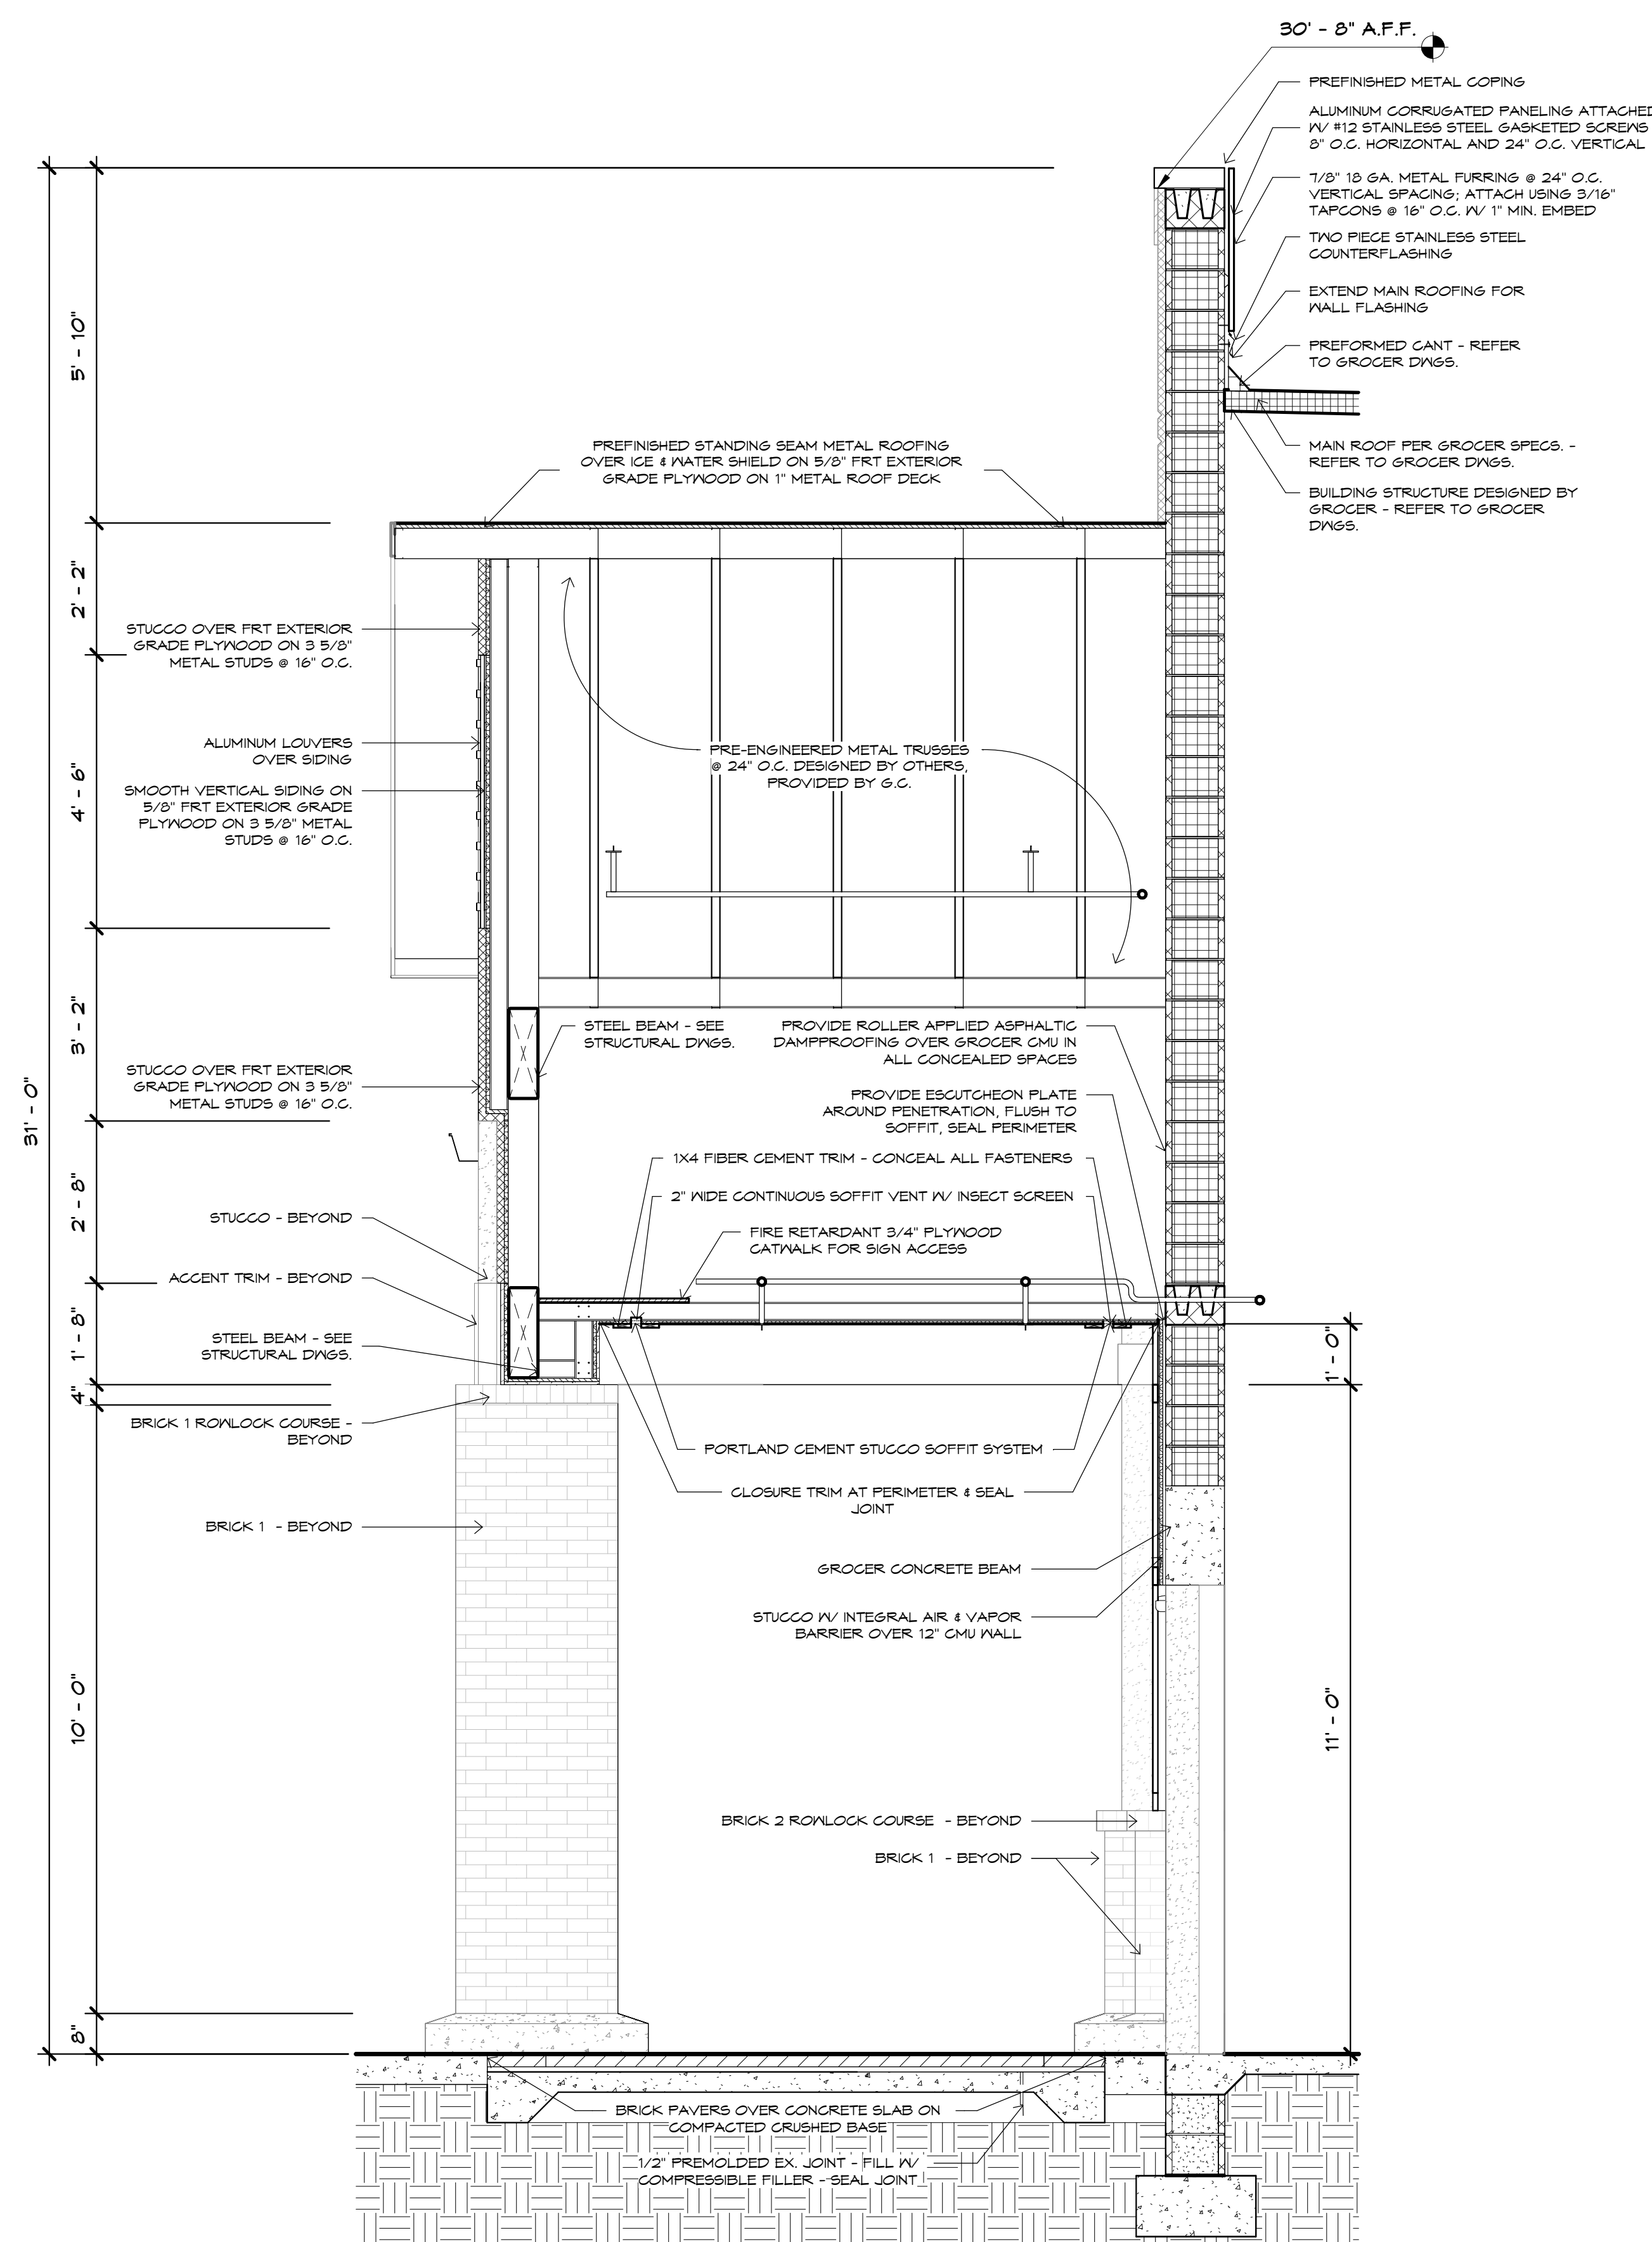

2 SECTION THRU CANOPY EXIT
PR-3.1 SCALE 1/2" = 1'-0"

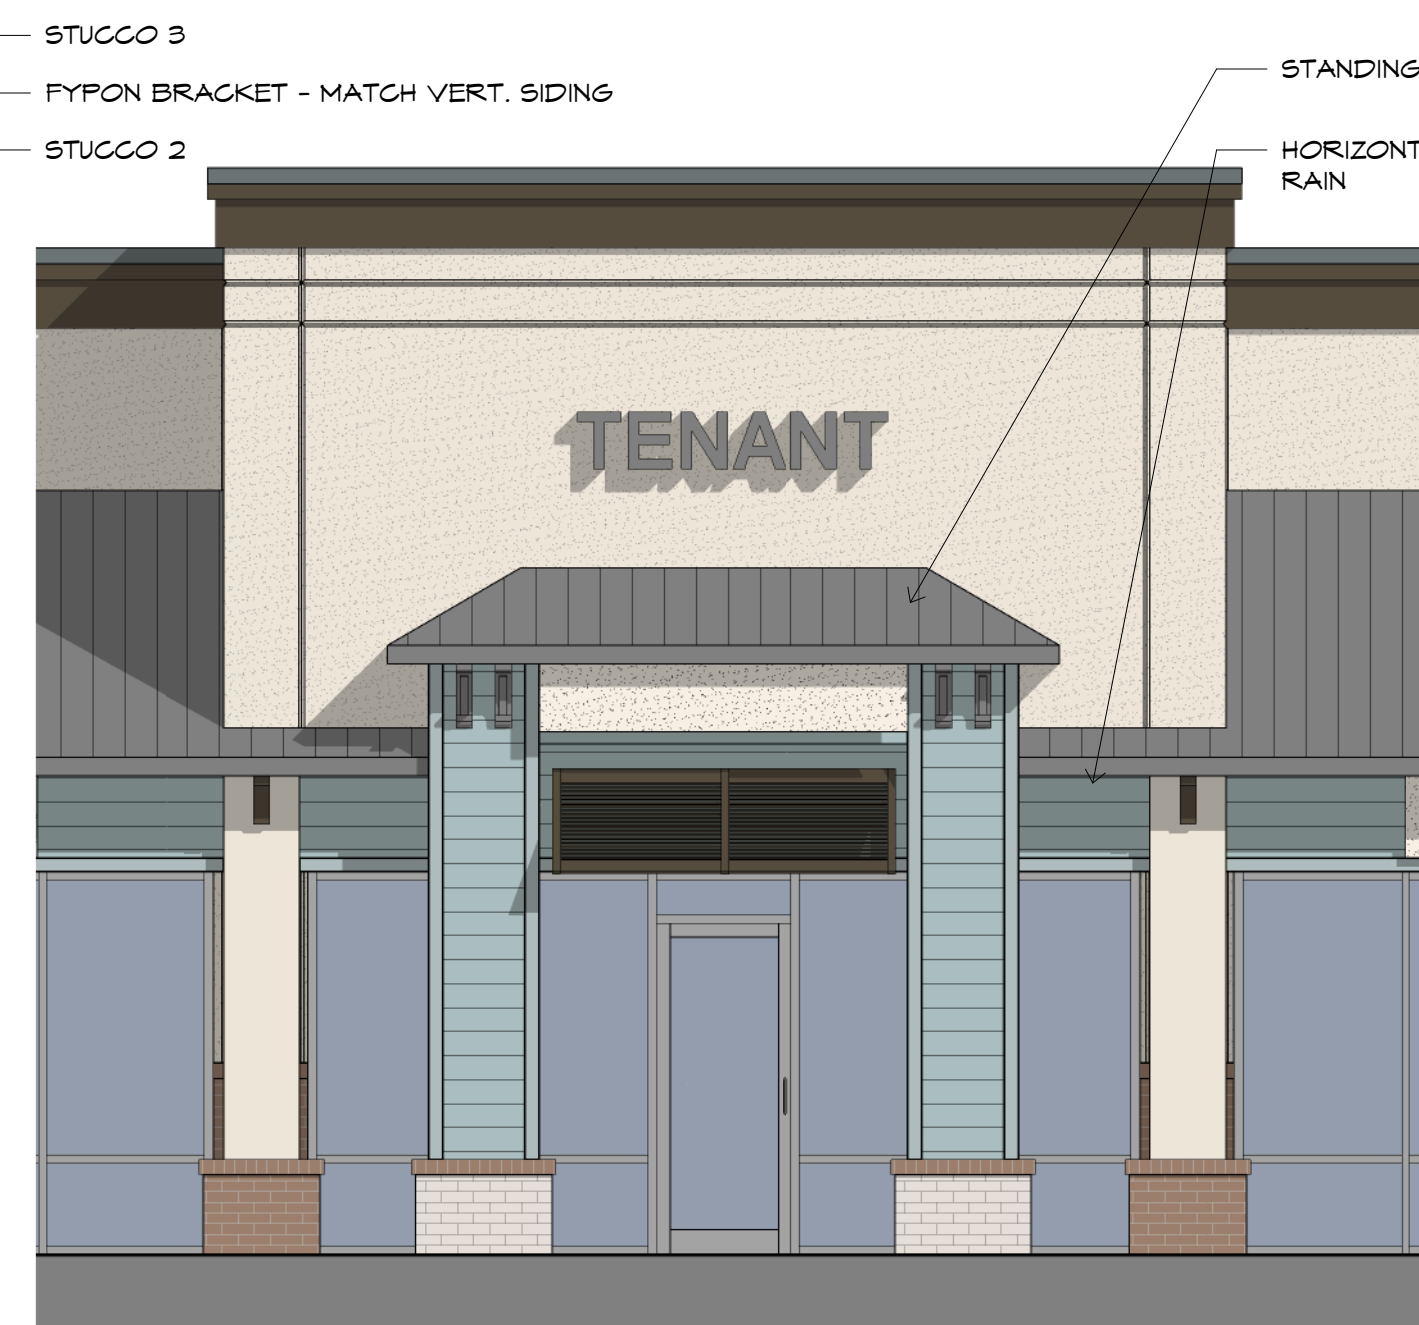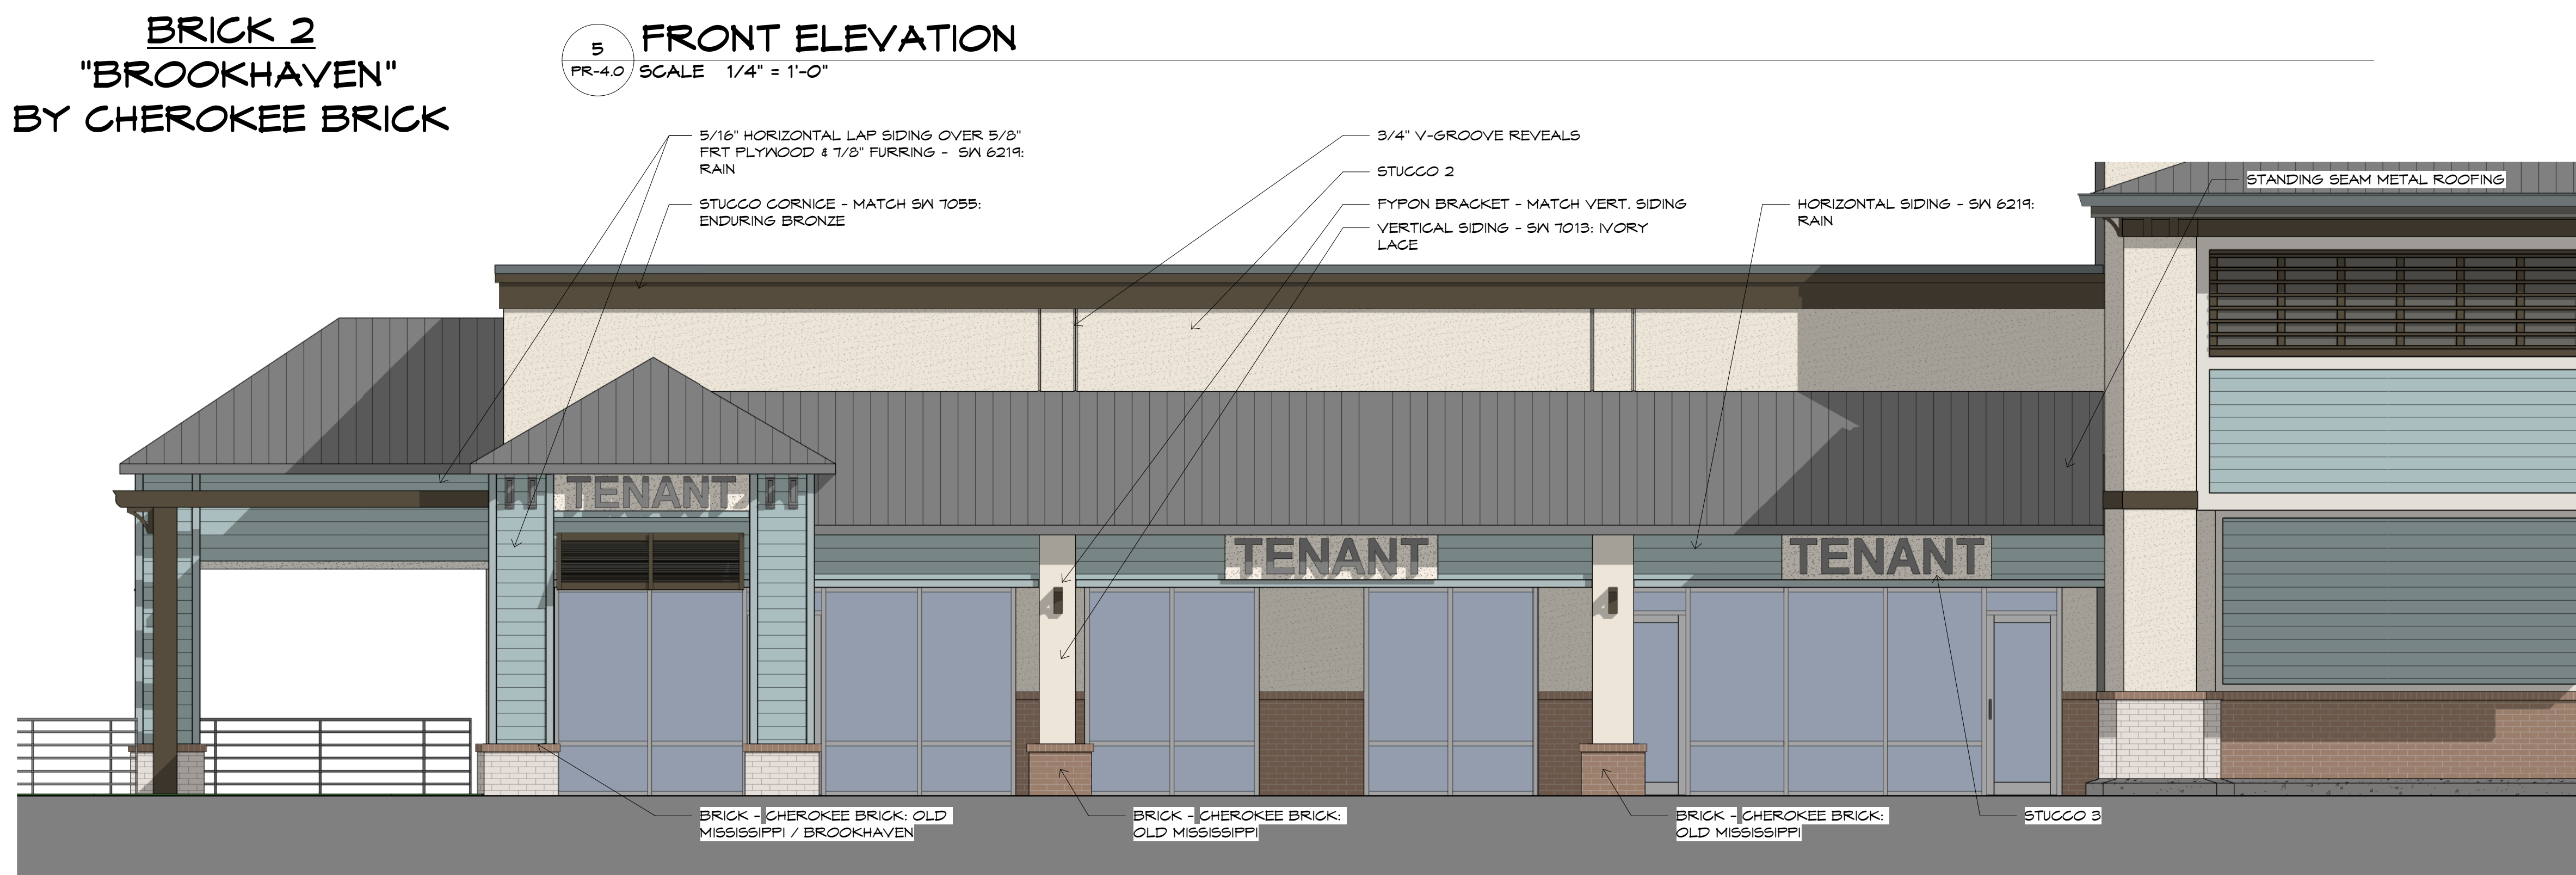     


THE SIGNS WILL BE REVIEWED BY STAFF UNDER A SIGN PERMIT APPLICATION REVIEW, AS THIS SUBMISSION DOES NOT INCLUDE ANY SIGNAGE OR A SIGN SYSTEM THAT REQUIRES REVIEW BY THE TOWN'S DESIGN REVIEW BOARD

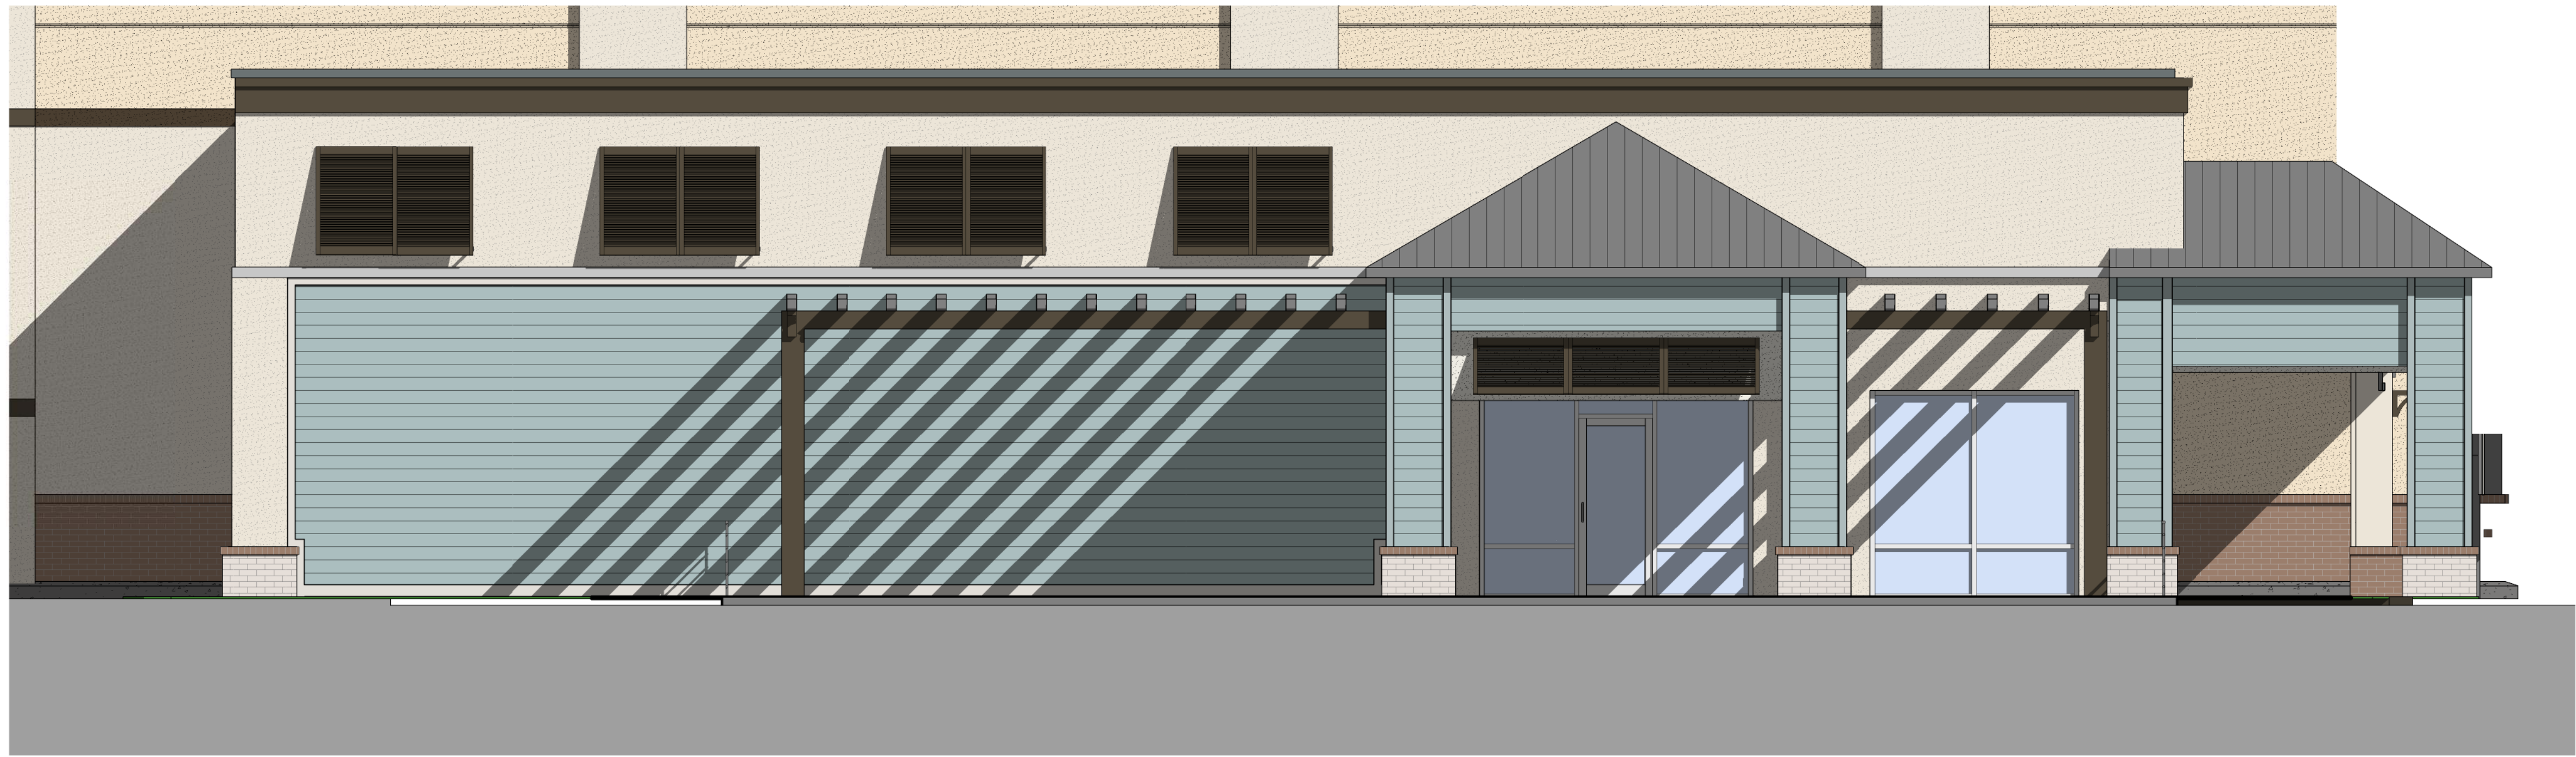


6 BLDG 2 SIDE ELEVATION
PR-4.1 SCALE 1/4" = 1'-0"




1 BLDG 3 SIDE ELEVATION
PR-4.1 SCALE 1/4" = 1'-0"

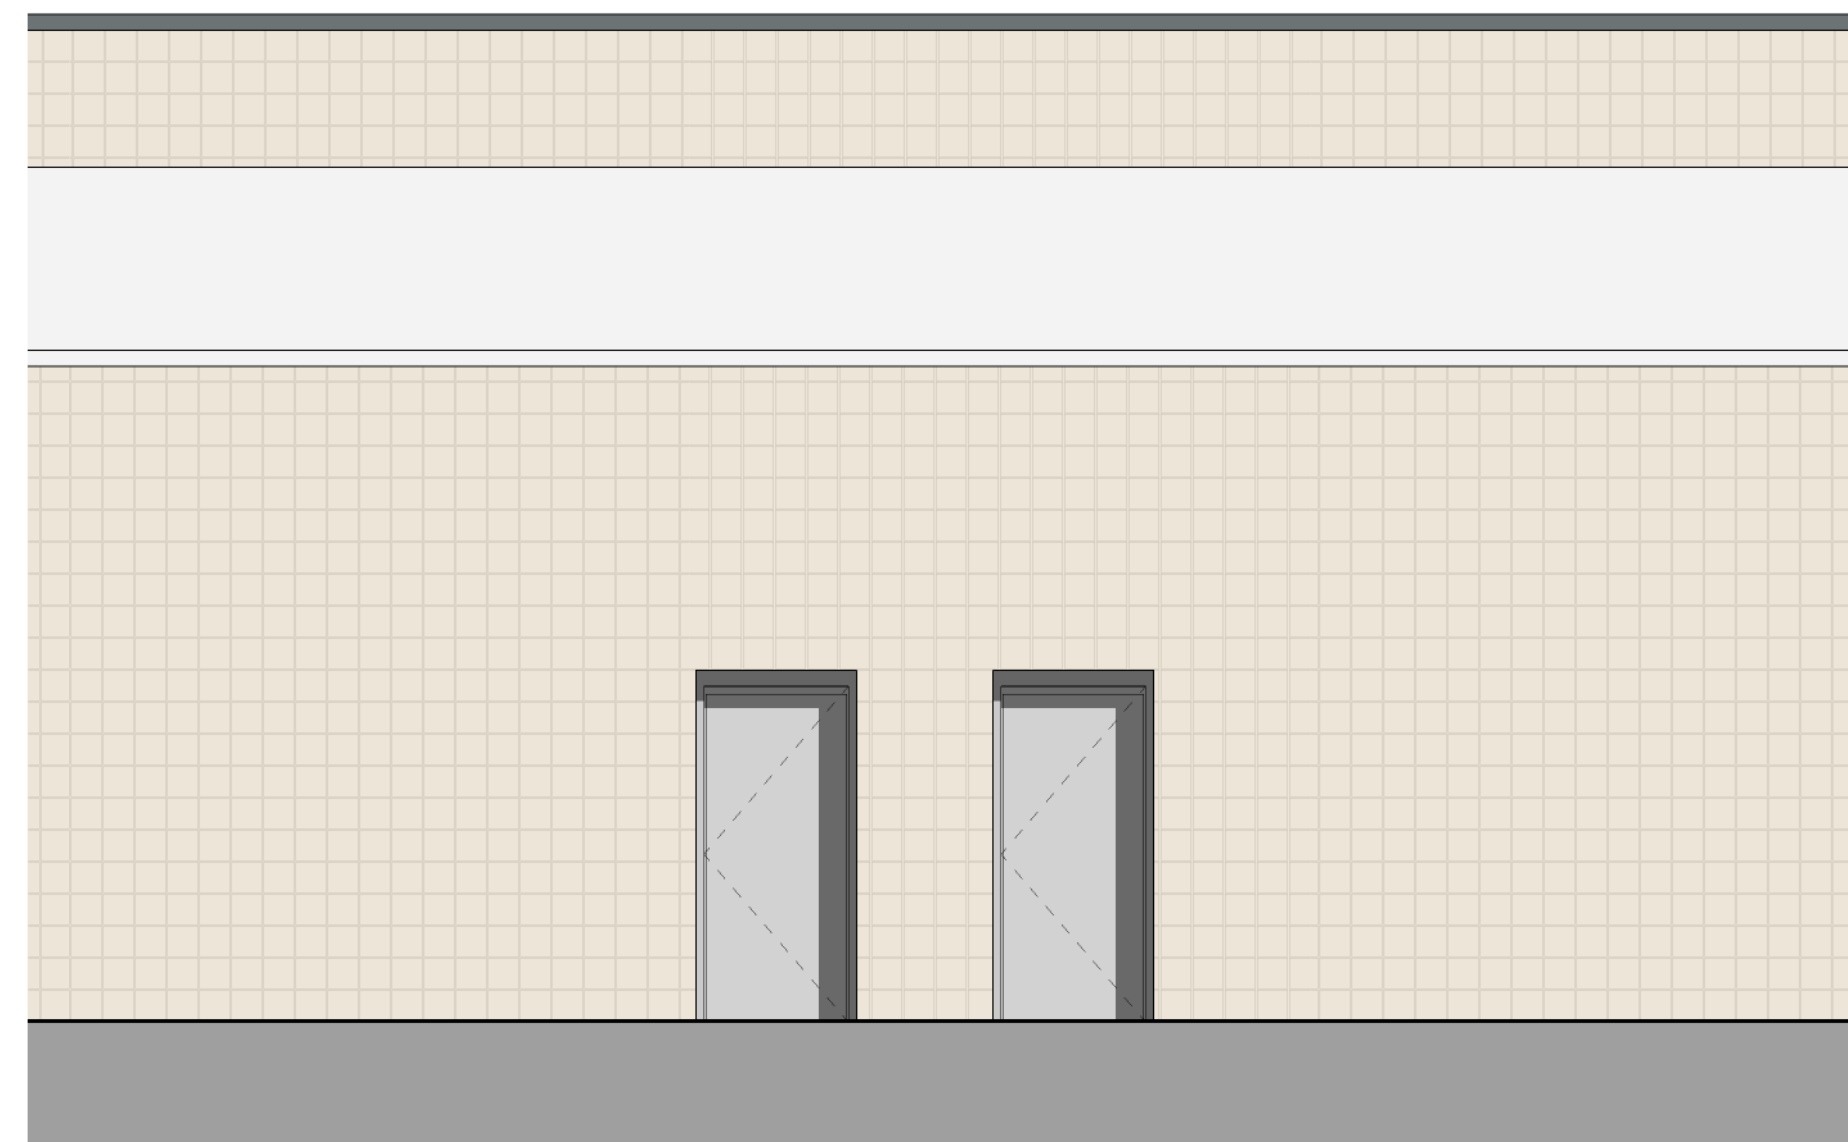

5 TYPICAL REAR ELEVATION
PR-4.1 SCALE 1/4" = 1'-0"

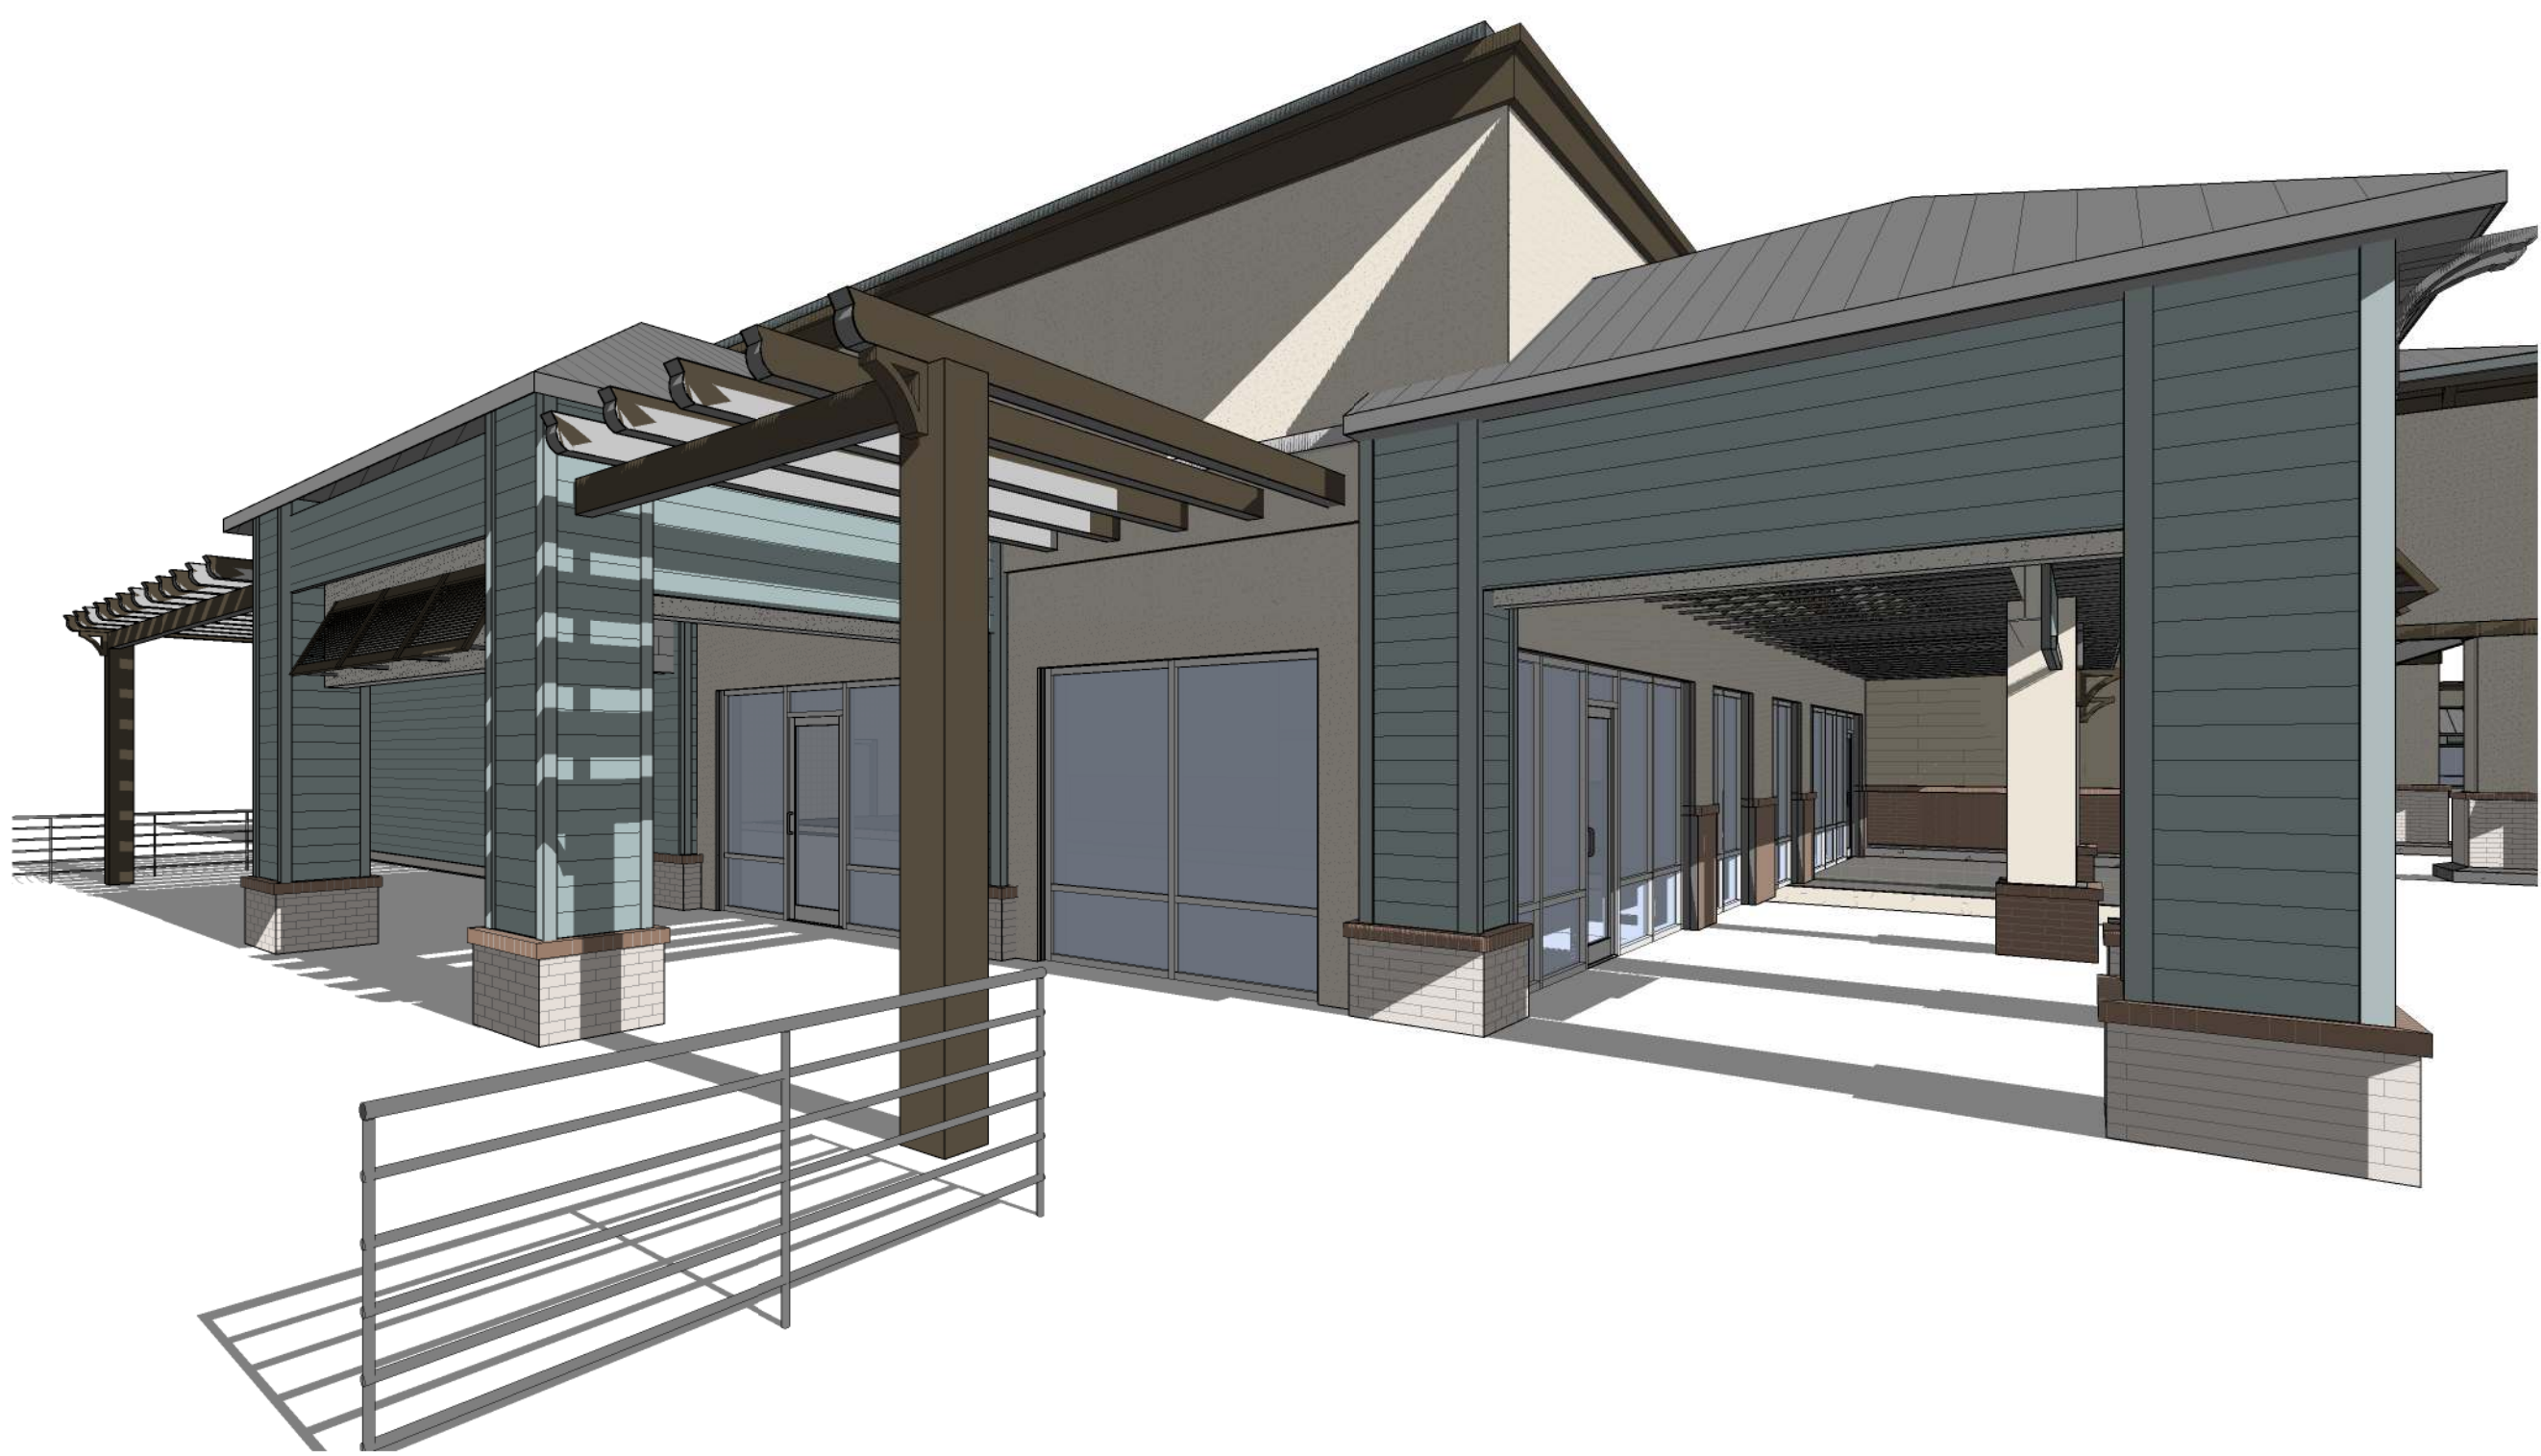

4 BLDG2 PERSPECTIVE
PR-4.1 SCALE

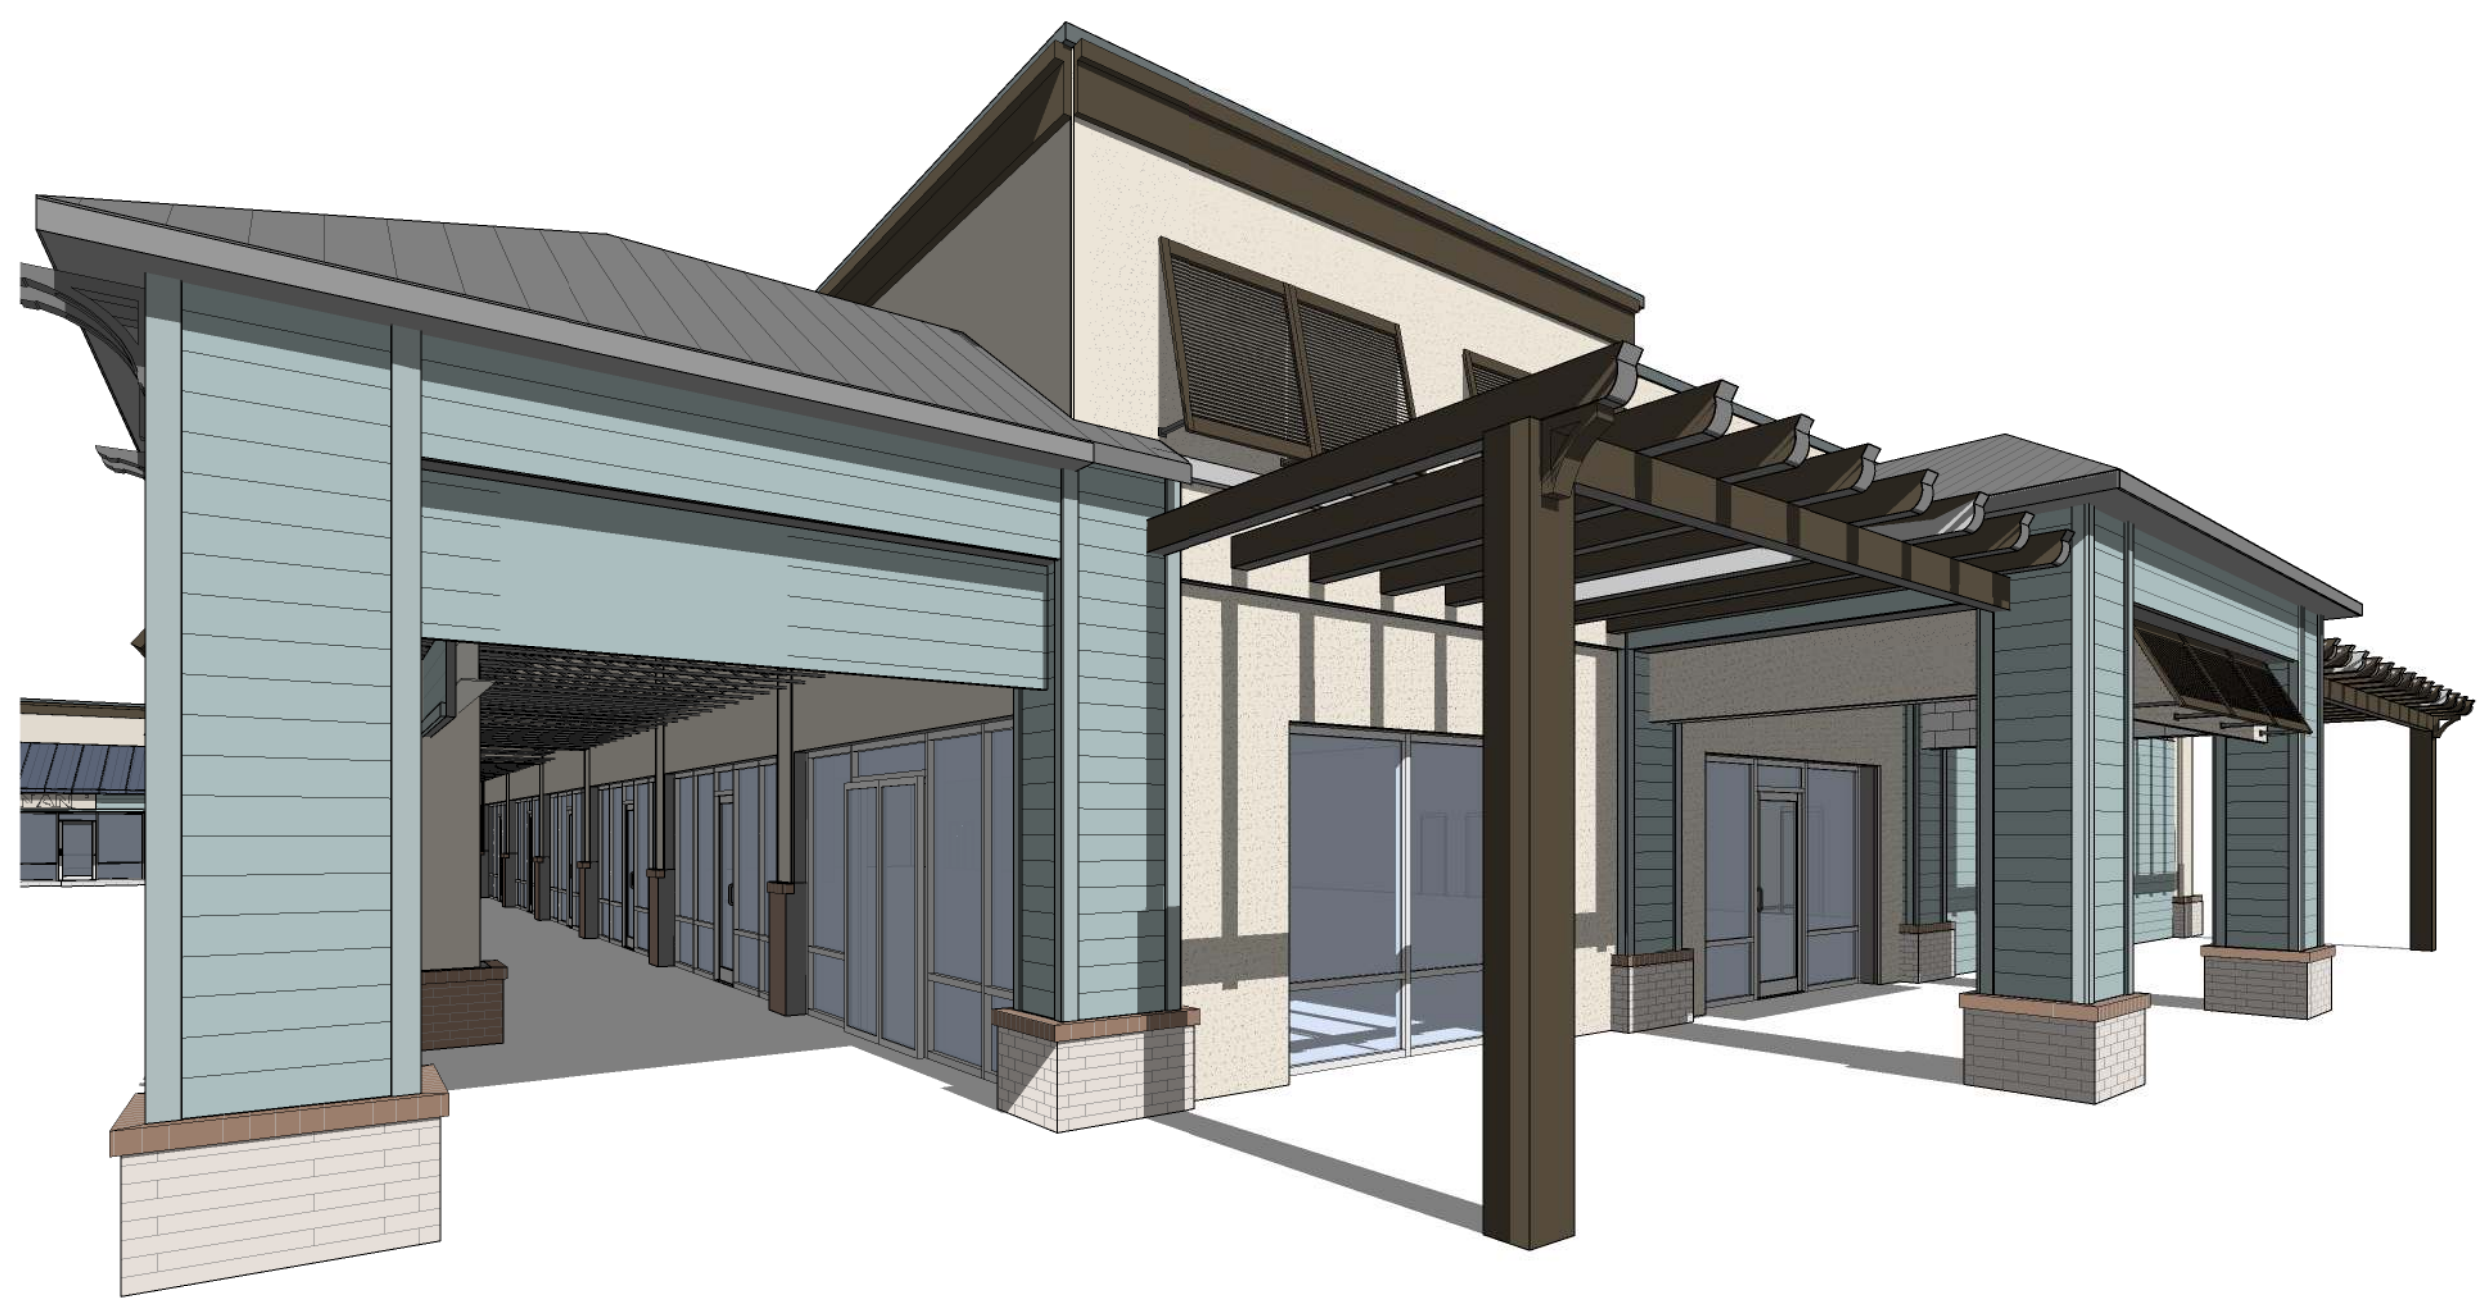


3 BLDG3 PERSPECTIVE
PR-4.1 SCALE



1 **TOWER PERSPECTIVE**
FR-4.2 SCALE




2 **TOWER PERSPECTIVE**
FR-4.2 SCALE

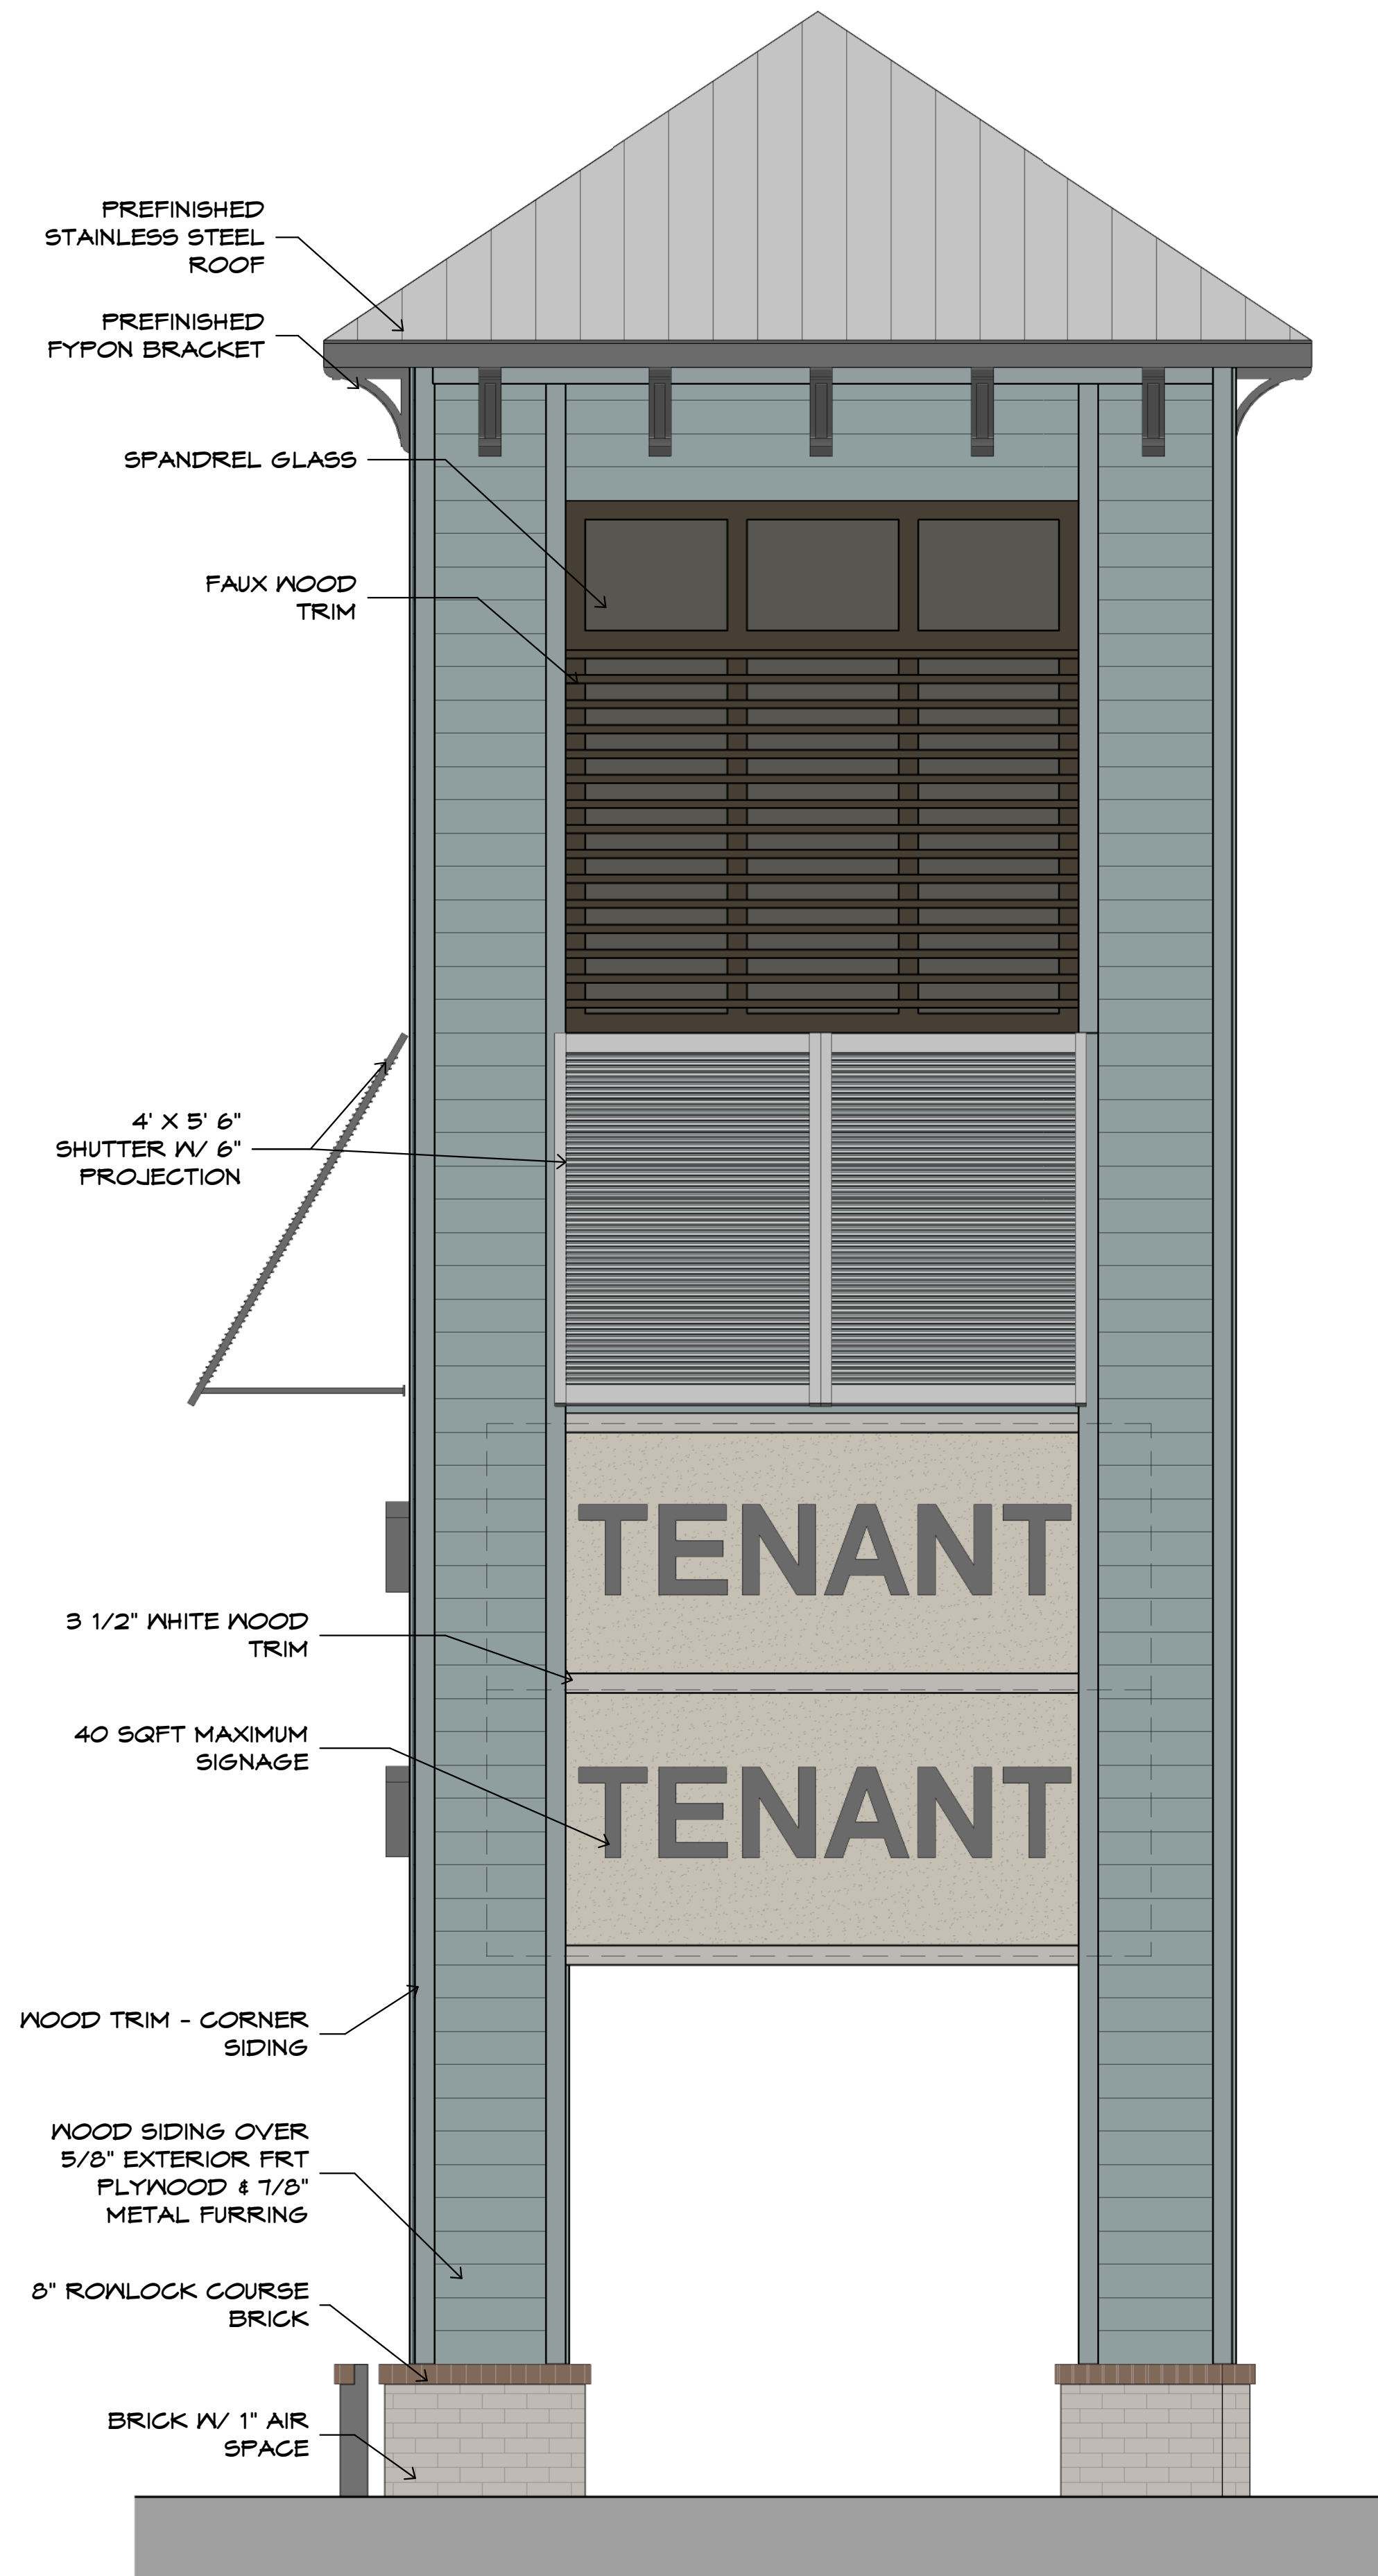

3 **TOWER ELEVATION**
FR-4.2 SCALE 1/2" = 1'-0"

THE SIGNS WILL BE REVIEWED BY STAFF UNDER A SIGN PERMIT APPLICATION REVIEW, AS THIS SUBMISSION DOES NOT INCLUDE ANY SIGNAGE OR A SIGN SYSTEM THAT REQUIRES REVIEW BY THE TOWN'S DESIGN REVIEW BOARD

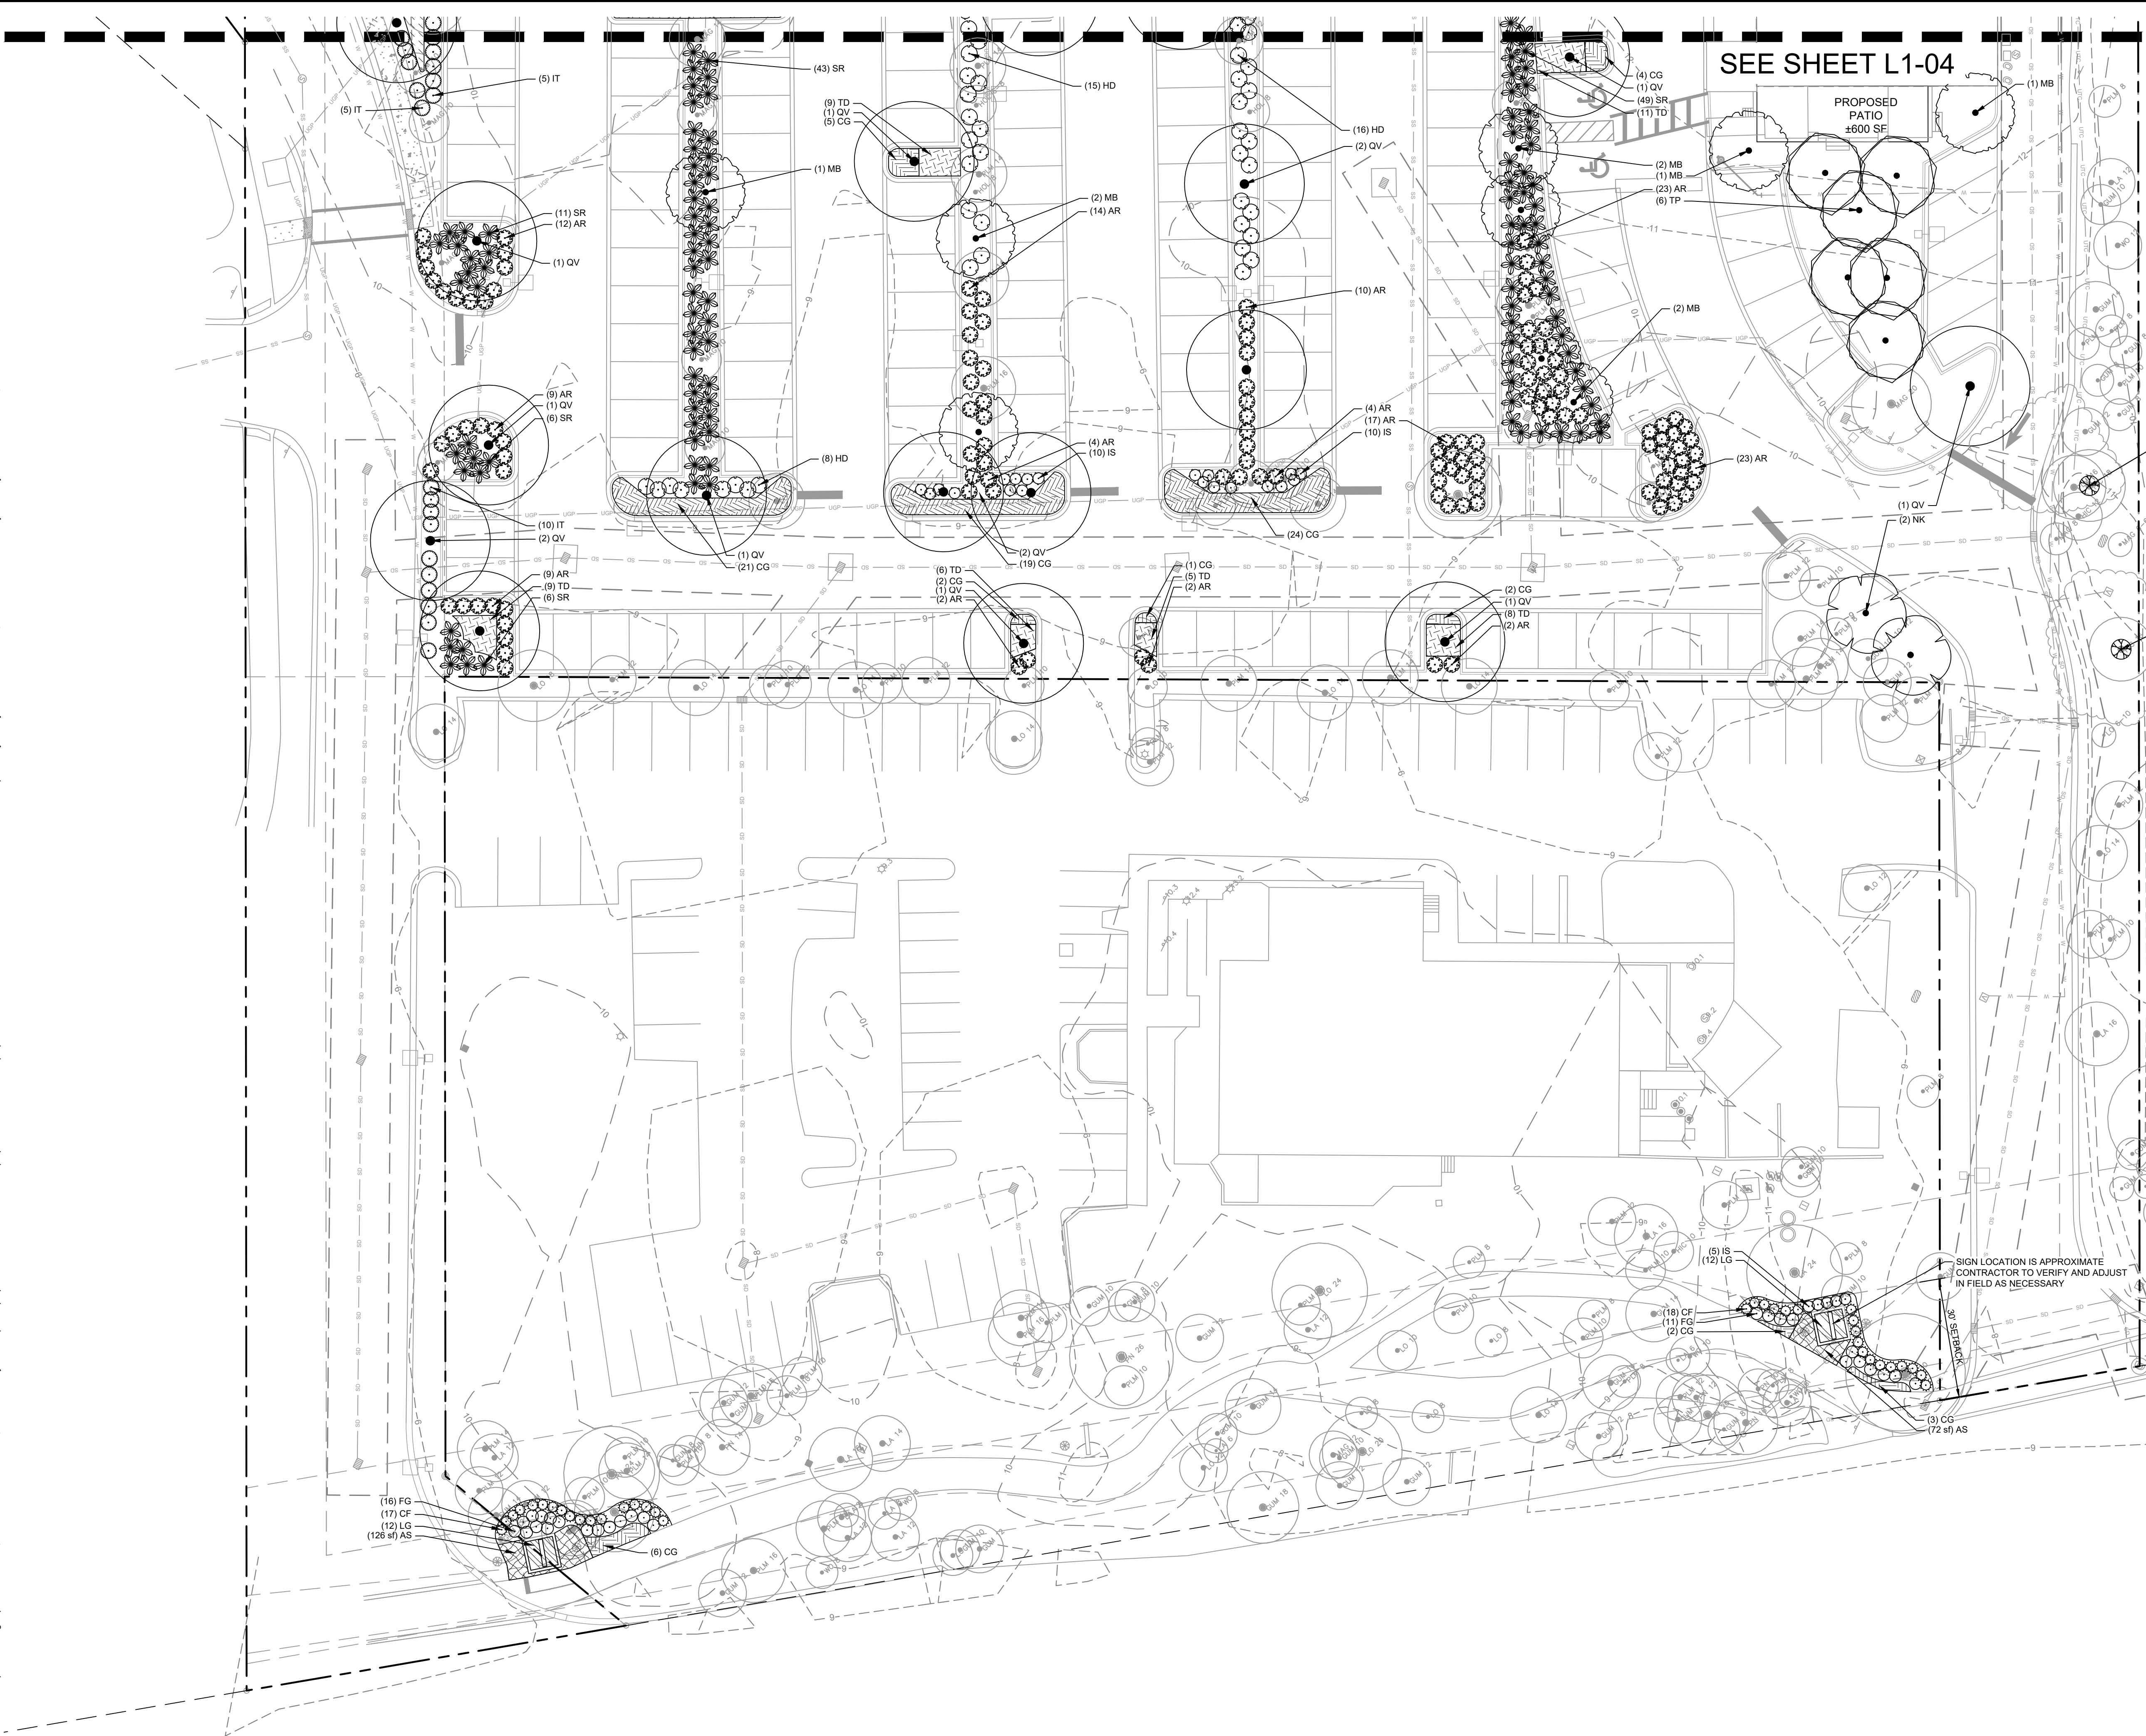

SEE SHEET L1-04

PROPOSED PATIO
±600 SF

PLANT SCHEDULE

SYMBOL CODE COMMON / BOTANICAL NAME

CATEGORY 1

- MB BRACKEN'S BEAUTY SOUTHERN MAGNOLIA
MAGNOLIA GRANDIFLORA 'BRACKEN'S BROWN BEAUTY'
- TP SHAWNEE BRAVE BALD CYPRESS
TAXODIUM DISTICHUM 'SHAWNEE BRAVE'
- QV SOUTHERN LIVE OAK
QUERCUS VIRGINIANA

CATEGORY 2

- NK GREEN GABLE™ BLACK GUM
NYSSA SYLVATICA 'GREEN GABLE™'
- LS SLENDER SILHOUETTE SWEET GUM
LIQUIDAMBAR STRYACIFLUA 'SLENDER SILHOUETTE'

CATEGORY 3

- SP CABBAGE PALMETTO
SABAL PALMETTO

RELOCATED TREES

- PLM CABBAGE PALMETTO
SABAL PALMETTO

SHRUBS

- AR AUTUMN FIRE® ENCORE® AZALEA
AZALEA X 'ROBLEZ'
- FG GIANT LEOPARD PLANT
FARFUGIUM JAPONICUM GIGANTEUM
- CF HOLLY FERN
CYRTOMIUM FALCATUM
- IS LITTLE HENRY® SWEETSPIRE
ITEA VIRGINICA 'SPRICH'
- CO LITTLE JOHN BOTTLEBRUSH
CALLISTEMON CITRINUS 'LITTLE JOHN'
- SR SAW PALMETTO
SERENOA REPENS
- HD SIKE'S DWARF OAKLEAF HYDRANGEA
HYDRANGEA QUERCIFOLIA 'SIKE'S DWARF'
- IT TAYLOR'S RUDOLPH YAUPOIN HOLLY
ILEX VOMITORIA TAYLOR'S RUDOLPH


GROUND COVERS

- PG 3/8" GRAVEL
PEA GRAVEL
- TA ASIATIC JASMINE
TRACHELOSPERMUM ASIATICUM
- LB BIG BLUE LILYTURF
LIRIOPE MUSCARI 'BIG BLUE'
- EO CENTIPEDE SEED
EREMOCHLOA OPHIURIODES
- TD DWARF FAKAHATCHEE GRASS
TRIPSACUM DACTYLOIDES NANA
- LG GIANT LIRIOPE
LIRIOPE GIGANTEA
- CG GREEN-AND-GOLD
CHRYSOGONUM VIRGINIANUM
- MU HARDWOOD MULCH
- EH HORSETAIL
EQUISETUM HYEMALE
- MC PINK MUHLY GRASS
MUHLBERGIA CAPILLARIS
- AS SEASONAL COLOR
ANNUAL SELECTION

PROJECT: CIRCLE CENTER HHI REDEVELOPMENT		CLIENT: BRE RETAIL RESIDUAL CIRCLE CENTER OWNERS LLC 1003 HOLCOMB WOODS PARKWAY, ROSWELL, GA 30076 PHONE: (770) 360-8429	
TITLE: LANDSCAPE PLAN - EAST		DATE: 01/23/2025 PROJECT NO.: 019842004 SHEET NUMBER: L1-05	
DRAWN BY: AJA		CHECKED BY: ATB	
DESIGNED BY: AJA		SCALE: AS SHOWN	
REVISIONS		No. REVISIONS	
2 REVISED PER TOWN OF HILTON HEAD DPR COMMENTS		07/08/2025 KHA	
1 REVISED PER TOWN OF HILTON HEAD DPR COMMENTS		04/30/2025 KHA	
0 ISSUED FOR DPR REVIEW		01/23/2025 KHA	

Kimley»Horn

© 2025 KIMLEY-HORN AND ASSOCIATES, INC.
1080 MORRISON DRIVE, SUITE 240
CHARLOTTE, SOUTH CAROLINA 29403
PHONE (843) 737-6390
WWW.KIMLEY-HORN.COM

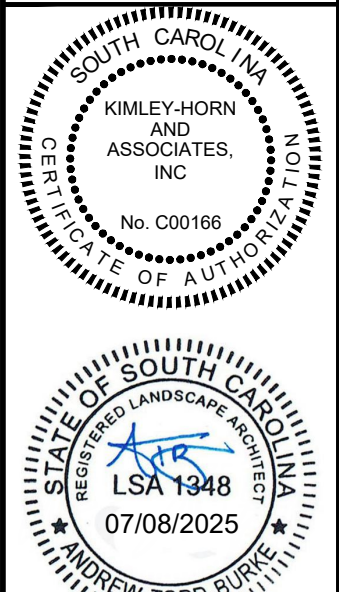

LANDSCAPE ARCHITECT
LSA 1348
07/08/2025
WHELEN TODD BIRME

DATE: 01/23/2025
PROJECT NO.: 019842004
SHEET NUMBER: L1-05

PROJECT: CIRCLE CENTER HHI
REDEVELOPMENT

CLIENT: BRE RETAIL RESIDUAL CIRCLE
CENTER OWNERS LLC
1003 HOLCOMB WOODS PARKWAY,
ROSWELL, GA 30076
PHONE: (770) 360-8429

TITLE: LANDSCAPE PLAN -
EAST

DATE: 01/23/2025
PROJECT NO.: 019842004
SHEET NUMBER: L1-05

DRAWN BY: AJA
CHECKED BY: ATB
SCALE: AS SHOWN

REVISIONS

2 REVISED PER TOWN OF HILTON HEAD DPR COMMENTS









1 REVISED PER TOWN OF HILTON HEAD DPR COMMENTS

0 ISSUED FOR DPR REVIEW

07/08/2025 KHA


04/30/2025 KHA





01/23/2025 KHA

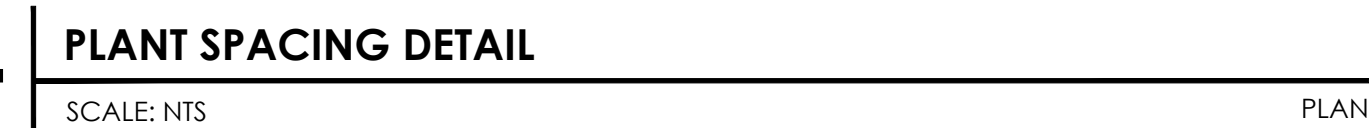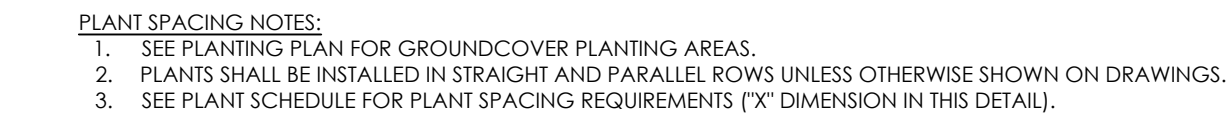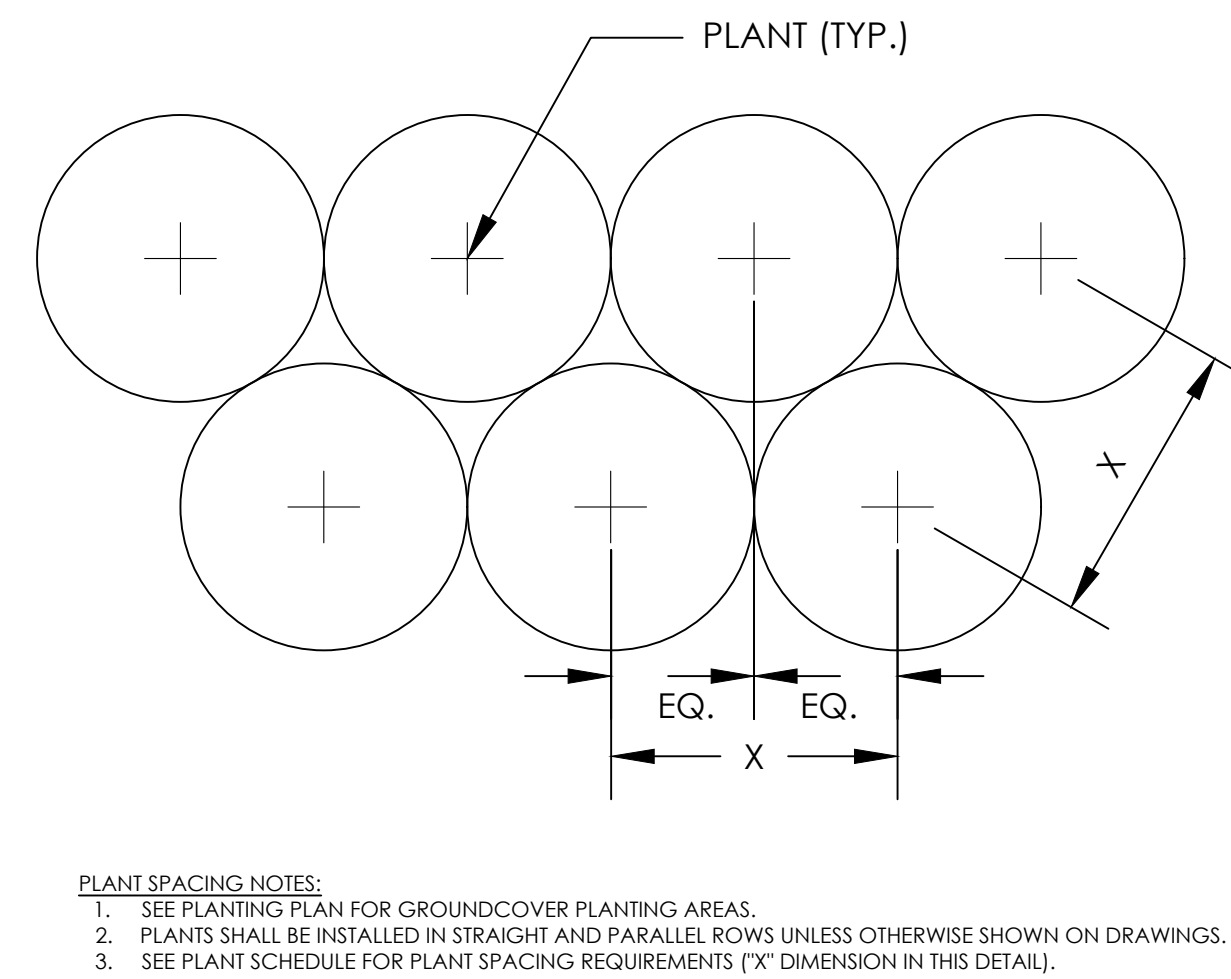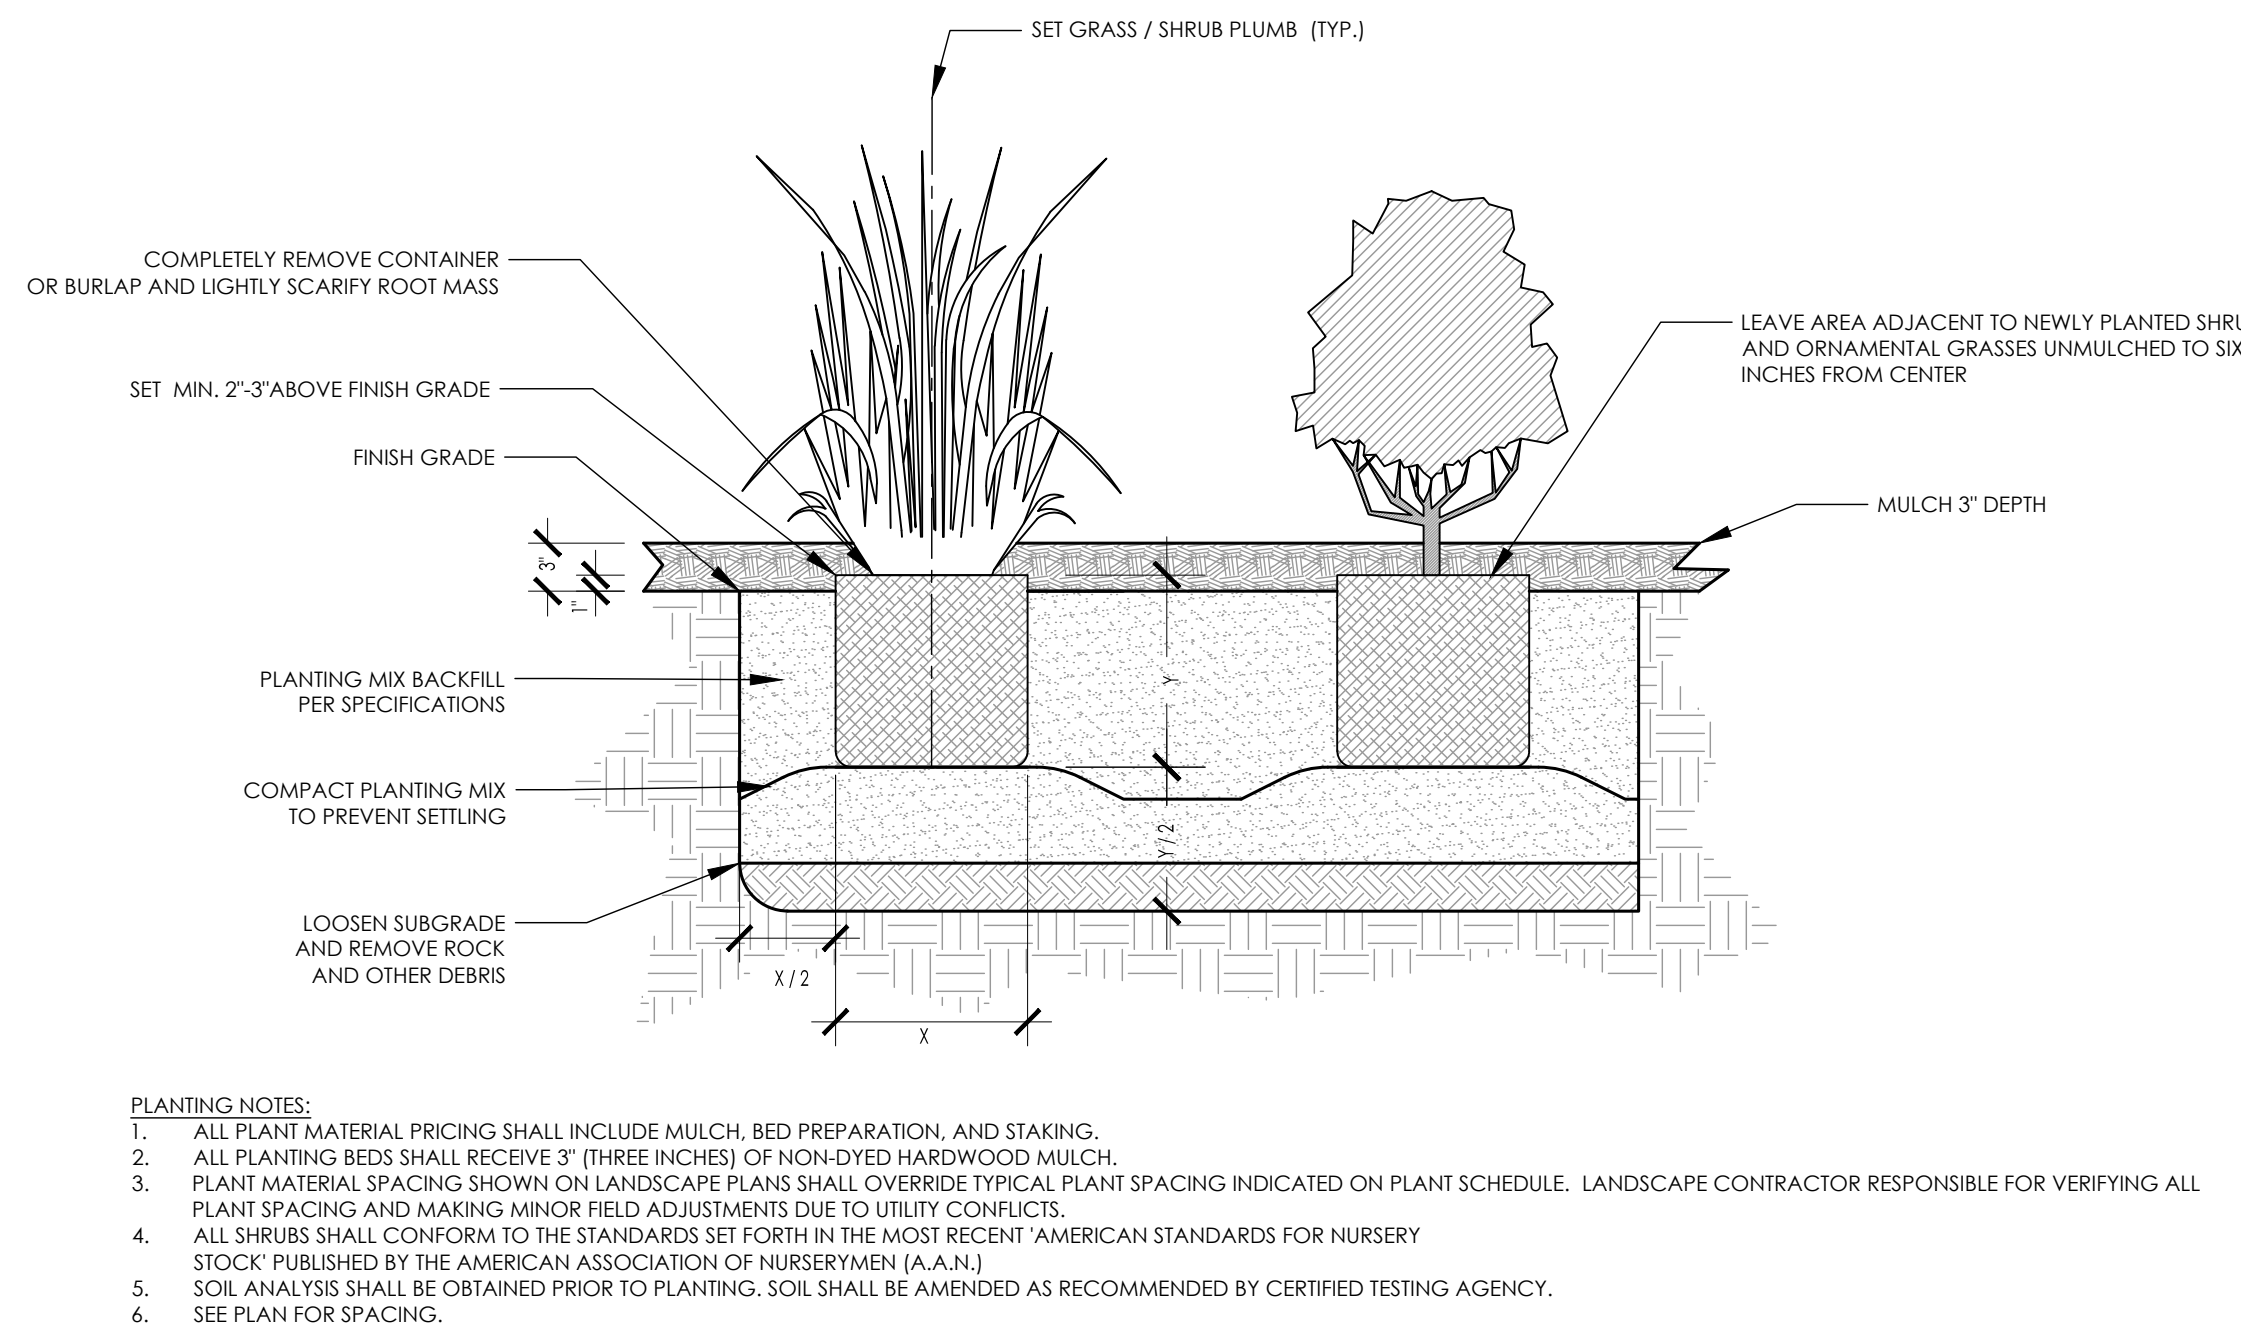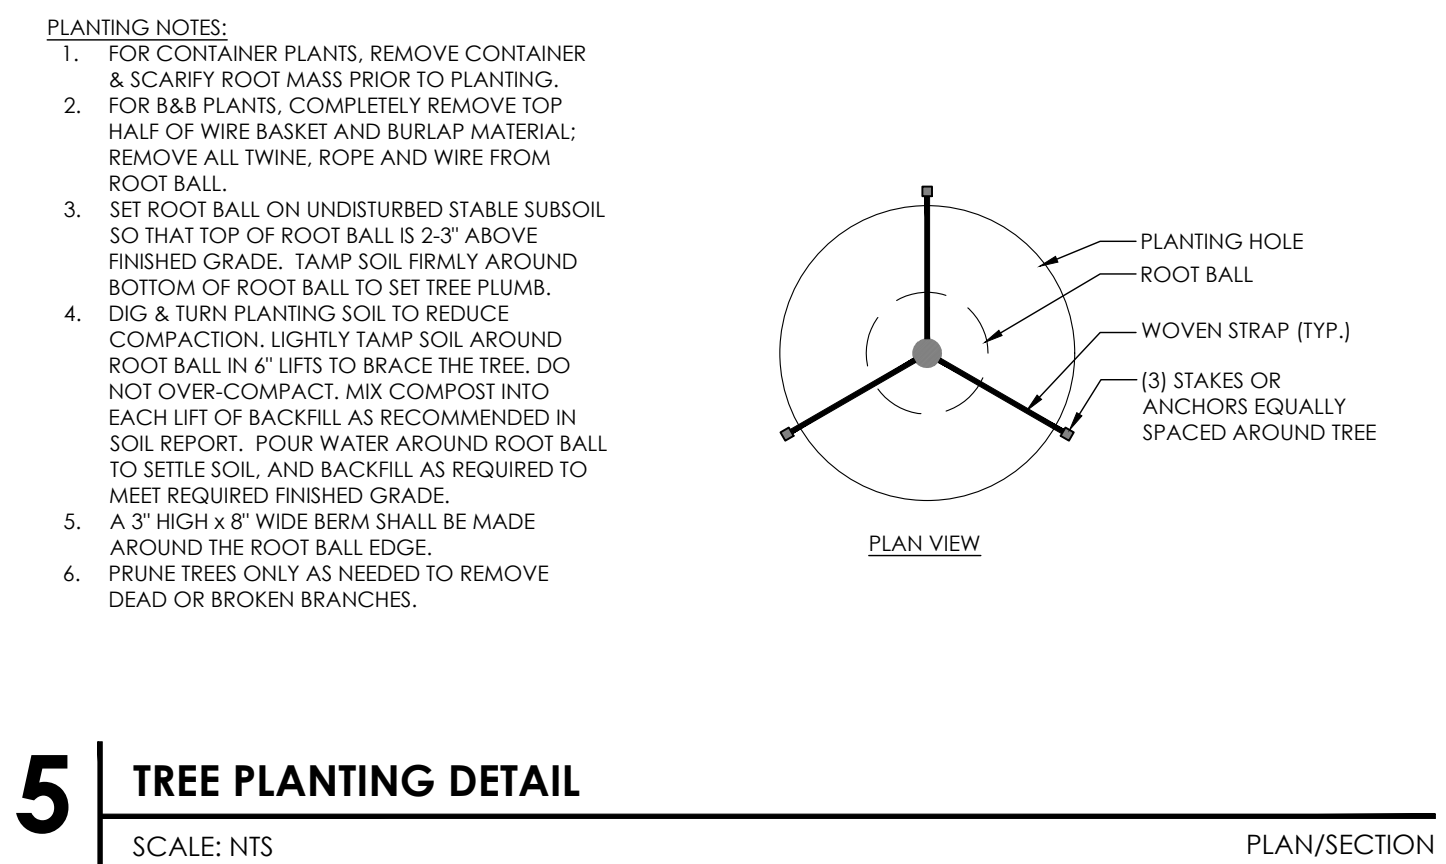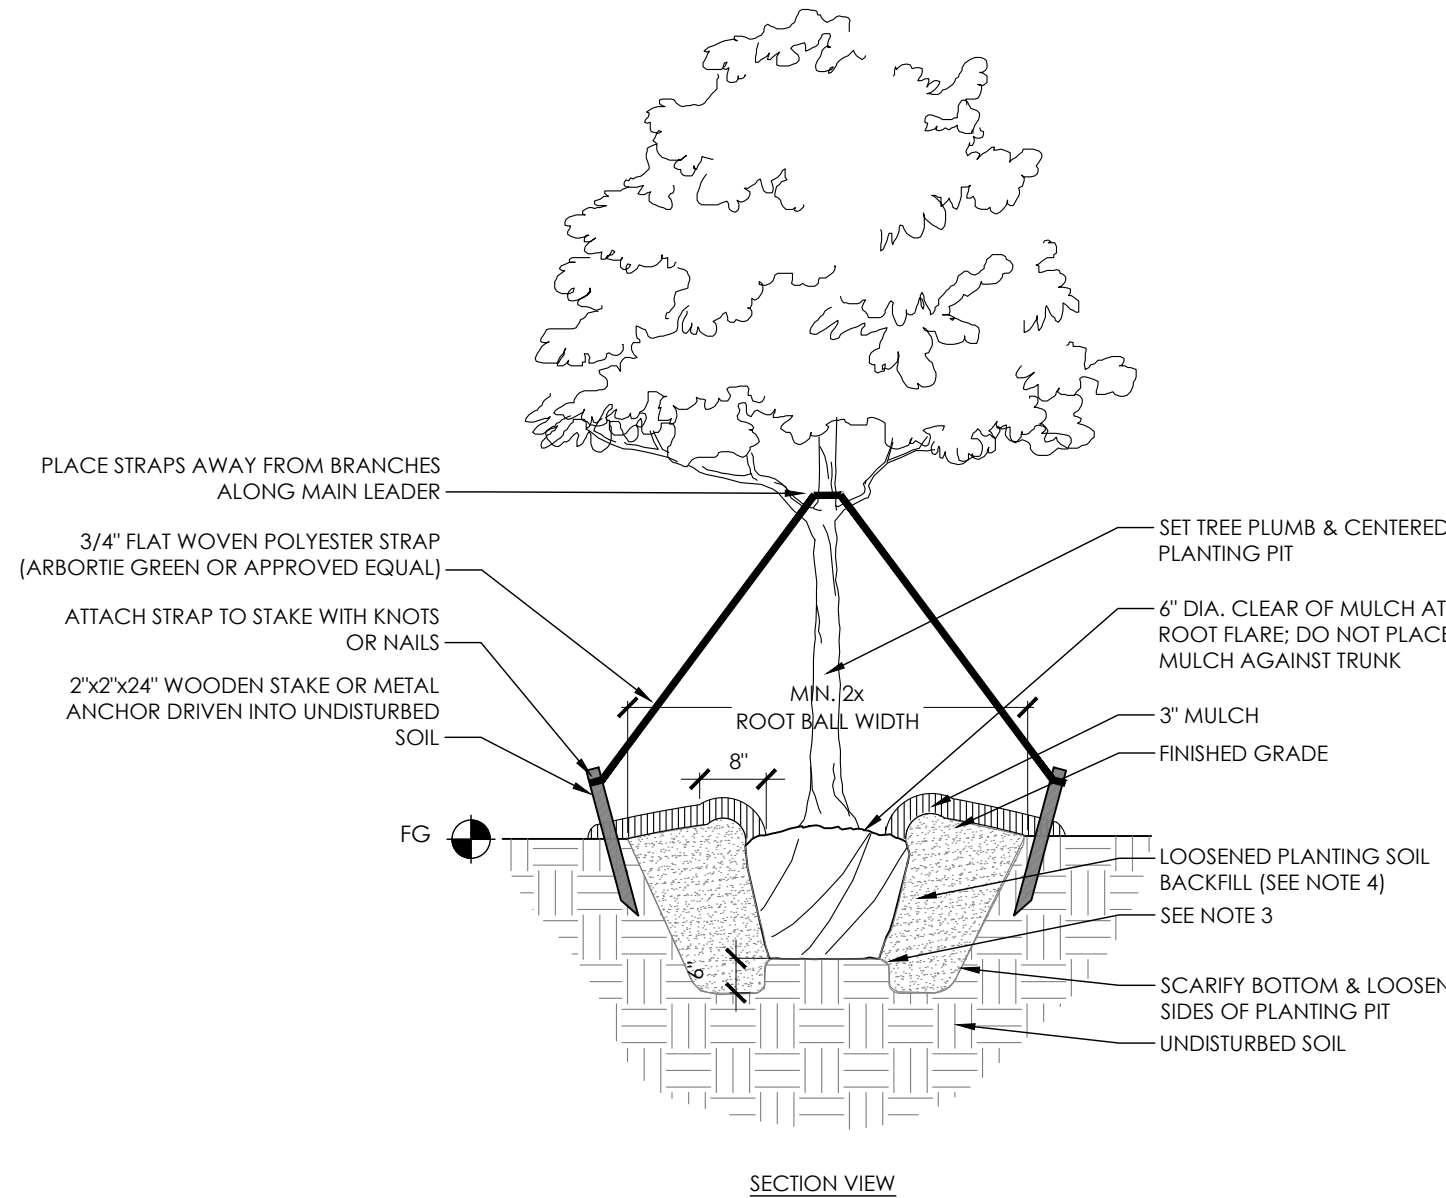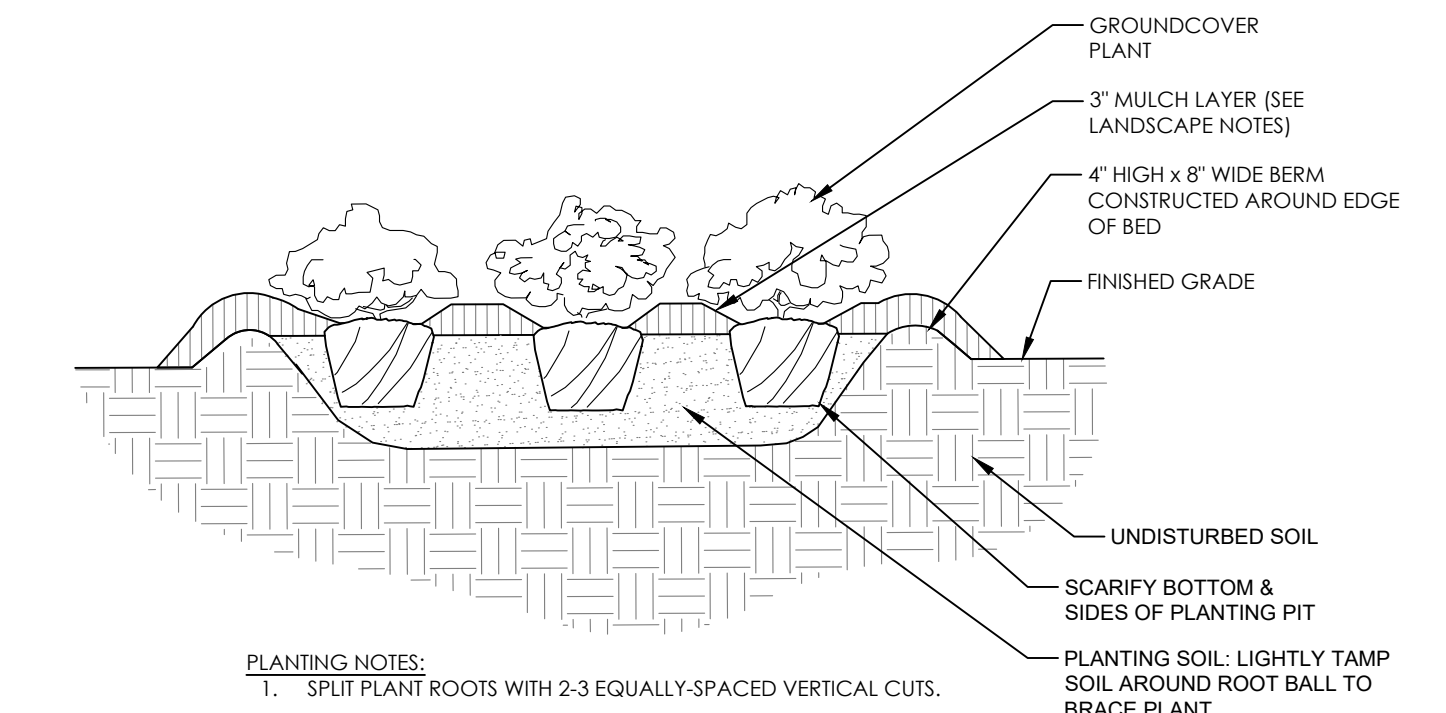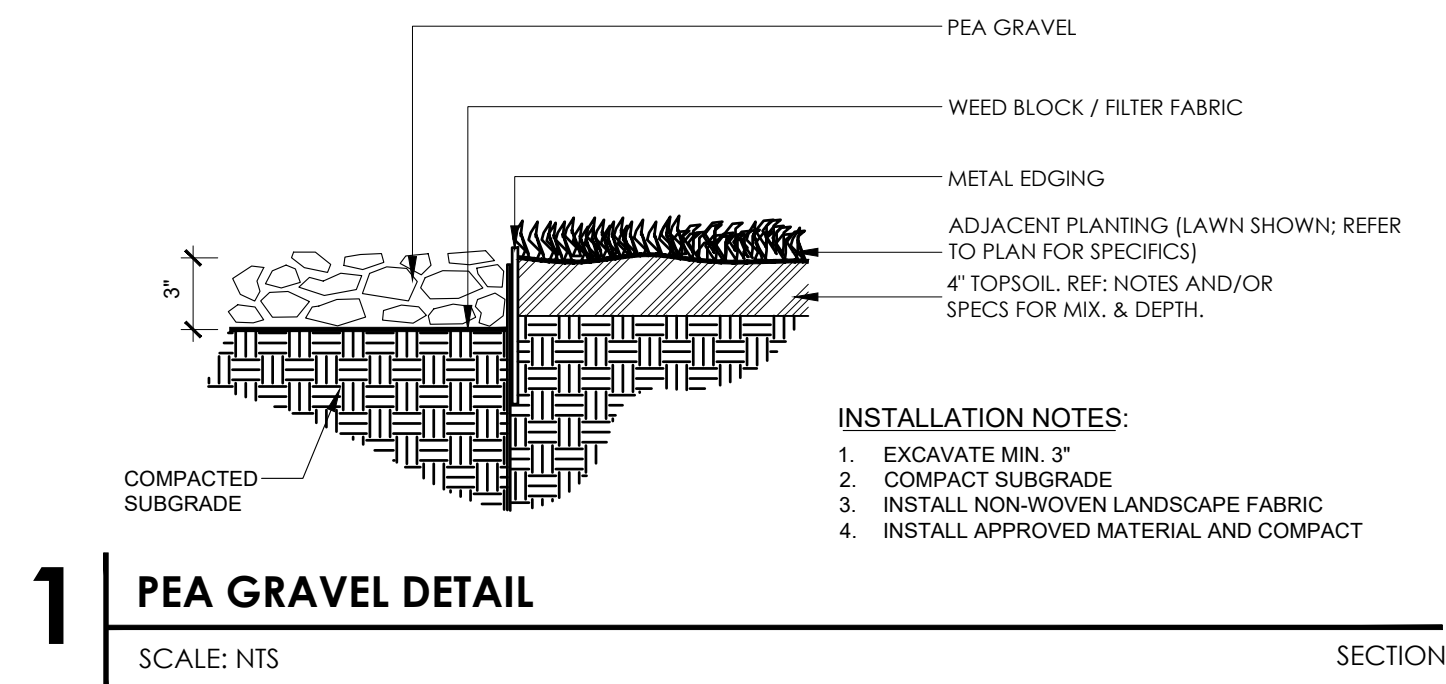


- GENERAL LANDSCAPE NOTES:


2. ALL PLANTS MUST BE HEALTHY, VIGOROUS MATERIAL, FREE OF PESTS AND DISEASE.
3. ALL PLANTS MUST BE CONTAINER GROWN OR BALLED AND BURLAPPED AS INDICATED IN THE PLANT LIST.
4. ALL TREES MUST HAVE A STRAIGHT TRUNK AND FULL HEADED AND MEET ALL REQUIREMENTS SPECIFIED.
5. ALL PLANTS ARE SUBJECT TO THE APPROVAL OF THE LANDSCAPE ARCHITECT BEFORE, DURING, AND AFTER INSTALLATION.
6. ALL TREES MUST BE GUYED OR STAKED AS SHOWN IN THE DETAILS.
7. ALL TREES LOCATED WITHIN VEHICLE SIGHT TRIANGLES SHALL BE BRANCHED MIN. 8" (MEASURED FROM ADJACENT PROJECTED CURB LINE ELEVATION) PER ANSI Z60.1 STANDARDS FOR HEIGHT OF BRANCHING - STREET TREES.
8. PRIOR TO CONSTRUCTION, THE CONTRACTOR SHALL BE RESPONSIBLE FOR LOCATING ALL UNDERGROUND UTILITIES AND SHALL AVOID DAMAGE TO ALL UTILITIES DURING THE COURSE OF THE WORK. THE CONTRACTOR IS RESPONSIBLE FOR REPAIRING ANY AND ALL DAMAGE TO UTILITIES, STRUCTURES, SITE APPURTENANCES, ETC. WHICH OCCURS AS A RESULT OF THE LANDSCAPE CONSTRUCTION. CONTRACTOR IS ALSO RESPONSIBLE FOR COORDINATING ALL UTILITY ADJUSTMENTS WITH FINAL FINISH GRADE. ALL UTILITIES SHALL SIT FLUSH WITH FINISH GRADES (BOTH PAVED AND LANDSCAPED SURFACES).
9. THE CONTRACTOR IS RESPONSIBLE FOR VERIFYING ALL QUANTITIES SHOWN ON THE LANDSCAPE PLANS BEFORE PRICING THE WORK. ANY DISCREPANCIES BETWEEN QUANTITIES ON PLAN AND PLANT LIST SHALL BE BROUGHT TO THE ATTENTION OF THE PROJECT LANDSCAPE ARCHITECT AND ANY FIELD ADJUSTMENTS OR QUANTITY ADJUSTMENTS MUST BE AUTHORIZED PRIOR TO ORDERING AND PLANTING.
10. THE CONTRACTOR IS RESPONSIBLE FOR FULLY MAINTAINING ALL PLANTING (INCLUDING BUT NOT LIMITED TO: WATERING, SPRAYING, MULCHING, WEEDING, FERTILIZING, ETC.) OF THE PLANTING AREAS AND LAWN UNTIL SUBSTANTIAL COMPLETION.
11. THE CONTRACTOR SHALL COMPLETELY WARRANTEE ALL PLANT MATERIAL FOR A PERIOD OF ONE (1) YEAR BEGINNING ON THE DATE OF SUBSTANTIAL COMPLETION. THE CONTRACTOR SHALL PROMPTLY MAKE ALL REPLACEMENTS BEFORE OR AT THE END OF THE WARRANTEE PERIOD.
12. THE LANDSCAPE ARCHITECT SHALL APPROVE THE STAKING LOCATION OF ALL PLANT MATERIAL PRIOR TO INSTALLATION. CONTRACTOR SHALL CONTACT THE PROJECT LANDSCAPE ARCHITECT A MINIMUM OF ONE (1) WEEK IN ADVANCE TO SCHEDULE STAKING.
13. ANY PLANT MATERIAL WHICH DIES, TURNS BROWN, OR DEFOLIATES (PRIOR TO SUBSTANTIAL COMPLETION OF THE WORK) SHALL BE PROMPTLY REMOVED FROM THE SITE AND REPLACED WITH MATERIAL OF THE SAME SPECIES, QUANTITY, AND SIZE MEETING ALL PLANT SCHEDULE SPECIFICATIONS.
14. STANDARDS SET FORTH IN "AMERICAN STANDARD FOR NURSERY STOCK" REPRESENT GUIDELINE SPECIFICATIONS ONLY AND SHALL CONSTITUTE MINIMUM QUALITY REQUIREMENTS FOR PLANT MATERIAL.
15. ALL PLANTING BEDS ARE TO BE COMPLETELY COVERED WITH NON-DYED DOUBLE SHREDDED HARDWOOD MULCH AT A DEPTH OF 3" INCHES. ANY EXISTING LANDSCAPE BEDS THAT ARE DISTURBED MUST BE MULCHED TO MATCH EXISTING MULCH FOUND WITHIN LANDSCAPE BED.
16. LOCATIONS OF EXISTING BURIED UTILITY LINES SHOWN ON THE PLANS ARE BASED UPON BEST AVAILABLE INFORMATION AND ARE TO BE CONSIDERED APPROXIMATE. IT SHALL BE THE RESPONSIBILITY OF THE CONTRACTOR TO VERIFY THE LOCATIONS OF UTILITY LINES AND ADJACENT TO THE WORK AREA. THE CONTRACTOR IS RESPONSIBLE FOR THE PROTECTION OF ALL UTILITY LINES DURING THE CONSTRUCTION PERIOD.
17. SAFE, CLEARLY MARKED PEDESTRIAN AND VEHICULAR ACCESS TO ALL ADJACENT PROPERTIES MUST BE MAINTAINED THROUGHOUT THE CONSTRUCTION PROCESS.
18. ALL PLANT MATERIAL QUANTITIES SHOWN ARE APPROXIMATE. CONTRACTOR SHALL BE RESPONSIBLE FOR COMPLETE COVERAGE OF ALL PLANTING BEDS AT SPACING SHOWN.
19. THE TOP OF ALL ROOT BALLS SHALL BEAR THE SAME RELATIONSHIP TO FINISHED GRADE, AS BORN TO PREVIOUS GRADE AND GROWING CONDITIONS.
20. ALL ROOT BALLS REMOVED FROM CONTAINERS SHALL BE SCARIFIED PRIOR TO BACKFILLING.
21. FAILURE TO INSTALL PLANT MATERIAL PER THIS PLAN WILL JEOPARDIZE ISSUANCE OF FINAL CERTIFICATE OF OCCUPANCY. CONTRACTOR SHALL BE RESPONSIBLE FOR SCHEDULING INSPECTIONS OF PLANT MATERIAL.
22. CONTRACTOR SHALL COMPLY WITH ALL APPLICABLE CODES & ORDINANCES REGARDING LANDSCAPING. GENERAL CONTRACTOR IS TO CLEAN THE ENTIRE SITE OF ALL CONSTRUCTION DEBRIS PRIOR TO FINAL INSPECTION.
23. MAINTENANCE OF REQUIRED LANDSCAPED AREAS IS THE RESPONSIBILITY OF THE PROPERTY OWNER. ALL SUCH AREAS SHALL BE PROPERLY MAINTAINED SO AS TO ASSURE THEIR SURVIVAL AND AESTHETIC VALUE AND SHALL BE PROVIDED WITH AN IRRIGATION SYSTEM OR A READILY AVAILABLE WATER SUPPLY.

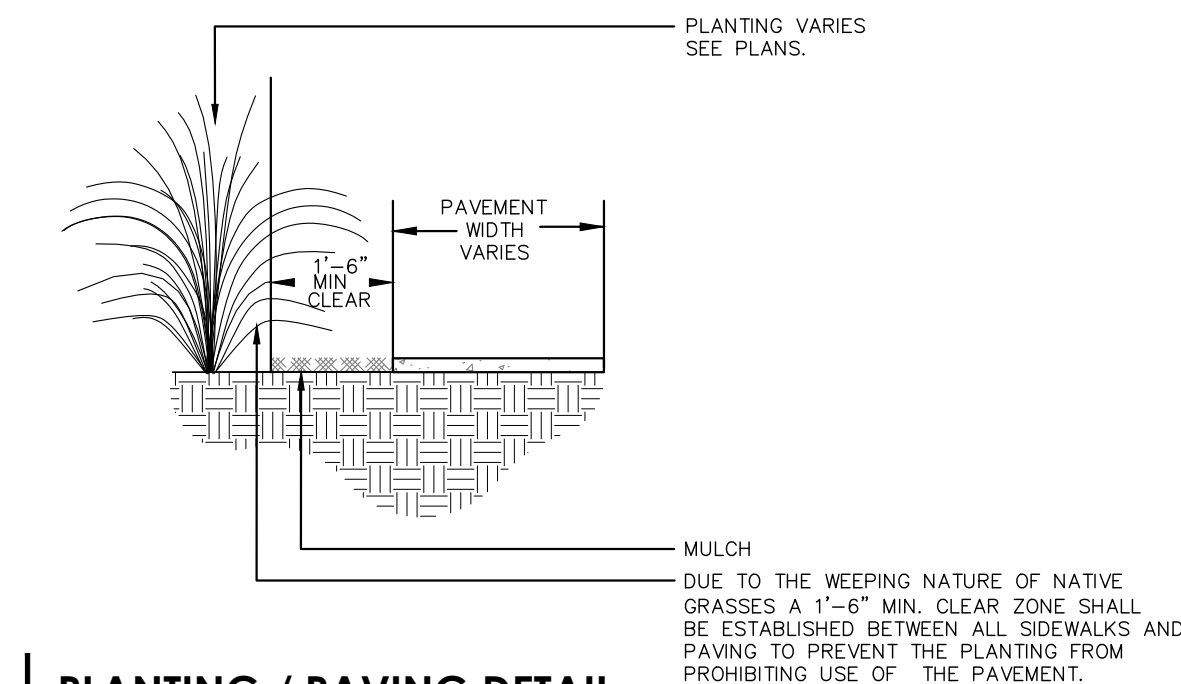

 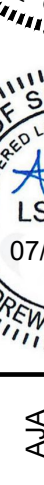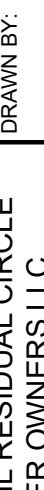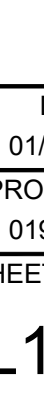PROJECT:	CIRCLE CENTER HHI REDEVELOPMENT 70 POPE AVENUE, HILTON HEAD ISLAND, SC 29928	DATE 01/23/2025	PROJECT NO. 019842004	SHEET NUMBER L1-06	TITLE: LANDSCAPE DETAILS	CLIENT: BRE RETAIL RESIDUAL CIRCLE CENTER OWNERS LLC 1003 HIGHWAY 170 ROSWELL, GA 30075 PHONE: (770) 360-8429	SCALE: AS SHOWN DRAWN BY: AJA DESIGNED BY: AJA CHECKED BY: ATB	
----------	--	--------------------	--------------------------	-----------------------	-----------------------------	--	--	---	---	---	--	---	---	--

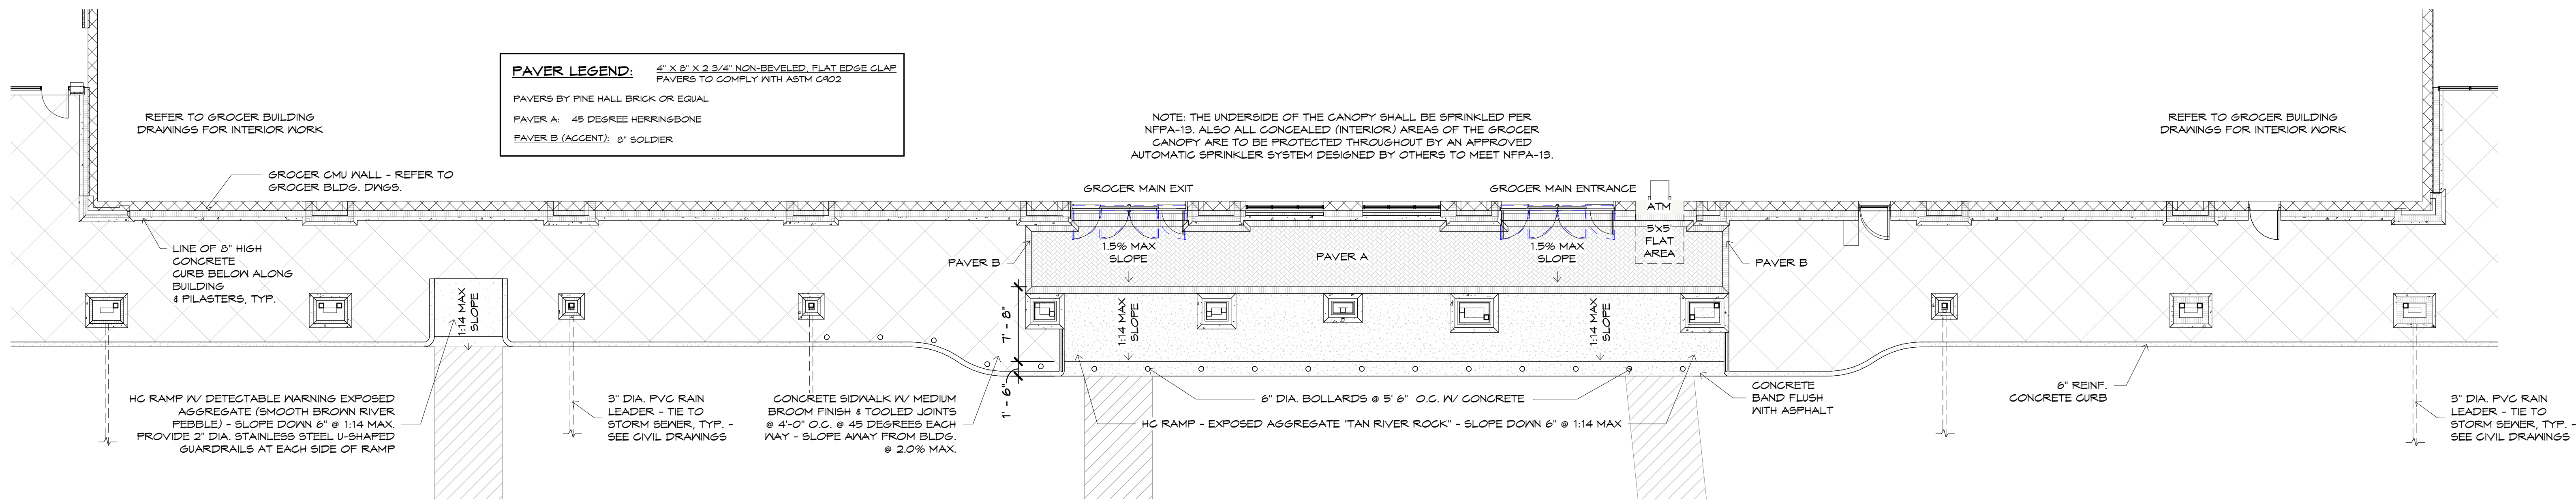

1 **SIDEWALK PLAN**
PR-1.2 / SCALE 1/8" = 1'-0"

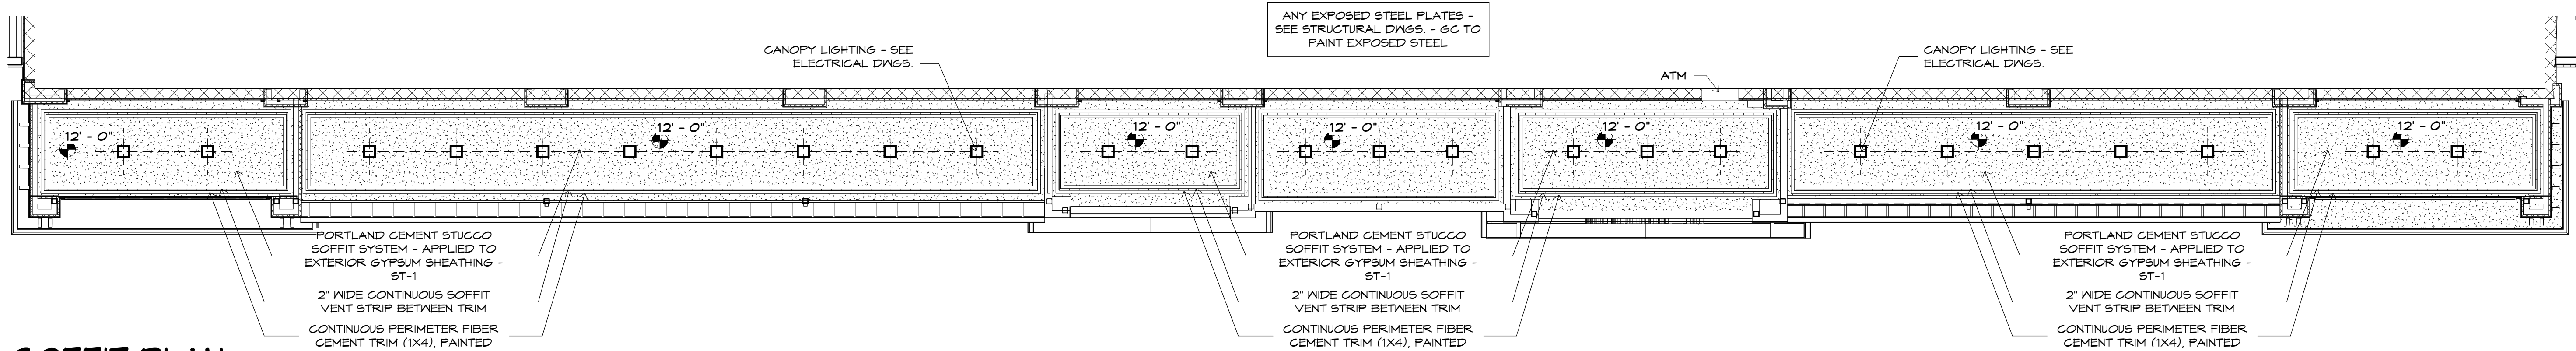

3 **SOFFIT PLAN**
PR-1.2 / SCALE 1/8" = 1'-0"

CUSTOMER NAME

PROJECT NAME

DATE

CATALOG NUMBER

EVLVE

ECLS Soffit
LED Canopy Light

The Evolve® Canopy LED Soffit (ECLS) offers energy efficiency and quality of light in a sleek low-profile look and style. The ECLS features a diffused aperture which spreads the source lumens for even light distribution and low glare. To learn for sealed deck applications only (enclosed canopy or soffit).

Construction

Housing: Aluminum die cast enclosure.
Integral heat sink for maximum heat transfer

Lens: Impact resistant tempered glass

Paint: Corrosion resistant polyester powder paint, minimum 20 mil thickness
Standard = Black, Dark Bronze Gray, White (RAL & custom colors available)

Weight: 10 lbs (4.5 kg) - 12.5 lbs (5.7 kg)

Light Maintenance

Projected Lux per IES TM-21-11 at

LUMEN CODES	25,000 HR	LUX@10' @ 1 HOUR	50,000 HR	60,000 HR
T5	L96	L92	L91	
A5	L95	L93	L92	
B5	L95	L93	L92	

Note: Projected Lux based on LAMBDA (x 10000 hour testing). Accepted industry tolerances apply to initial luminous flux and lumen maintenance measurements.

Luminaire Ambient Temperature Factor

AMBIENT TEMP (°F)	INITIAL FLUX FACTOR	AMBIENT TEMP (°C)	INITIAL FLUX FACTOR
< 50	1.02	50	0.99
60	1.01	40	0.98
75	1.00	50	0.97

Ratings

Operating Temperature: -40°C to 50°C

Vibration: 15G per Per ANSI C138.31-2010:

LM-78: Testing in accordance with EESNA Standards

Controls

Dimming: Standard - 0-10V

Sensors: Motion with Integrated Photoelectric Control, Dainrise Compatible

Warranty

5 Year (Standard)

© 2023 Current Lighting Solutions, LLC. All rights reserved. Information and specifications subject to change without notice. All labels are design or typical values where measured under laboratory conditions.

Current

EVOLVE

UL LISTED

cETL

CEC

ENERGY STAR

DIMMABLE

IC

IP65

ROHS COMPLIANT

RECYCLED

No all product variations listed on this page are DLC qualified. Visit [www.designlights.org/search](#) to confirm qualifications.

LED.com

Page 1 of 7
(Rev. 05/28/23)
[QUPD30R_005](#)

EVOLVE

ECLS Soffit LED Canopy Light

CUSTOMER NAME _____
PROJECT NAME _____
DATE _____ TYPE _____
CATALOG NUMBER _____

Ordering Information

ECLS 01 0 T5 SM 7 40

PROD. ID	GEN	VOLTAGE	OPTIC CODE	DISTRIBUTION*	DR. MFR.	CCT	DIMMING	CONTROLS	MOUNTING	COLOR	OPTIONS
E = Evolv	01	0 = 120-277V	T5 = 3,300lm	SM = Symmetric Medium	7 = 75	40 = 4000K	T = None Only Controls T available	T = None	JM = J-Box Mount	BLCK = Black	SC = Side Control Hides
C = Canopy		D = 240V	A5 = 5,400 lm B5 = 7300 lm		40 = 4000K		A = Wired to Control D = External Wired D-HOODLESS Only Controls T available	A = Motion Sensor IM Program? B = Dimmed Motion Sensor?	IM = Pendant Mount RM = Recessed Mount SB = Surface Mount w/ Density Plate	DBEZ = Dark Bronze GRAY = Gray	XXX = Special Options
LS = Soffit										WHITE = White	Y = Coastal Finish?

* Not Available with Optic Code T5

† Requires Dimming Option A

‡ Recommended for installations within 750 feet from coast. Lead time varies, check with factory.

OPTICAL CODE	CCT CODE	TYPICAL LUMENS			TYPICAL SYSTEM WATTAGE	
		3000K	4000K	5000K	120-277V	120-240V
T5		3000	3700	3700	29	N/A
A5	SM	5200	5400	5400	39	43
B5		6900	7100	7100	54	58

For additional information on ECLS IES files, please click the following link:

[ECLS IES Files](#)

Current®

LED.com

© 2023 Current Lighting Solutions, LLC. All rights reserved. Information and specifications subject to change without notice. All values are design or typical unless otherwise measured under laboratory conditions.

Page 9 of 7
(Rev 09/28/23)
007036_006

EVOLVE

CUSTOMER NAME _____
PROJECT NAME _____
DATE _____ TYPE _____
CATALOG NUMBER _____

EFC1 Series

LED Compact Flood Light

The Evolve® LED Compact Flood, EFC1, is a replacement for 50W to 150W HID general purpose flood luminaires offering significant energy savings with a long-life LED light source. The EFC1 provides symmetric spot and general purpose flood distribution patterns with lumen levels ranging from 2,000 to 12,000 lumens per fixture. This compact flood is designed to meet the lighting needs for applications such as small format signage, facade, flag or monument, parking and landscape lighting.

Construction

Housing:	Aluminum die cast enclosure. Integral heat sink for maximum heat transfer
Lens:	Impact resistant tempered glass
	Corrosion resistant polyester powder paint, minimum 20 mil thickness
Paint:	Standard - Black, Dark Bronze, Gray, White RAL & custom colors available
	Optional - Coastal Finish
Weight:	11-145 lbs (5.0-6.6 kgs)

Optical System

Lumens:	2,000 to 12,000
Distribution:	3x3, 6x6, 7x7
Efficacy:	106-143 LPW
CRI:	2700K, 3000K, 4000K, 5000K
CCR:	≥70

Electrical

Input Voltage:	120-277V
Input Frequency:	50/60Hz
Power Factor:	≥ 90% at rated watts
Total Harmonic Distortion:	≤ 20% at rated watts

Surge Protection*

STANDARD	OPTIONAL
☐ 10kV/5kA	☐ Secondary 10kV/5kA (R Option)

*Per ANSI C136.2-2016

Lumen Maintenance

Projected Lxx per IES TM-21-11 at 25°C

LUMEN CODES	DISTRIBUTION	25,000 HR	50,000 HR	60,000 HR
66, 77	3x3	93	92	92
68, 77	6x6, 7x7	98	96	95

Note: Projected Lxx based on LM80 or LM80 heat treated. Accepted industry tolerances apply to LM80 Lumen Test and Lumen Maintenance Measurements.

Luminaire Ambient Temperature

AMBIENT TEMP (°C)	INITIAL FLUX FACTOR	AMBIENT TEMP (°C)	INITIAL FLUX FACTOR
10	1.02	30	0.99
20	1.01	40	0.98
25	1.00	50	0.97

Ratings

Operating Temperature: -40°C to 50°C

Vibration: Mini-Turndown Mounting: 3G
Slipfitter Mounting: 2G
1/2" NPT Swivel Mounting: 15G

LM-79: Testing in accordance with IES Standards

*Per ANSI C136.2-2016

Controls

Dimming: Standard - 0-10V
Optional - DALI (Option U)

Sensors: Photo Electric Sensors (PE) available
Light/IR and Datalogger Compatible

Warranty

☐ 5 Year (Standard)

Not all product variations listed on this page are EFC1 qualified. Visit www.currentlighting.com/research to confirm qualifications.

Current

LED.com

© 2020 Current Lighting Solutions, LLC. All rights reserved. Information and specifications subject to change without notice. All colors are typical or typical values when measured under laboratory conditions.

Page 1 of 6
(Rev 06/2020)
EFC1B4_006

EVOLVE

EFC1 Series

LED Compact Flood Light

CUSTOMER NAME _____

PROJECT NAME _____

DATE _____

CATALOG NUMBER _____

EFC1 01 0 06 33 7 40

MODEL	GEN	VOLTAGE	OPTIC CODE	DISTRIBUTION	GIS	CCT	DIMMING	CONTROLS	MOUNTING	COLOR	OPTIONS
E = E-Series	016	0 = 120-277V	02 = 2000 lm	33 = NEMA 3P Flood	7 = 7-10	27K = 2700K	A = ANSI C0B1 3-Step Reciprocal	A = No Current	1 = 1/2" NPT SWIVEL MOUNT*	BLACK = Black	F = Finish
F = Flood		8 = 120-240V†	04 = 4000 lm	06 = NEMA 6x6		30K = 3000K	D = No Reciprocal, with extended (2H-10V) power/dimming cable (12' mount only)	D = Shorting Cap†	X1 = Knuckle Siphon For 3.0 in. - 2.3 in OD Tensar†	DMS2 = Dark Bronze	H2 = Dantone Etched Modern Bronze†
CL = Compact		1 = 120V	06 = 6000 lm	77 = NEMA 7-7 (30' Watt Flood)		40K = 4000K	N = No PE Reciprocal & No External Chasing Leads	E = Non-Dimming PE Control**	X2 = Knuckle Siphon For 1.5 in. - 2.3 in OD Tensar†	GRAY = Gray	H4 = Motion Sensor†
		2 = 220V	08 = 8000 lm			50K = 5000K	P = AND PE Reciprocal with extended (2H-10V) power/dimming cable (12' mount only)		X3 = Knuckle Siphon For 2.3 in. - 3.0 in OD Tensar†	WHITE = White	L = Tool-less Entry
		3 = 240V	10 = 10200 lm						X2 = Knuckle Siphon For 2.3 in. - 3.0 in OD Tensar†		R = Optional Secondary Enhanced SPD
		4 = 277V	12 = 12000 lm						V1 = Field Adjustable Module (FAM) Module		U = DALI Programmable†
									V1 = Field Adjustable Module (FAM) Module		XXX = Special Options
											Y = Coastal Finish†

- * Not Available with Fusing
- † Optical code 02 limited to 120 to 240V Voltage range
- ‡ Nominal ESE Type (dimming subject to typical variations, individual units may differ)
- § All units with "H" and "P" options have restricted aiming angles of 0-60°
- ¶ Only 1/2" and 3/4" and "X" or "P" Dimming Options
- || Supplied with leads
- || Compatible with Lightstar Systems
- || Only available with mount K1 or S1 AND DIMMING N
- || Recommended for installation within 750 feet from coast. Lead time varies, check with factory.
- || PE Control only available for 120-277V
- || External 3W x10V power cable includes external SPD 30W/3 power cable

Corelum

LED.com

© 2021 Corelum Lighting Solutions, LLC. All rights reserved. Permission and authorization required to change without notice. All units are designed with specific value when measured under laboratory conditions.

Page 3 of 6
Part #060205
EFC1EFL_006

1 TYPE E11A FIXTURE
GEC-0.2 SCALE: NONE

EVOLVE

CUSTOMER NAME _____

PROJECT NAME _____

DATE _____

TYPE _____

CATALOG NUMBER _____

EWAS A Series

LED Wall Pack

The **Evolve** LED A Series Wall Pack (EWAS), offers Type II, III and IV optical patterns with lumen levels ranging from 3,000 to 17,000 lumens, and is a designed replacement for 50W to 400W HD including an optional Emergency Battery. EWAS is suitable for underpass applications.

Construction

Housing:	Aluminum die cast enclosure. Integral heat sink for maximum heat transfer
Lens:	Impact resistant tempered glass. Corrosion resistant polyester powder paint, minimum 2.0 mil thickness
Paint:	Standard - Black, Dark Bronze, Gray & White (RAL & custom colors available)
Weight:	8 - 10 lbs.

Optical System

Lumens:	3,000 - 17,000
Distribution:	Type II, III, IV
CCT:	3000K, 4000K, 5000K
CRI:	≥70

Electrical

Input Voltage:	120-277V & 347-480V
Input Frequency:	50/60Hz
Power Factor:	> 90% at rated watts
Total Harmonic Distortion:	< 20% at rated watts

Surge Protection

TYPICAL DO NOT EXCEED	ENHANCED DO NOT EXCEED	EXTREME DO NOT EXCEED
6kV/3kA*	10kV/5kA*	20kV/10kA*

*See ANSI C136.2-2015.

Warranty

☐ 5 Year (Standard)

Lumen Maintenance

Projected Lux per IES TM-21-11 at 20°C

DISTRIBUTION	25,000 LR	LX100 LR	60,000 LR
A2, A3, A4, B2, B3, B4	L95	L93	L92
E2, E3, C4, D2, D3, D4	L95	L93	L92
E2, E3, E4, F2, F3, F4	L96	L94	L94
S2, S3, S4			

Note: Projected Lux based on LM80 (90 hour testing). Accepted industry tolerances apply to initial luminous flux and lumen maintenance measurements.

Luminaire Ambient Temperature Factor

AMBIENT TEMP T _A (°C)	RELATIVE FACTOR	AMBIENT TEMP T _A (°C)	RELATIVE FACTOR
10	1.02	30	0.99
20	1.01	40	0.98
25	1.00	50	0.97

Ratings

Operating Temperature: -40°C to 40°C

Vibration: 3g per ANSI C38.31-2010

LM-79: Testing in accordance with IESNA Standards

Controls

Dimming:	Standard - 0-10V ☐
	Optional - DALI (Option U) ☐
Sensors:	Photo Electric Sensors (P) available ☐
	LightClick™ and Dimerize Compatible ☐

Emergency Battery Backup

Provides reliable emergency operation when there is a loss to normal power, supported by Independent Secondary Battery and LED Board. Powers luminaires for a minimum of 90 minutes @ 1,000 lumens. Available on A* and B* Optical Code Packages only. Operating Temperature (for EMBB models) -20° to 40°C. 3kV/15kA surge protection for EMBB models.

Current

LED.com

© 2022 Current Lighting Solutions, LLC. All rights reserved. All specifications subject to change without notice. All colors are design or typical values when measured under controlled conditions.

All product restrictions listed on this page are ELC qualified.
Visit www.designlighting.org/search to confirm qualifications.

CLP195-Evolve-EMBB-LED-Wall-Pack-Installation_0508

Page 7 of 7
(Rev: 06/2023)

EVOLVE

EWAS A Series
LED Wall Pack

CUSTOMER NAME _____
PROJECT NAME _____
DATE _____ TYPE _____
CATALOG NUMBER _____

Ordering Information

EWAS 01 0 G3 AW 7 40 FM

PROD ID	GEN	VOLTAGE	OPTIC CODE	DISTRIBUTION	GRI (MM)	CCT	DIMMING	PI FUNCTION	MOUNTING	COLOR	OPTIONS
E = Evolve	G3	D = 100-277V	Aw = 3000lm	AF = Asymmetric Forward	7 = 70 C6	30 = 3000K	D = External Dimming Inputs	1 = None	FM = Surface Mount Feed Through	BLK = Black	DMB = Emergency Battery Backup ¹
W = Wallpack		H = 347-480V	Ex = 5000lm	AW = Asymmetric Narrow		40 = 4000K	N = No external Dimming Inputs	3 = Button PE ¹¹		DKBZ = Dark Bronze	
AS = A-Series			Cx = 7500lm	AW = Asymmetric Wide		50 = 5000K		D = ANSI C136.47-7-9m Receptacle		GRB = Gray	B = Enhanced Surge Protection (90V/15KA)
		1 = 100V						D = ANSI C136.47-7m Receptacle with Shrouding Cap		WHITE = White	T = Extreme Surge Protection (20kV/15KA)
		2 = 208V	Ex = 12200lm					E = ANSI C136.47-7.9m with Non-Dimming PI Control ¹			H = Motion Sensor ¹²
		3 = 240V	Fx = 14400lm								
		4 = 277V	Gx = 9000lm								Y = Coasted Finish ¹³
		D = 347V									XXX = Special Options
		5 = 480V									F = Double Fusing

¹ Button PE not available with motion sensor option.

¹¹ Only available with direct voltage inputs.

¹² Not available with voltage options C, G, R, or S.

¹³ Available with A and E Optical Codes Only

¹⁴ Motion Sensor Bottom Mount available with A, B, C, G, & E Optical Codes Only

¹⁵ H Motion Sensor Side Mount available with F & G Optical Codes Only

¹⁶ H2 Hazeless Motion Sensor Bottom mount available with A, B, C, G, & E Optical Codes Only

¹⁷ H2 Not Available with A & Optical Codes

¹⁸ Not available in 347V, 480V or 240-480V

¹⁹ Recommended for installations within 750 feet from coast. Lead time varies, check with factory.

²⁰ Select 3000K CCT for ADA approved fixtures.

²¹ PE Control not available for 100-277V, 347V or 480V Quareate Voltage.

²² DMB is not available with surge protection, fuses or sensors

Current

LED.com

© 2022 Current Lighting Solutions, LLC. All rights reserved. Information and specifications are subject to change without notice. All values are design or typical values when measured under laboratory conditions.

03P305-EVolve-EWAS-LED-Wall-Pack-SpecSheet-0308


Page 2 of 7
(Rev. 03/2022)

3 TYPE YY1 FIXTURE
GEC-0.2 SCALE: NONE

2 TYPE W2 FIXTURE
GEC-0.2 SCALE: NONE

SAVANT
Engineering, LLC

5064 Roswell Road, Suite D-301
Sandy Springs GA 30342 770.319.7400
Project 24024 ©2025

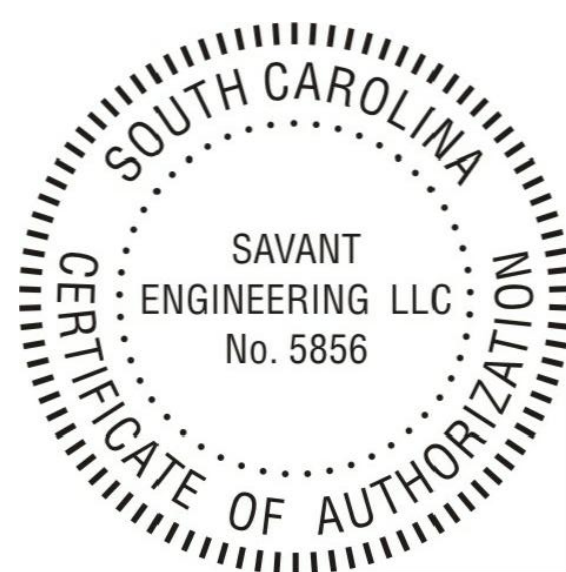

H
HA
Hiscutt & Associates
ARCHITECTURE

3625 Brookside Parkway
Suite 395
Alpharetta, Georgia 30022
Phone: 770.753.8787
Web: www.hiscutt-aia.com


THESE DOCUMENTS ARE INSTRUMENTS OF SERVICE FOR USE
SOLELY WITH RESPECT TO THIS PROJECT AND ARE NOT
TO BE REPRODUCED OR USED FOR THE CONSTRUCTION
OF ANOTHER PROJECT WITHOUT SPECIFIC AUTHORIZATION
COPYRIGHT 2025 HISCUTT & ASSOCIATES, INC.

PROJECT: **GROCER at
CIRCLE CENTER**
70 Pope Avenue
Hilton Head Island, South Carolina, 29938

FOR: **Brixmor Property Group Inc.**
1003 Holcomb Woods Parkway, Roswell, Georgia, 30022


SHEET TITLE:
CANOPY PLAN
ELECTRICAL LEGEND
AND SPECIFICATIONS

ISSUE DATE: 07/08/25
 PROJECT NO: 24-101
 FILE: 24101
 DRAWN BY: SSH
 SHEET 1E-0.2 OF

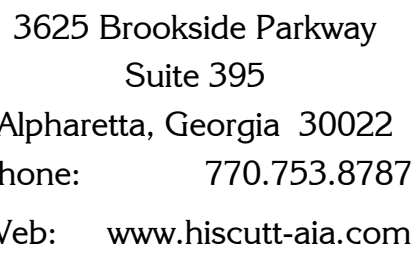


**GROCER at
CIRCLE CENTER**
70 Pope Avenue
Hilton Head Island, South Carolina, 29938

FOR:
Brixmor Property Group Inc.
1003 Holcomb Woods Parkway, Roswell, Georgia, 30022

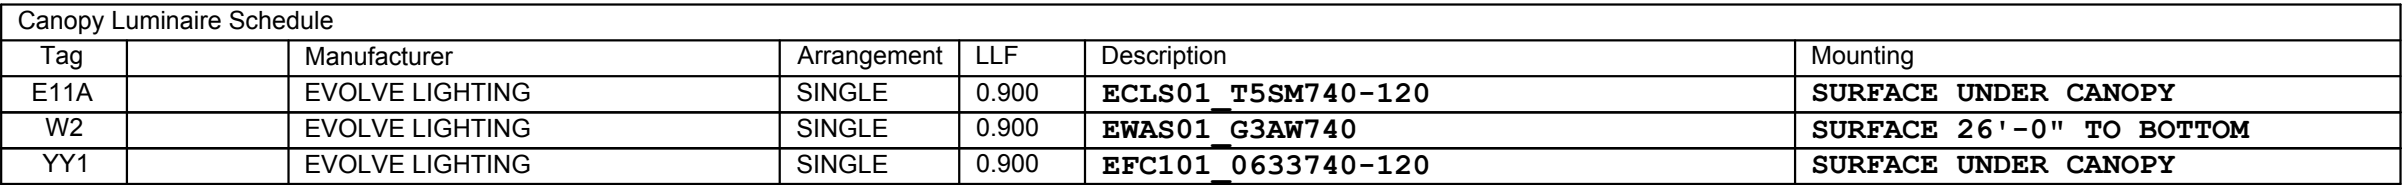

1. REFER TO LIGHT FIXTURE CUT-SHEET ON 1E-0.2 FOR ADDITIONAL INFORMATION, INCLUDING LAMP AND FIXTURE TYPE.
2. NO LIGHTING FIXTURES ARE TO BE SUPPLIED BY THE TENANT. ALL LIGHTING FIXTURES SHOWN WILL BE FURNISHED AND INSTALLED BY THE CONTRACTOR.
3. ALL EMERGENCY LIGHTING IS POWERED THRU A STANDBY GENERATOR. NO BATTERY PACKS ARE REQUIRED.


- ① STUB (1) CANOPY LIGHTING CIRCUIT WITH 3/4". AND PULL STRING INTO BUILDING ABOVE ACCESSIBLE CEILING FOR FUTURE CONNECTION BY TENANT. MARK LOCATION TO FACILITATE FUTURE CONNECTION.
- ② JUNCTION BOX ABOVE ACCESSIBLE CEILING FOR FUTURE DOWNWAY STRIP LIGHTING. ROUTE (3) WHIPS FOR CONNECTION TO LIGHTS BY OWNER/DEVELOPER. ALL WHIPS TO BE CONCEALED.
- ③ SPACE LIGHT FIXTURES EQUALLY ALONG UNDESIRABLE OF CANOPY. TYPICAL ALL RECESSED MOUNTED FIXTURES.
- ④ CEILING MOUNTED PUBLIC SIGN. PROVIDE JUNCTION BOX WITH 3/4". AND PULL STRING INTO BUILDING ABOVE ACCESSIBLE CEILING FOR FUTURE CONNECTION BY TENANT. MARK LOCATION TO FACILITATE FUTURE CONNECTION.

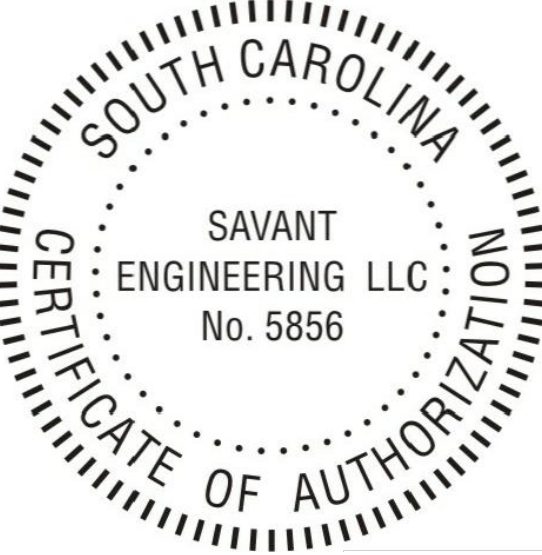


07/08/25 DRB REVIEW

PROJECT NO: 24-101
FILE: 24101
DRAWN BY: SSH


HEET OF
1E-1.1

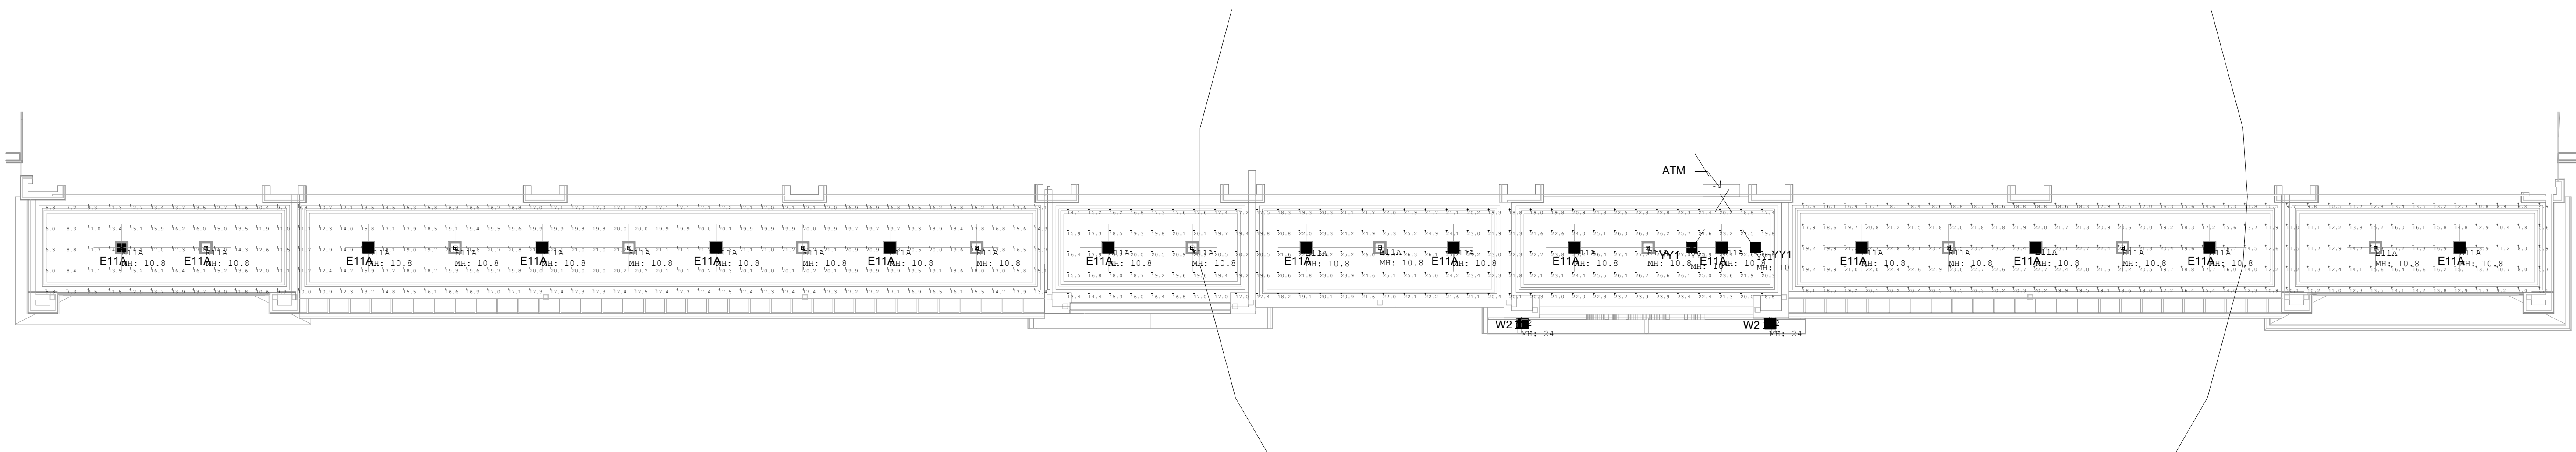

1 CANOPY PLAN - ELECTRICAL
SCALE: 1/8" = 1'-0"

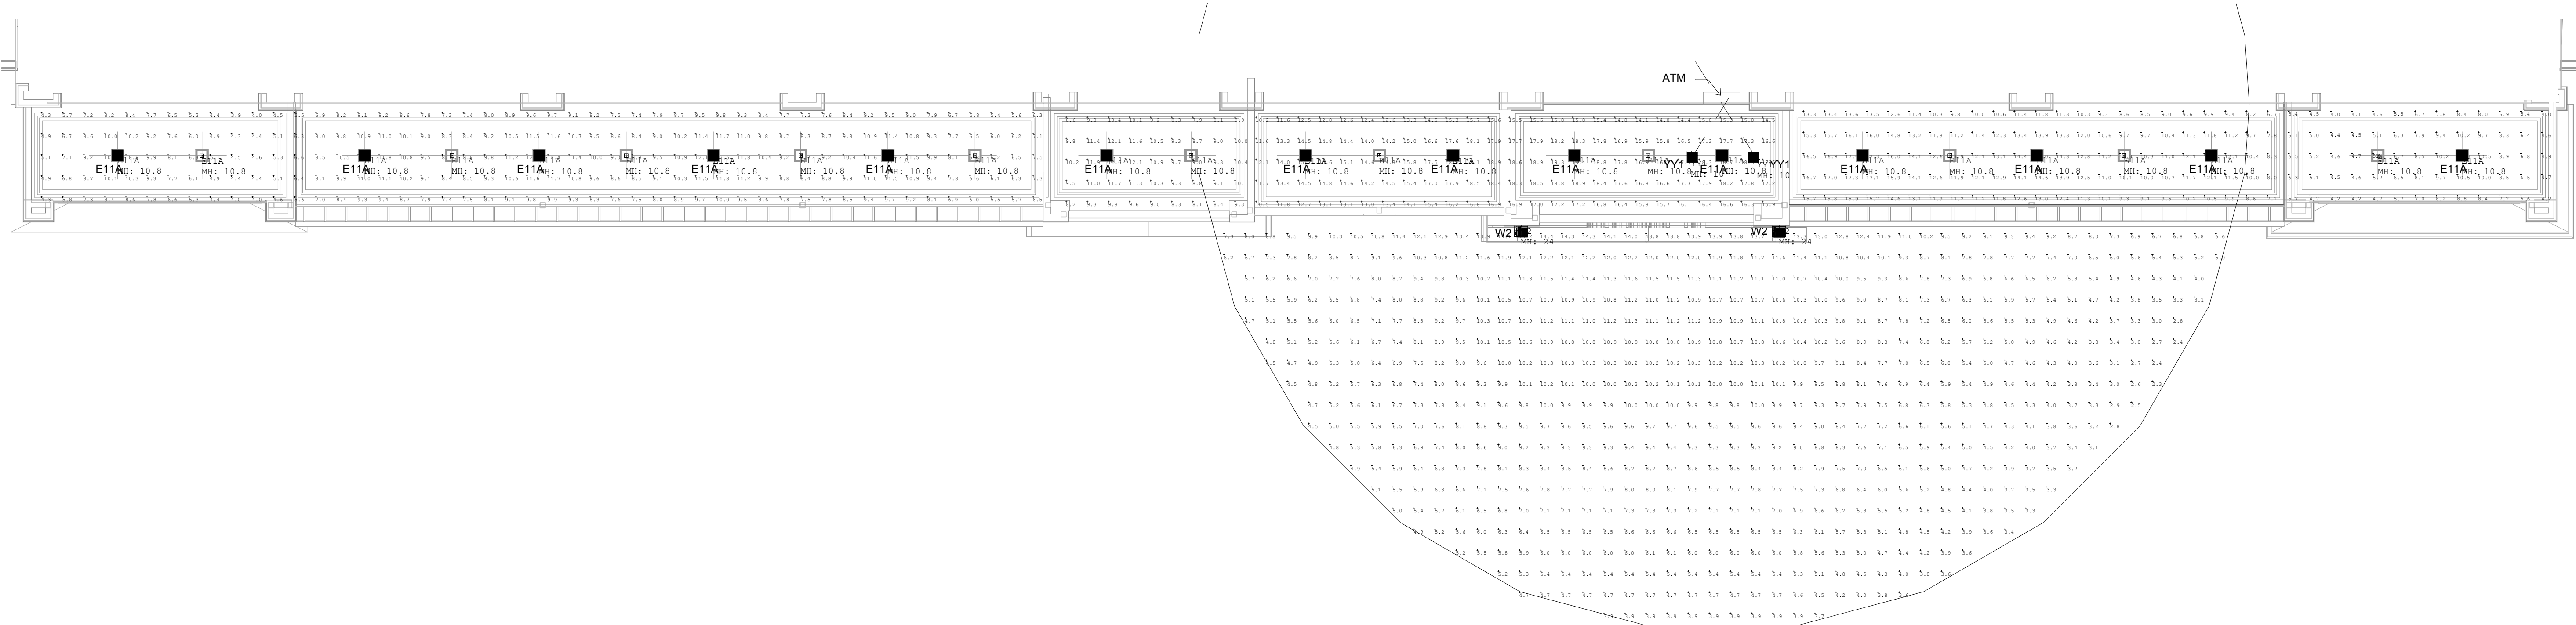

2 CANOPY PLAN - EMERGENCY - ELECTRICAL
SCALE: 1/8" = 1'-0"

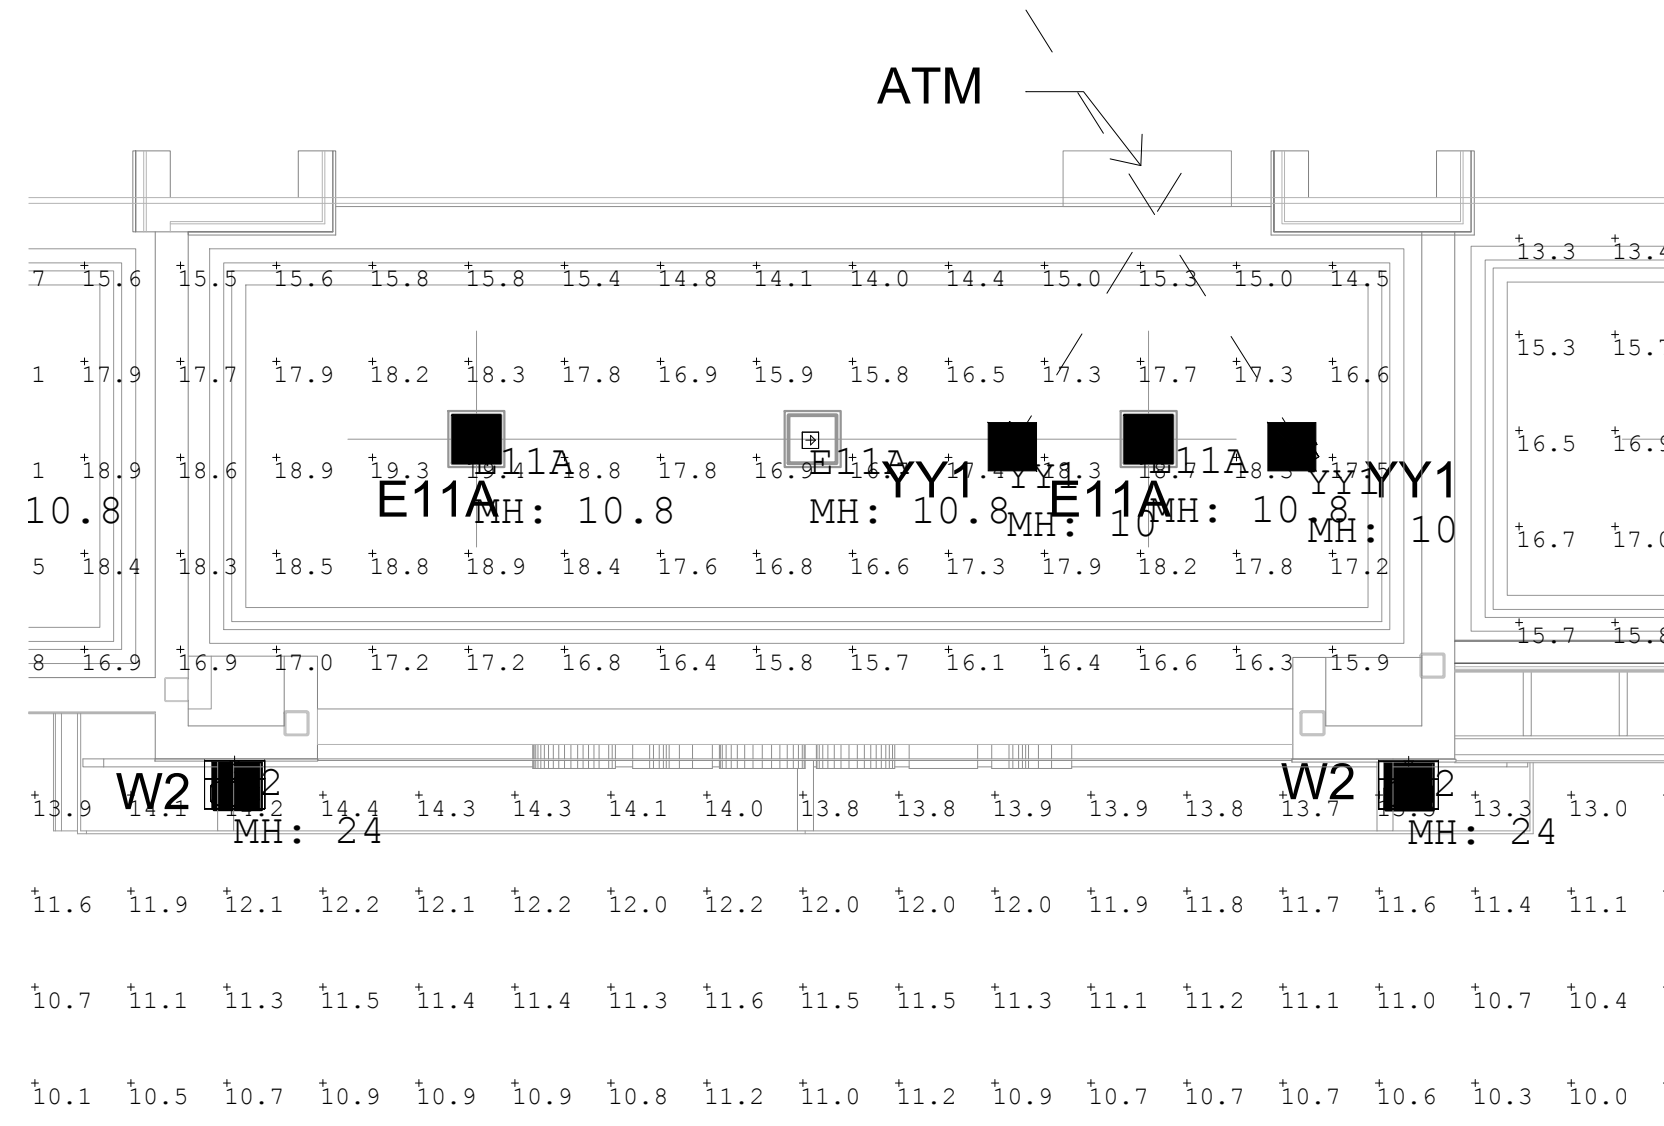

4 ATM PHOTOMETRICS
SCALE: 1/4" = 1'-0"

Calculation Summary						
Label	Unite	Avg	Max	Min	Avg/Min	Max/Min
CANOPY - LEFT	Fc	21.43	27.7	13.4	1.60	2.07
CANOPY - MAIN	Fc	16.35	21.3	5.3	3.08	4.02
CANOPY - RIGHT	Fc	16.65	23.5	4.9	3.40	4.80

Emergency Calculation Summary						
Label	Unite	Avg	Max	Min	Avg/Min	Max/Min
EMERGENCY 50' RADIUS	Fc	7.48	14.4	2.3	3.25	6.26
EMERGENCY CANOPY - LEFT	Fc	14.28	19.4	7.9	1.81	2.46
EMERGENCY CANOPY - MAIN	Fc	8.37	12.5	3.9	2.15	3.21
EMERGENCY CANOPY - RIGHT	Fc	10.12	17.4	4.0	2.53	4.35

**70 Pope Avenue
Staff Comments
July 22, 2025
DRB-000481-2025**

DESIGN TEAM/DRB COMMENT SHEET

*The comments below are staff recommendations to the Design Review Board (DRB)
and do NOT constitute DRB approval or denial.*

PROJECT NAME: 70 Pope Avenue

DRB-000481-2025

DATE: 7/22/2025

CATEGORY: Conceptual

RECOMMENDATION: Approval ☐ Approval with Conditions ☒ Denial ☐

APPLICATION MATERIAL

DRB REQUIREMENTS	Complies Yes	No	Not Applicable	Comments or Conditions
Demolition Plan if needed	☒	☐	☐	
Existing Conditions match As-Built	☒	☐	☐	
Dimensioned Details and of Sections	☒	☐	☐	
Detail Illustrating Connection to Existing Structure	☒	☐	☐	
New Building Details Match Existing Building Details	☒	☐	☐	

ARCHITECTURAL DESIGN

DESIGN GUIDE/LMO CRITERIA	Complies Yes	No	Not Applicable	Comments or Conditions
Structure is designed to be appropriate to the neighborhood	☒	☐	☐	
Promotes pedestrian scale and circulation	☒	☐	☐	
Design is unobtrusive and set into the natural environment	☒	☐	☐	
Utilizes natural materials and colors	☒	☐	☐	
Avoids distinctive vernacular styles	☒	☐	☐	
Design is appropriate for its use	☒	☐	☐	
All facades shall have equal design characteristics	☒	☐	☐	

Avoids monotonous planes or unrelieved repetition	☒	☐	☐	
Has a strong roof form with enough variety to provide visual interest	☒	☐	☐	
Overhangs are sufficient for the façade height.	☒	☐	☐	
Forms and details are sufficient to reduce the mass of the structure	☒	☐	☐	
Human scale is achieved by the use of proper proportions and architectural elements	☒	☐	☐	
Utilizes a variety of materials, textures and colors	☒	☐	☐	
Incorporates wood or wood simulating materials	☒	☐	☐	
Windows are in proportion to the facade	☒	☐	☐	
Details are clean, simple and appropriate while avoiding excessive ornamentation	☒	☐	☐	
Utilities and equipment are concealed from view	☒	☐	☐	
Decorative lighting is limited and low wattage and adds to the visual character	☒	☐	☐	Provide the lighting specs for the parking lot lighting and poles.
Accessory elements are designed to coordinate with the primary structure	☒	☐	☐	Provide a spec for the cart storage indicating material and colors.

LANDSCAPE DESIGN				
DESIGN GUIDE/LMO CRITERIA	Complies Yes	No	Not Applicable	Comments or Conditions
Treats the Landscape as a major element of the project	☒	☐	☐	
Provides Landscaping of a scope and size that is in proportion to the scale of the development	☒	☐	☐	A landscape plan is provided.
Landscape is designed so that it may be maintained in its natural shape and size	☒	☐	☐	
Preserves a variety of existing native trees and shrubs	☒	☐	☐	The plans indicate that half of the proposed shrub varieties are native.
Provides for a harmonious setting for the site's structures, parking areas or other construction	☒	☐	☐	
Location of existing trees and new trees provides street buffers, mitigation for parking lots, and an architectural complement that visually mitigates between parking lots and building(s)	☒	☐	☐	
Shrubs are selected to complement the natural setting, provide visual interest and screen less-desirable elements of the project	☒	☐	☐	Increase the number of native shrubs proposed.
A variety of species is selected for texture and color	☒	☐	☐	
Provides overall order and continuity of the	☒	☐	☐	

Landscape plan				
Native plants or plants that have historically been prevalent on the Island are utilized	☒	☐	☐	The Planting plan indicates that the replacement of trees is native.
A variety of sizes is selected to create a “layered” appearance for visual interest and a sense of depth	☐	☒	☐	Provide a layered appearance as much as possible for visual interest.
The location of existing mature trees is taken into account in placement of shrubs so as not to damage tree roots	☒	☐	☐	
Proper spacing and location for plants to reach their mature size and natural shape while avoiding excessive or unnatural pruning	☒	☐	☐	
Proposed groundcovers are evergreen species with low maintenance needs	☒	☐	☐	
Large, grassed lawn areas encompassing a major portion of the site are avoided	☒	☐	☐	
The adjacent development is taken into account in determining the most appropriate buffer so as not to depart too dramatically from the neighborhood	☒	☐	☐	
Ornamentals and Annuals are limited to entrances and other focal points	☐	☐	☒	Indicate there are ornamentals and annuals at the entrances and local focal points.

NATURAL RESOURCE PROTECTION

DESIGN GUIDE/LMO CRITERIA	Complies Yes	No	Not Applicable	Comments or Conditions
An effort has been made to preserve existing trees and under story plants	☒	☐	☐	Indicate the existing trees and under story plants that you are saving on-site.
Supplemental and replacement trees meet LMO requirements for size, species and number	☒	☐	☐	
Wetlands if present are avoided and the required buffers are maintained	☐	☐	☒	
Sand dunes if present are not disturbed	☐	☐	☒	

COMMENTS & CONDITIONS

Staff recommends approval of the conceptual submittal for 70 Pope Avenue with the following conditions:

1. Provide the lighting specs for the parking lot lighting and poles.
2. Provide a spec for cart storage indicating material and colors.
3. The plans indicate that half of the proposed shrub varieties are native.
4. Increase the number of native shrubs proposed.
5. Indicate there are ornamentals and annuals at the entrances and local focal points.
6. Indicate the existing trees and under story plants that you are saving on-site.

7. Any additional information as required by the Board.